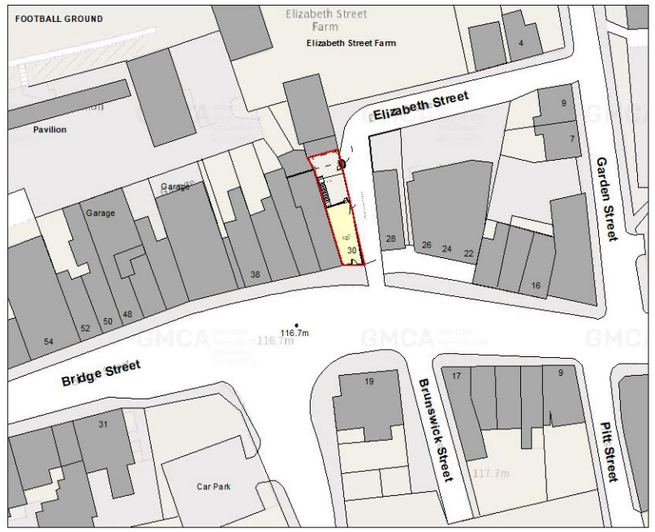

LOCATION PLAN 1:250

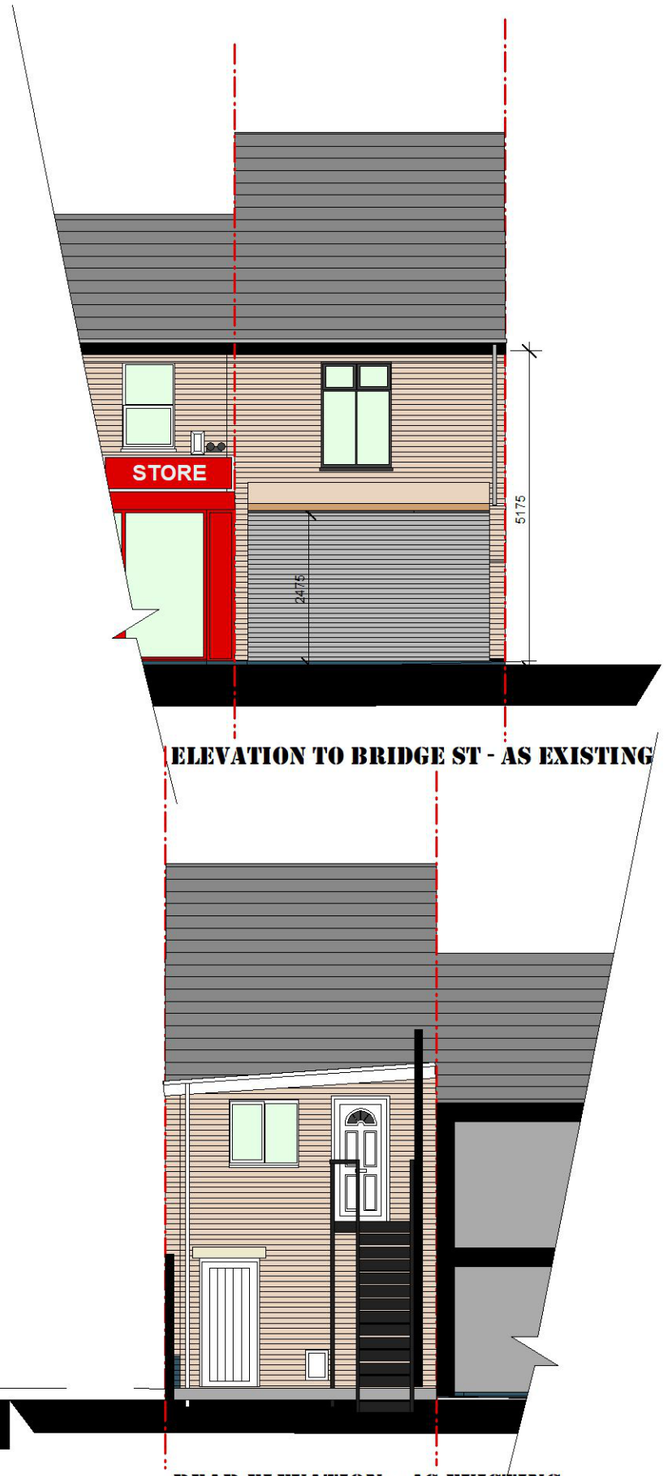

ELEVATION TO BRIDGE ST - AS EXISTING

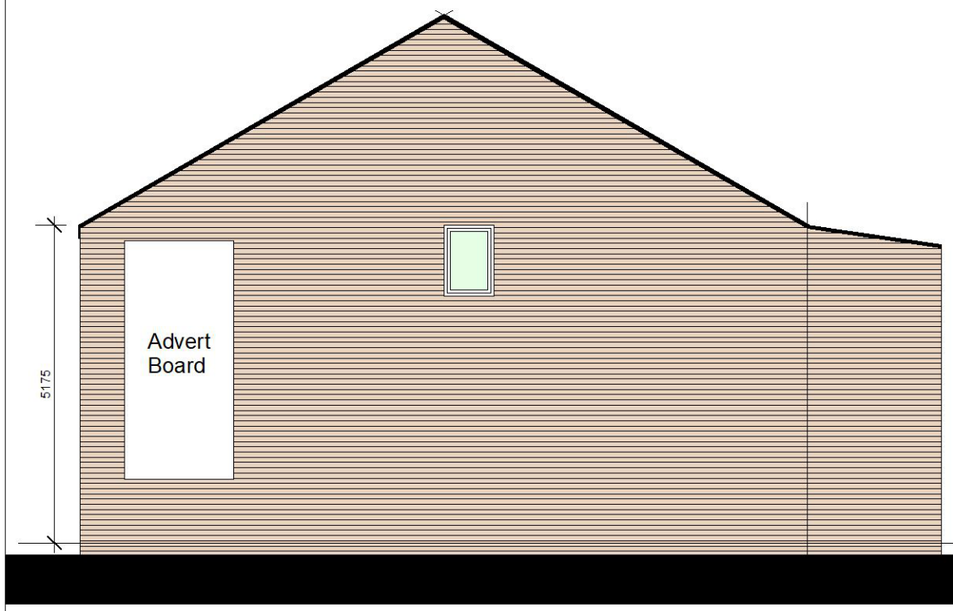

SIDE ELEVATION TO ELIZABETH ST - AS EXISTING

REAR ELEVATION - AS EXISTING

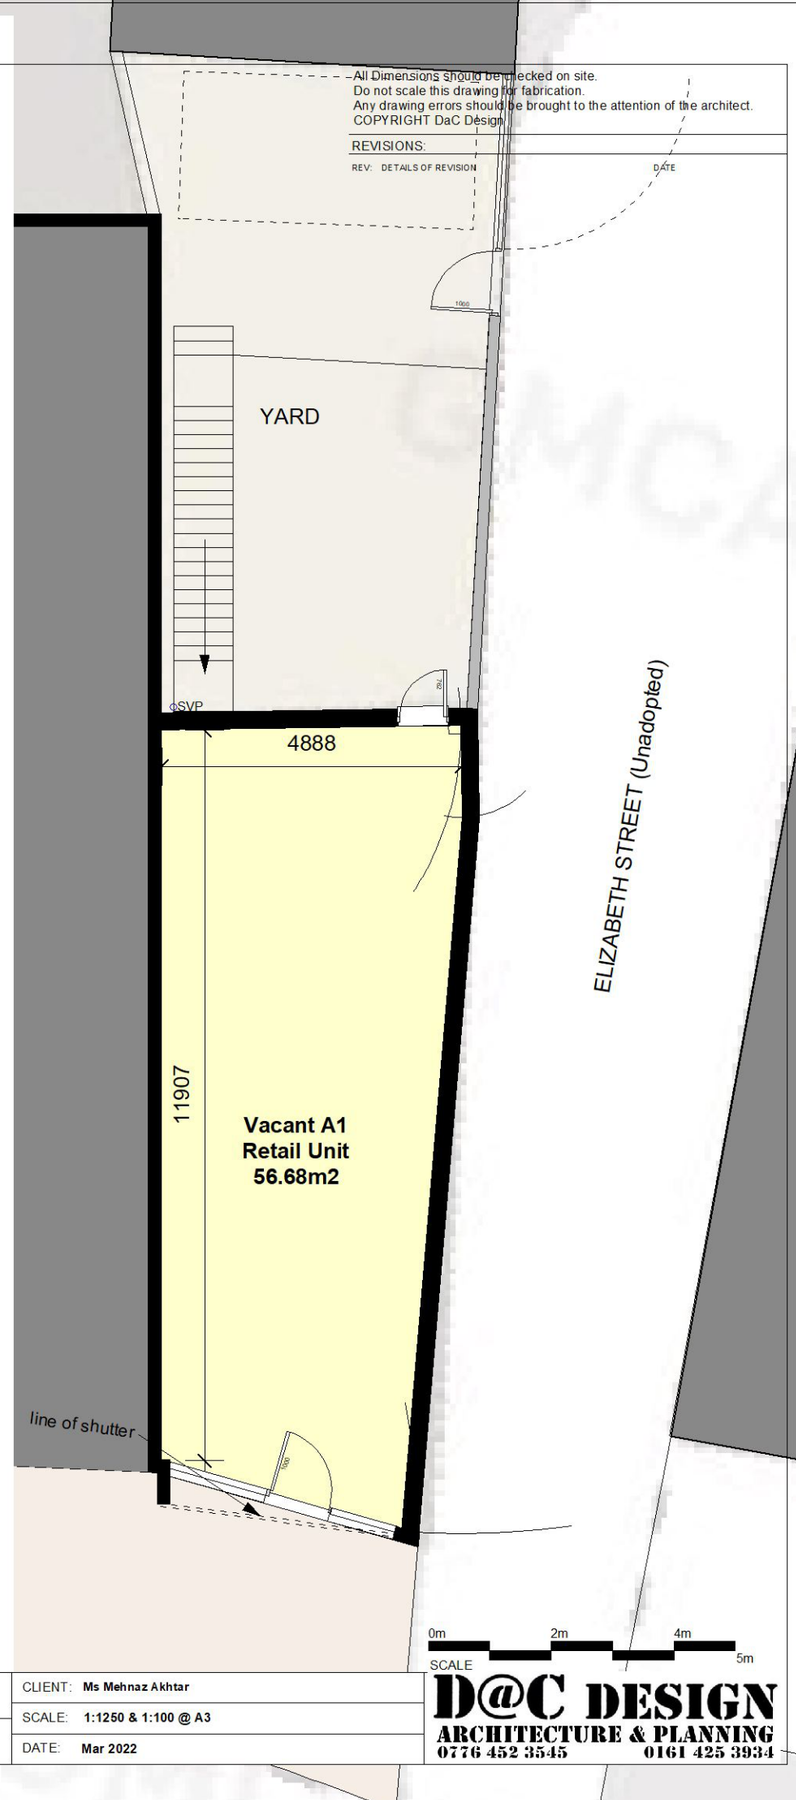

P01

DRAWING: **LOCATION & EXISTING PLANS & ELEVATIONS**

JOB TITLE: **CHANGE of USE A1 to Sui Generis Takeaway _ 30 Bridge St, Heywood, Oldham, OL10 1JF**

CLIENT: **Ms Mehnaz Akhtar**

SCALE: **1:1250 & 1:100 @ A3**

DATE: **Mar 2022**

D@C DESIGN
ARCHITECTURE & PLANNING
0776 452 3545 0161 425 3934