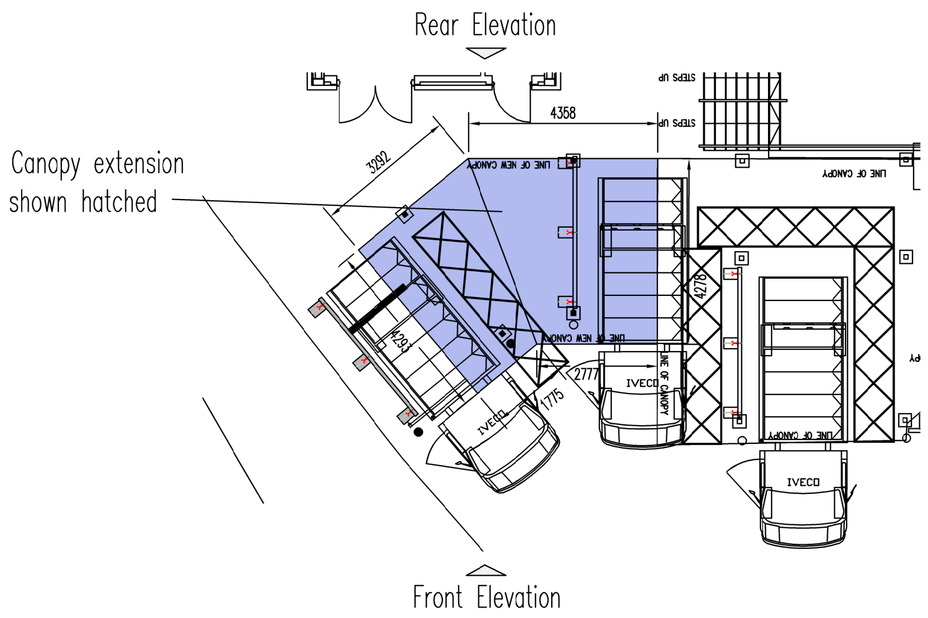

1:100 KEY PLAN

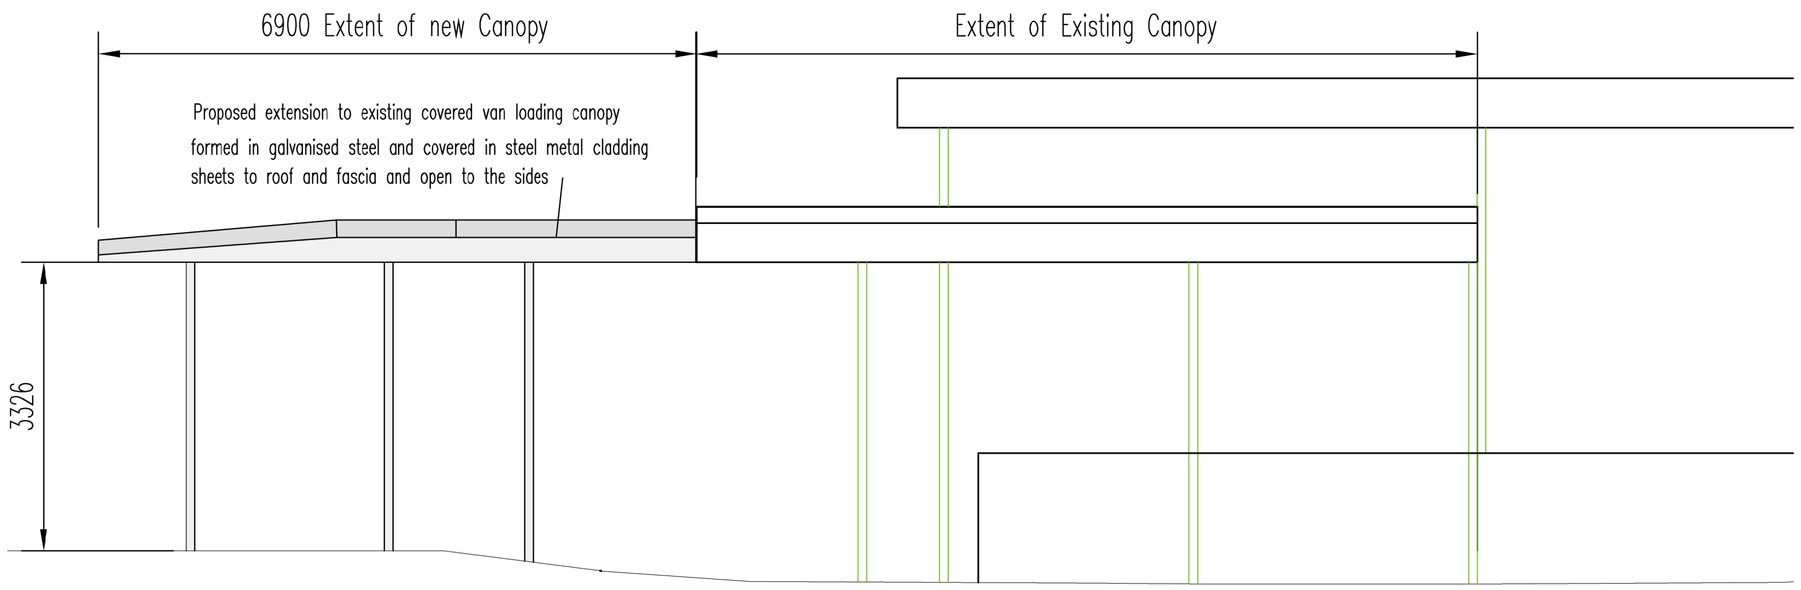

1:50 FRONT ELEVATION AT VAN LOADING CANOPY

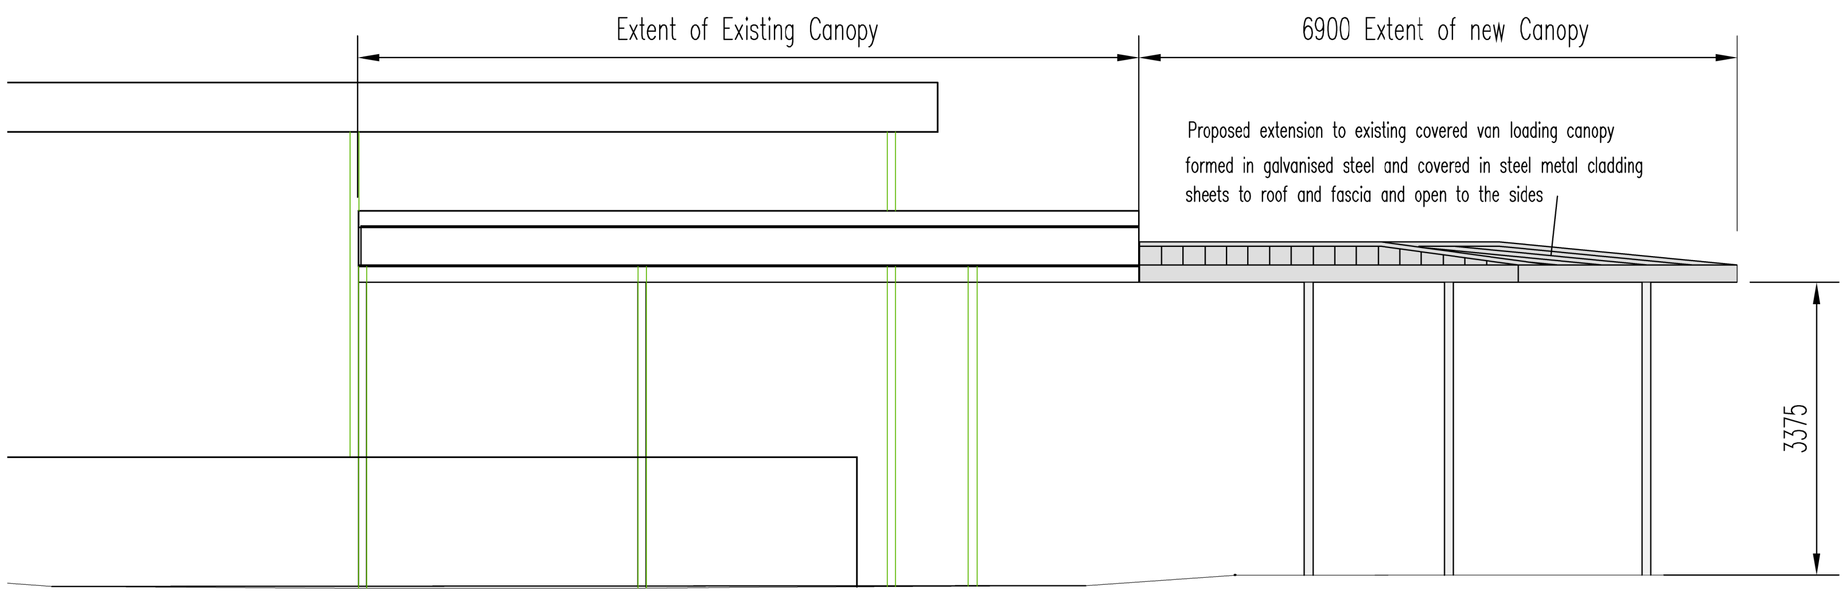

1:50 REAR ELEVATION AT VAN LOADING CANOPY

General:

Note layout produced for feasabiiity desk top costing, detailed survey of existing plant, equipment, existing layout and services required for future tender detail information. All proposals subject to Planning and Building Warrant Approval.

Information contained with this drawing is based on information provided from ASDA Info Manager site, areas required to be surveyed.

Main Contractor to verify information prior to commencement of works and any discrepencies to be notified to Architect for decision.

Drawing to be read in conjunction with the necessary official ASDA eCommerce model drawings.

CDM:

There are no significant risks associated with these works on this drawing that a competent contractor would not foresee.

0 10 20 30 40 50 100m

HALLIDAY FRASER MUNRO
CHARTERED ARCHITECTS & PLANNING CONSULTANTS

Project:
Proposed Alterations - Asda Rochdale

Client:
ASDA Stores Ltd

Title:
Proposed Elevations - Extension to Van Loading Canopy

Document Reference

Identification / Location						Drawing Number	
Project Code	Originator Code	Volume	Location / Level	Type	Role	Classification	Number
12268 -	HFM	- ZZ -	ZZ	- DR -	A	- L(90)	005

Drawing Status:
Planning

Revision

Scale:
1:100 @ A1

Date:
Mar 2022

Do not scale this drawing.

Ordnance Survey material is reproduced with the permission of the controller of her Majesty's Stationery Office Crown Copyright reserved.

The copyright of this drawing subsists in Halliday Fraser Munro ltd.

Registered Office:
8 Victoria Street,
Aberdeen, AB10 1XB

T: 01224 388 700
E: info@hfm.co.uk
W: hfm.co.uk