PURPOSE OF ISSUE	PLANNING

Do not scale from this drawing. All information should be checked by the contractor on site before commencing work. Any discreprencies should be reported to the architect immediately. All rights are reserved and are not transferable. Unauthorised reproductions of this drawing are not permitted.

ALLEYWAY

BUCKLEY STREET

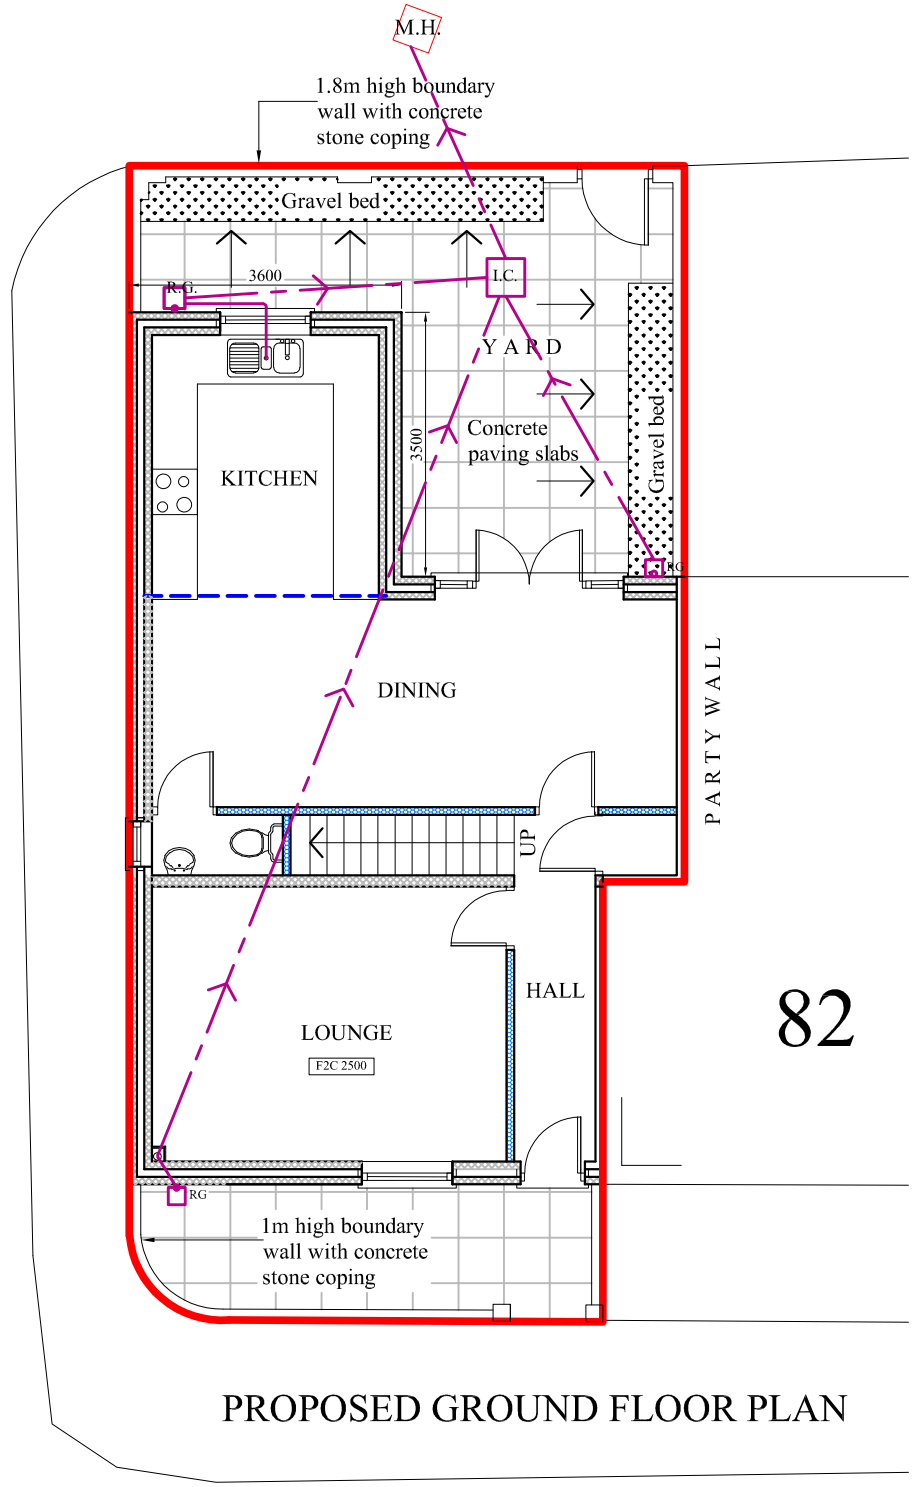

PROPOSED GROUND FLOOR PLAN

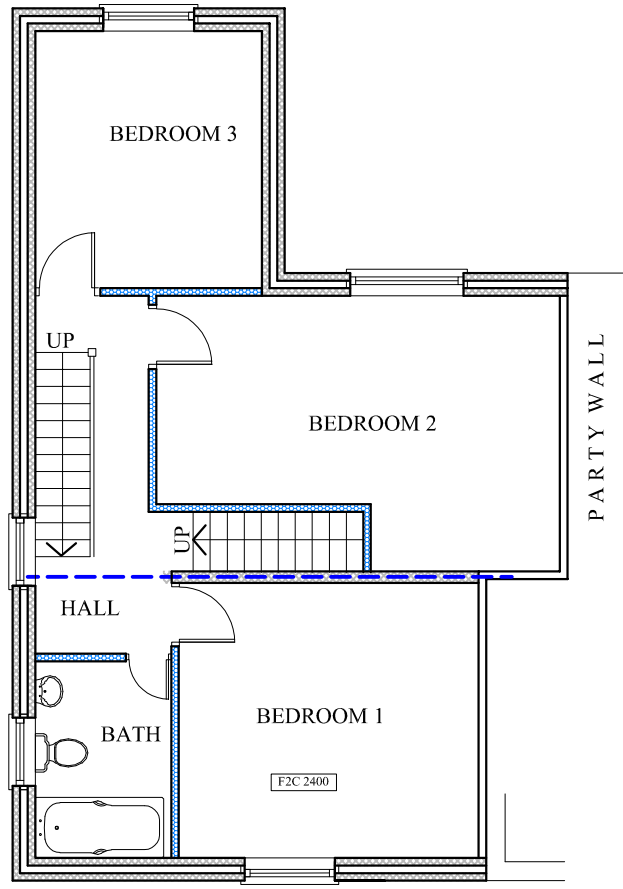

PROPOSED FIRST FLOOR PLAN

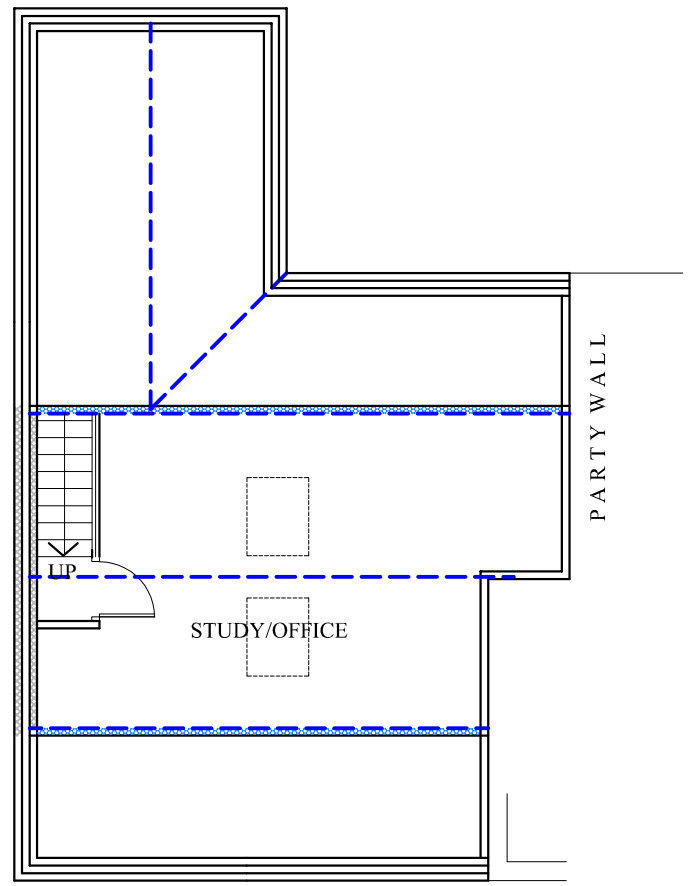

PROPOSED LOFT PLAN

ASPINALL STREET

Rev. B. 27.09.17 Bath and stairs relocated
Rev. A. 12.09.17 Entrance door relocated, windows reduced

PROJECT
Land at Aspinall Street, Heywood

CLIENT
Mr. Zahoor Hussain

DRAWING TITLE
Proposed Floor Plan

JOB No
-

DRAWING No
NA-P02

SCALE
1:100@A3

DATE
Aug. 2017

REVISION
B

t: 0782 895 3405
e: niamat@hotmail.co.uk

na design