

REAR ELEVATION
as proposed
scale 1:50@A3

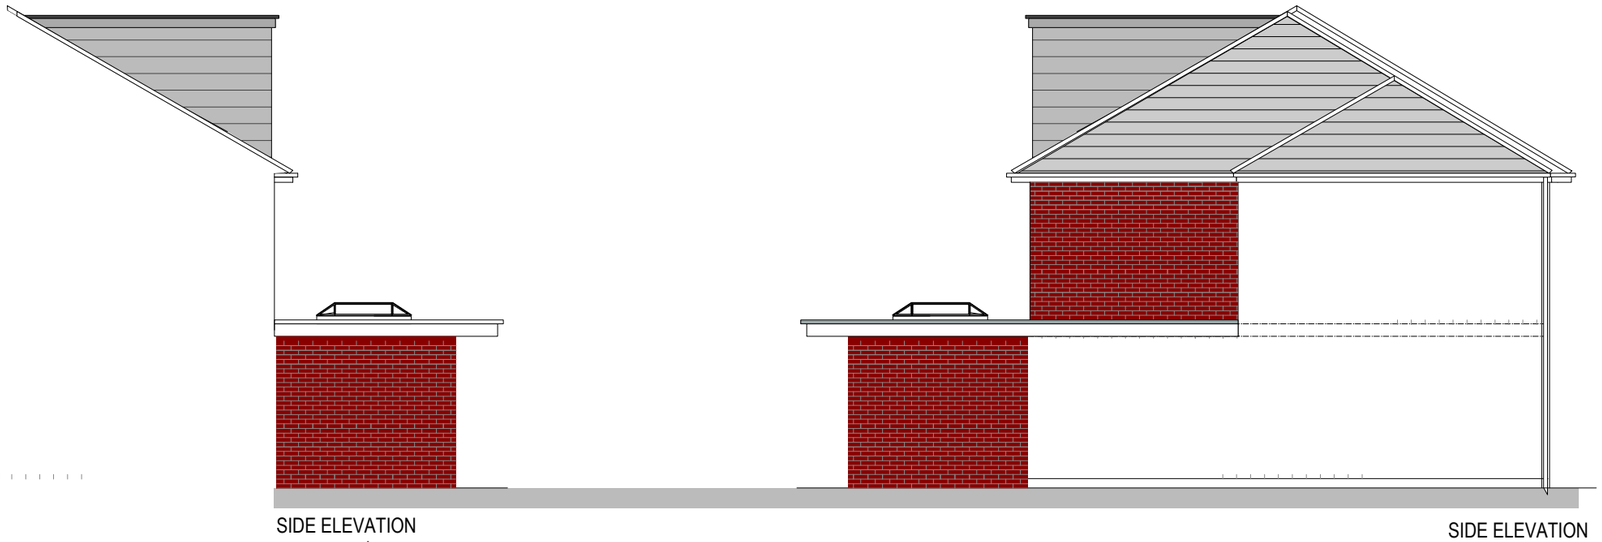

SIDE ELEVATION
as proposed
scale 1:100@A3

SIDE ELEVATION
as proposed
scale 1:100@A3

**SUBJECT TO
BUILDING REGULATIONS
&
PLANNING APPROVAL
Use only stamped drawings**

**Commencement on site before Planning & full
Building Regulation approval at own risk**

revisions			
	A	Roof ammendment	Feb 21

project
Proposed Second Storey & Single Storey Rear Extensions
at
40 Worcester Road, Middleton.
M24 1PA

client
Mr & Mrs A. Smith

drawing REAR & SIDE ELEVATION as proposed	date Dec :2020
	drawing 4
	scale as indicated @ A3
status Planning Submission	A rev.