COPYRIGHT ©

Details of this drawing are the copyright of WBW and must not be reproduced or copied without prior written consent. Only scale from this drawing for planning, do not scale for construction purposes.

Any errors or omissions are to be reported immediately

All drawings to be read in conjunction with structural engineers drawings and all related Architectural and consultant drawings and other relevant information

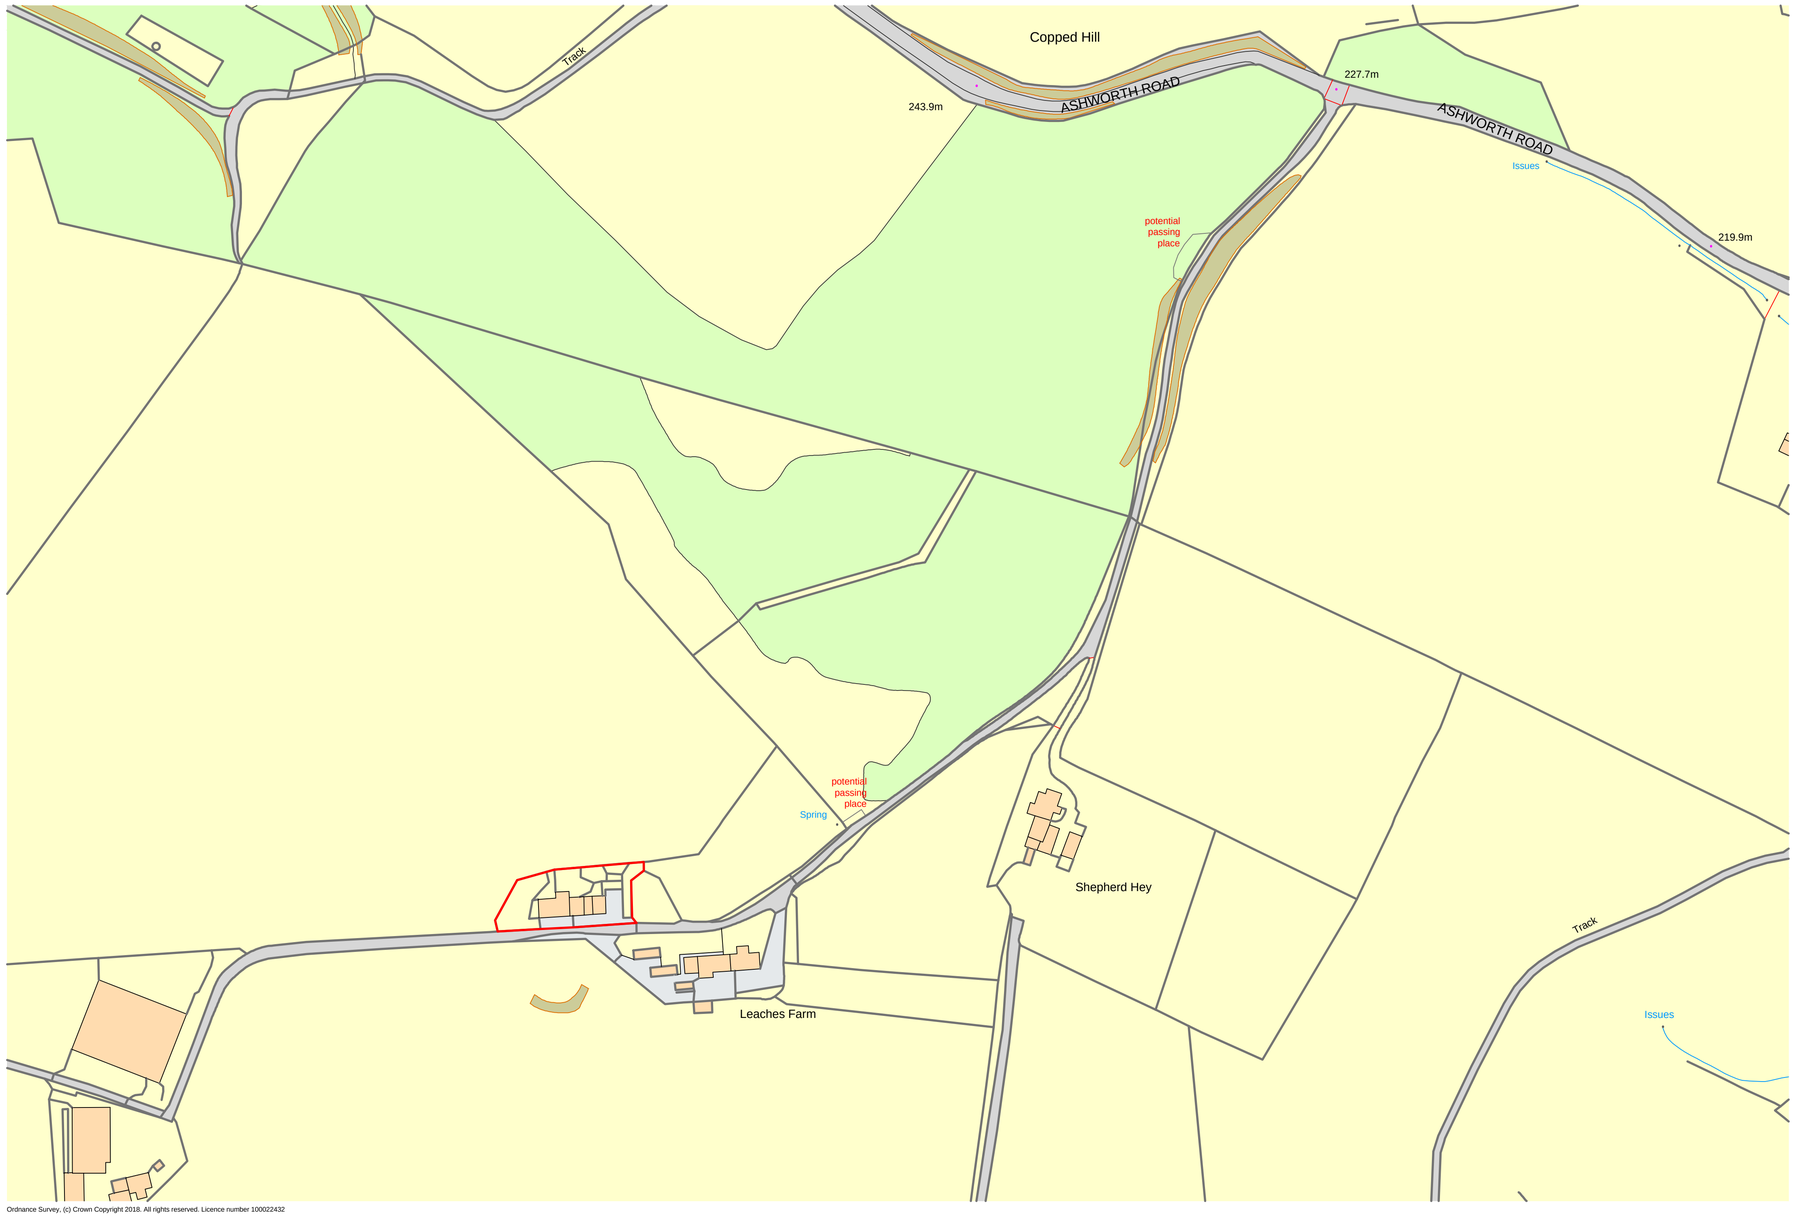

REV A : 1st April 2019
passing places added
REV B : 3rd May 2019
passing places amended
REV C: 16th May 2019
passing places amended

wbw CHARTERED SURVEYORS
Ling Fields
Gargrave Road
Skipton
North Yorkshire
BD23 1UD
(: 01756 692900

Dwg No.: 286 / 5

Title:
Lower Leaches Farm,Ashworth Road, Existing Site plan proposed Northern Barn

Scale: 1 : 1250

Date: 25th July 2018

Produced by: JMA