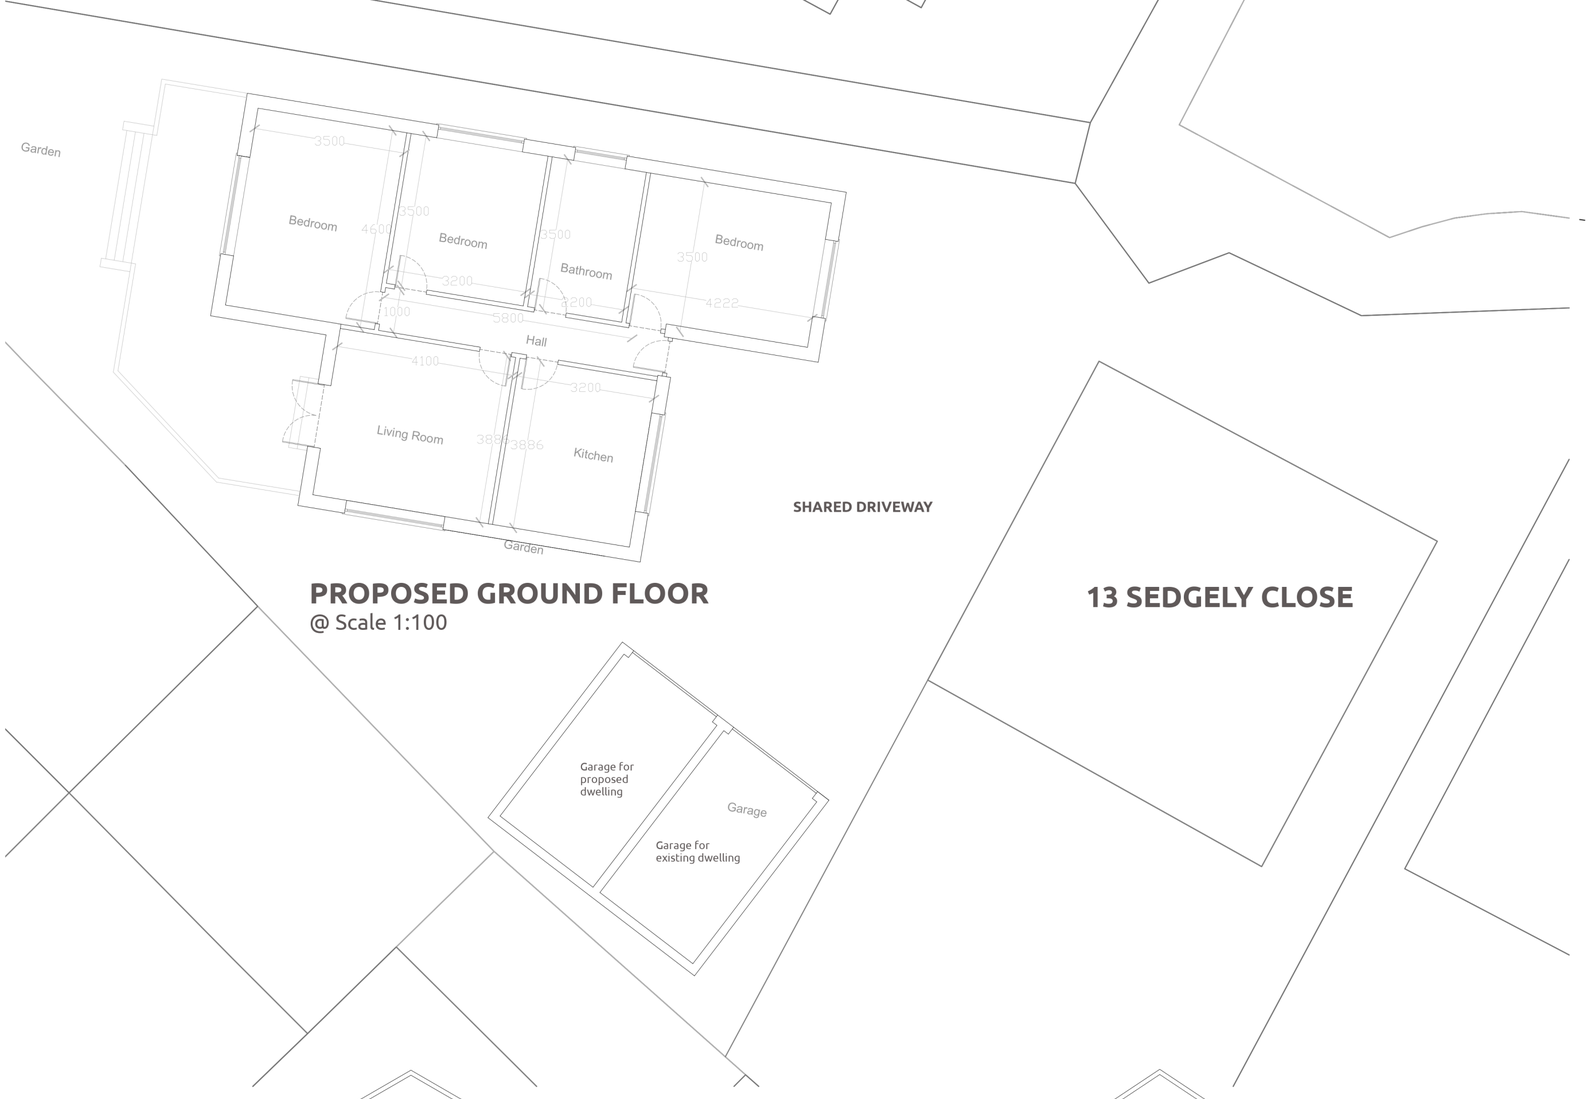

PROPOSED GROUND FLOOR
@ Scale 1:100

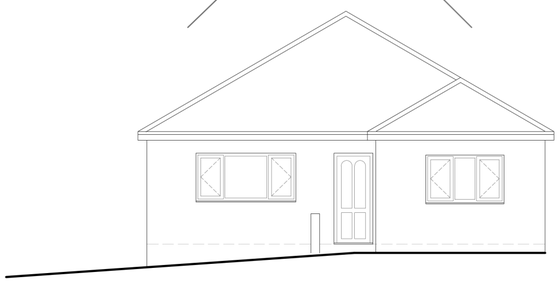

PROPOSED FRONT ELEVATION
@ Scale 1:100

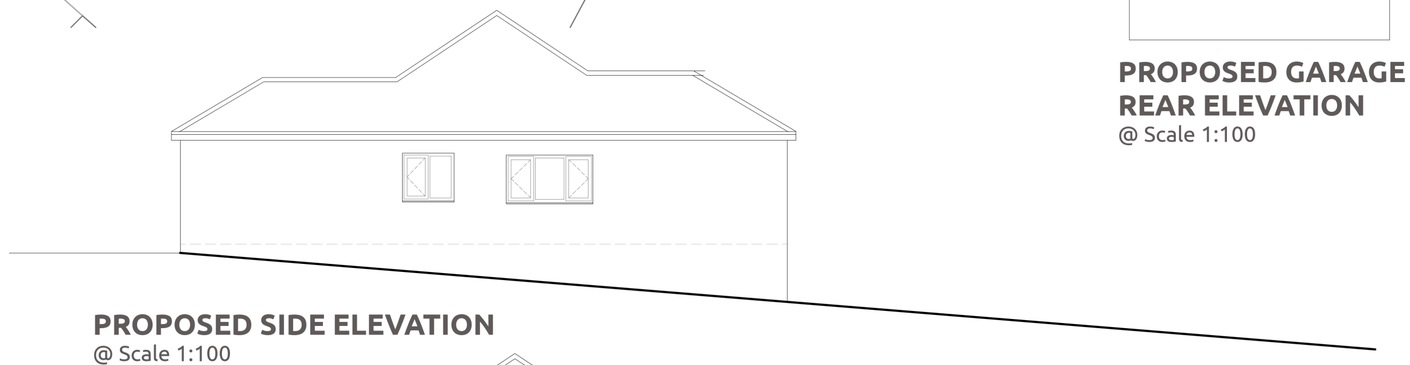

PROPOSED SIDE ELEVATION
@ Scale 1:100

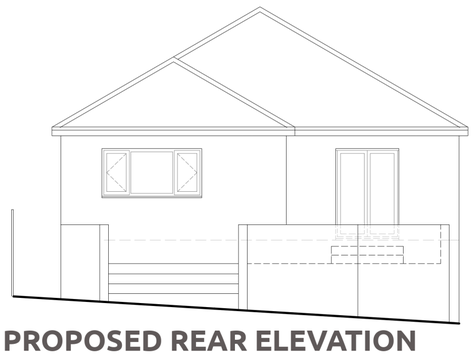

PROPOSED REAR ELEVATION
@ Scale 1:100

DECKING AND STEPS TO REAR TO BE CONSTRUCTED FROM TIMBER

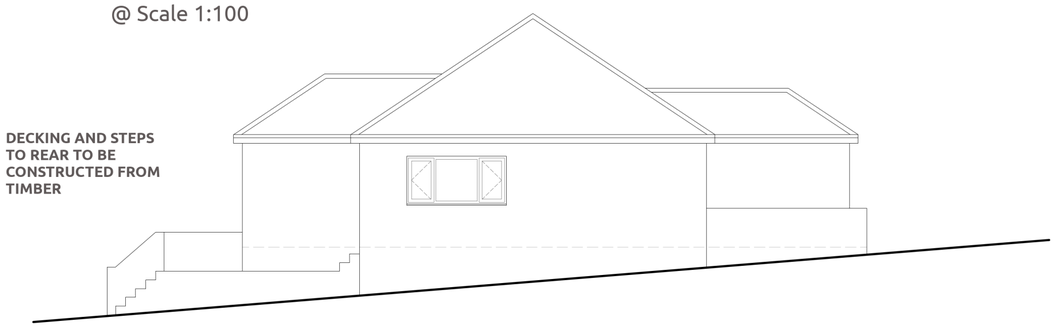

PROPOSED SIDE ELEVATION
@ Scale 1:100

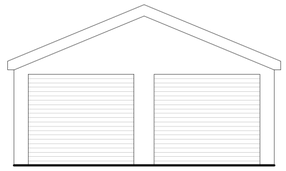

PROPOSED GARAGE FRONT ELEVATION
@ Scale 1:100



PROPOSED GARAGE SIDE ELEVATION
@ Scale 1:100

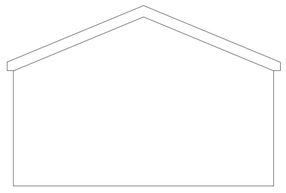

PROPOSED GARAGE REAR ELEVATION
@ Scale 1:100



PROPOSED GARAGE SIDE ELEVATION
@ Scale 1:100

ACCESS TO SITE LIMITED. ALL DIMENSIONS AND LEVELS TO BE CHECKED AND VERIFIED ON SITE BEFORE COMMENCEMENT OF ANY WORK. TD DESIGN AND PLANNING WILL NOT BE HELD RESPONSIBLE FOR ANY DISCREPENCIES WITH THESE DRAWINGS AND SITE DIMENSIONS. RESPONSIBILITY OF THE CONTRACTOR AND OWNER. IF DISCREPENCIES OCCUR CONTRACTOR/OWNER TO NOTIFY COUNCIL OF ANY CHANGES (RESUBMISSION OR MATERIAL AMENDMENTS MAY BE NEEDED).

13_SEDCLO_PRO_1

29/08/2018

13 SEDGELY CLOSE, M24 2SP

BUNGALOW PLAN

1:100 @ A2

TD