


For Planning Application only
Not for Construction

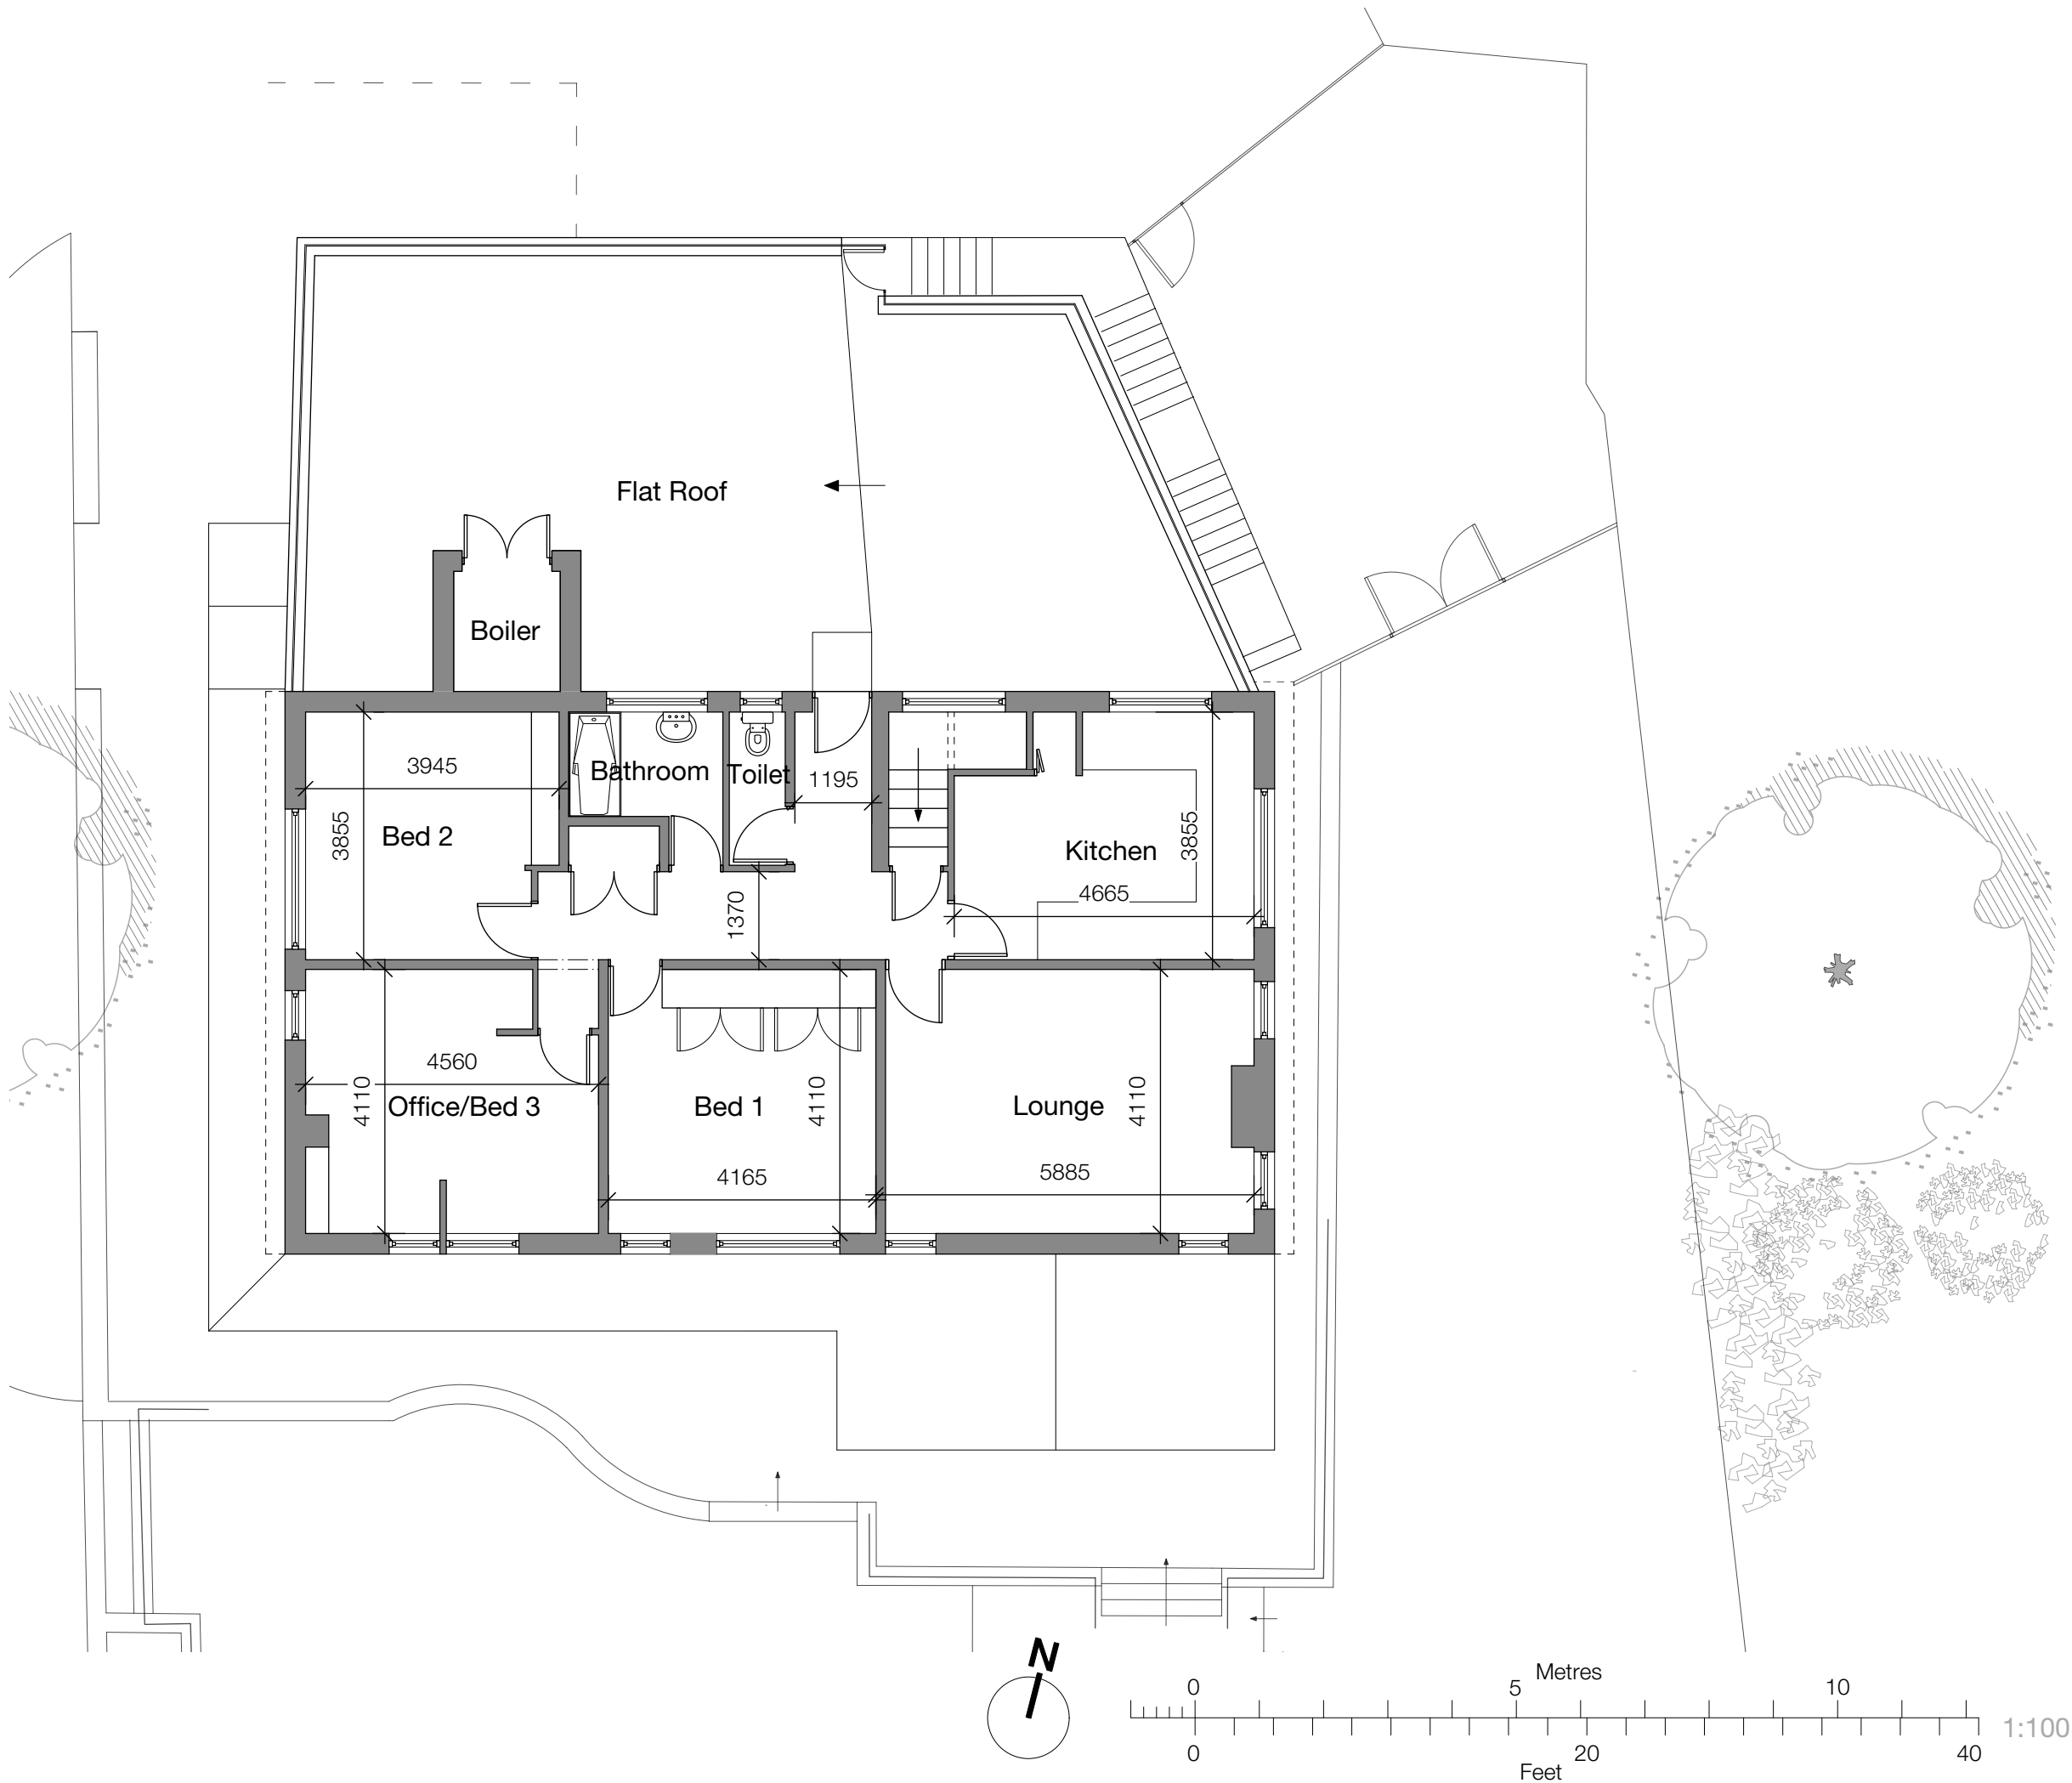

Revision
Project
Change of Use to Nursery
Address
520 Bury Road, Rochdale
Client
Mr E.Smethurst
Drawing
Existing FF Plan

storaharchitecture			
Chartered Architects RIBA Chartered Practice			
www.storah.com	mail@storah.com	01706 813214	
Scale	Sheet Size	Date	Drawn
1:100	ISO A3	Feb 20	LA
Drawing Number	Revision		
19-081 - 011			