
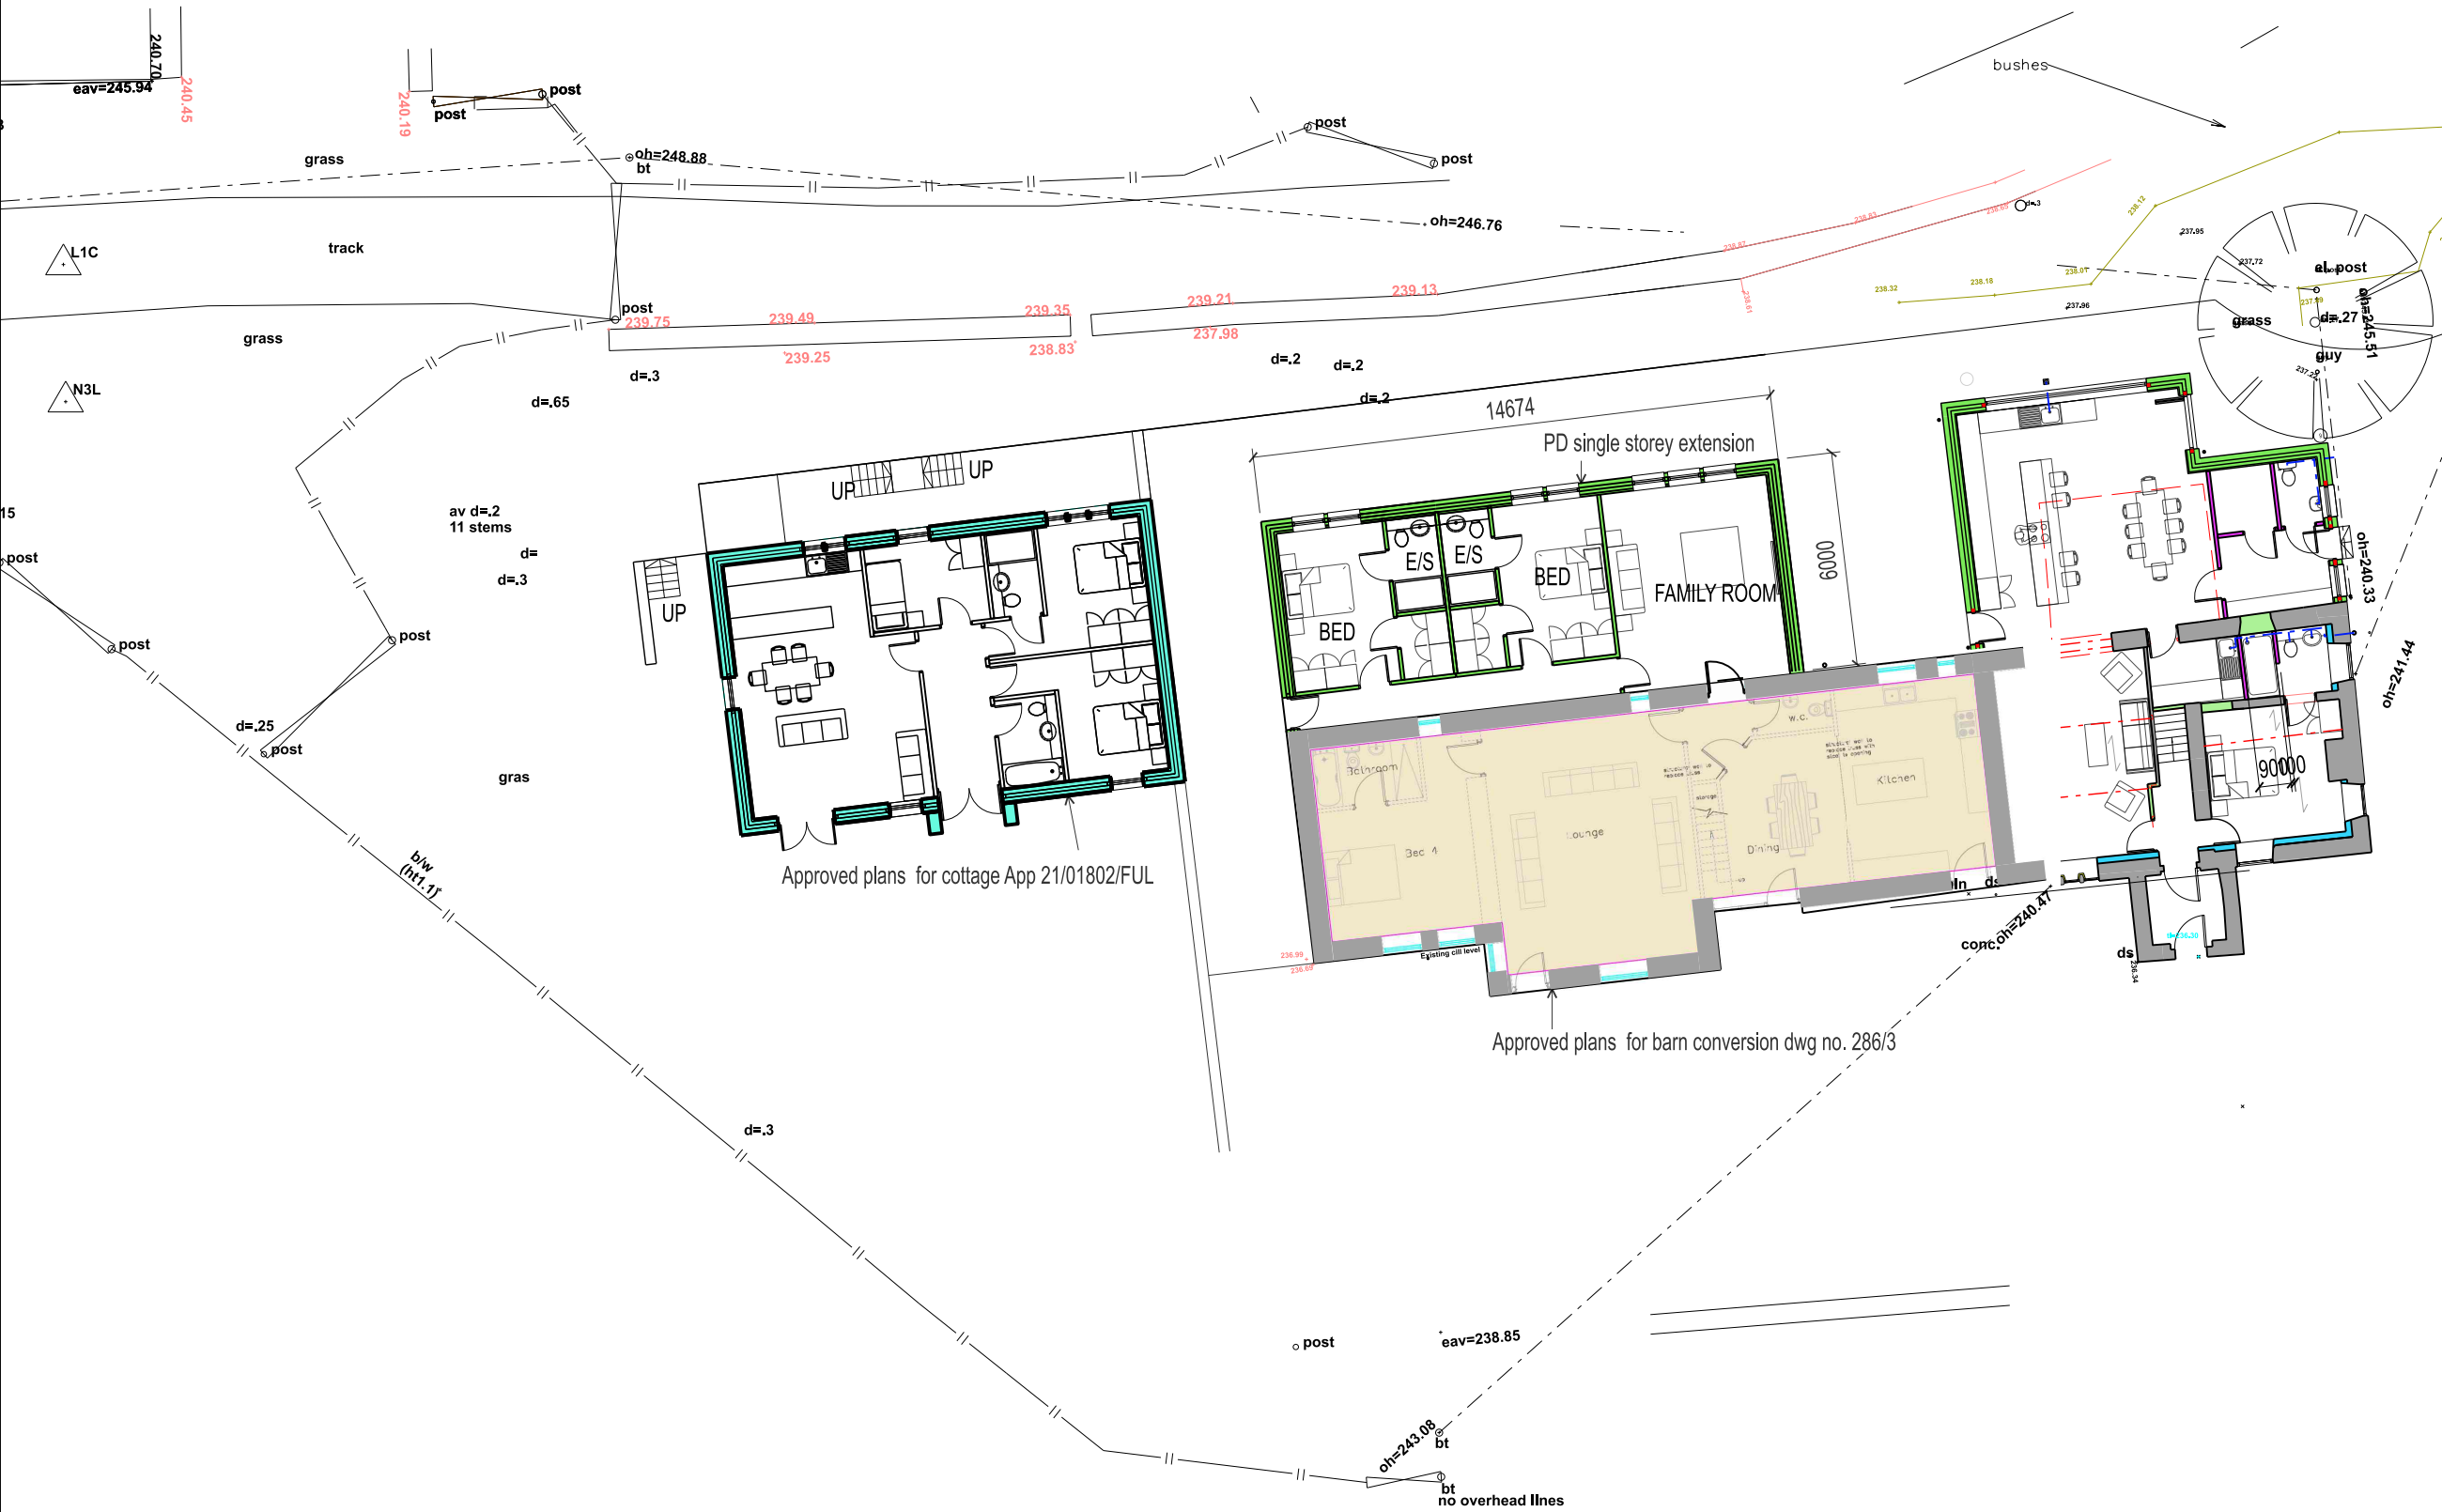
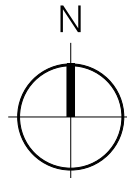


SCALE 1:200

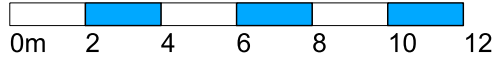

REV. DATE NOTES INIT.

CLIENT / PROJECT
MR JOHN SMITH
LOWER LEECHES
ASHWORTH RD, ROCHDALE
OL11 5UN

DRAWING TITLE
PROPOSED BLOCK PLANS

STATUS
PRIOR APPROVAL APPLICATION

DATE FEB 25 DRAWN RSL SCALE @ A3 1:200

PROJECT NUMBER	PLAN / BUILD	TYPE	NUMBER	REVISION LETTER
----------------	--------------	------	--------	-----------------

106	PLN	L	12	-
-----	-----	---	----	---

Site Location Plans	L	GA Plans	P	Elevations	E
Sections	S	Details	D	Prefix; Colour	C

HAWTHORN DESIGN PARTNERSHIP

HAWTHORN ESTATES LTD
LUMB, ROSSENDALE, BB4 9ND

T. 08453 900 444

E. design@hawthorn-estates.co.uk
www.hawthorn-estates.co.uk

