NOTES:
1. THIS DRAWING NOT TO BE SCALED, FIGURED DIMENSIONS ONLY TO BE TAKEN.
2. SHOULD ANY DISCREPANCIES BE FOUND WITH THIS DRAWING, PLEASE INFORM THIS OFFICE.
3. COPYRIGHT OF THIS DRAWING IS OWNED BY JM ARCHITECTS.

STRUCTURAL INFORMATION INDICATIVE ONLY. TO BE CONFIRMED BY STRUCTURAL ENGINEER.

REFER TO STRUCTURAL ENGINEER'S DRAWINGS FOR LOCATIONS OF BRACING & WINDPOSTS.

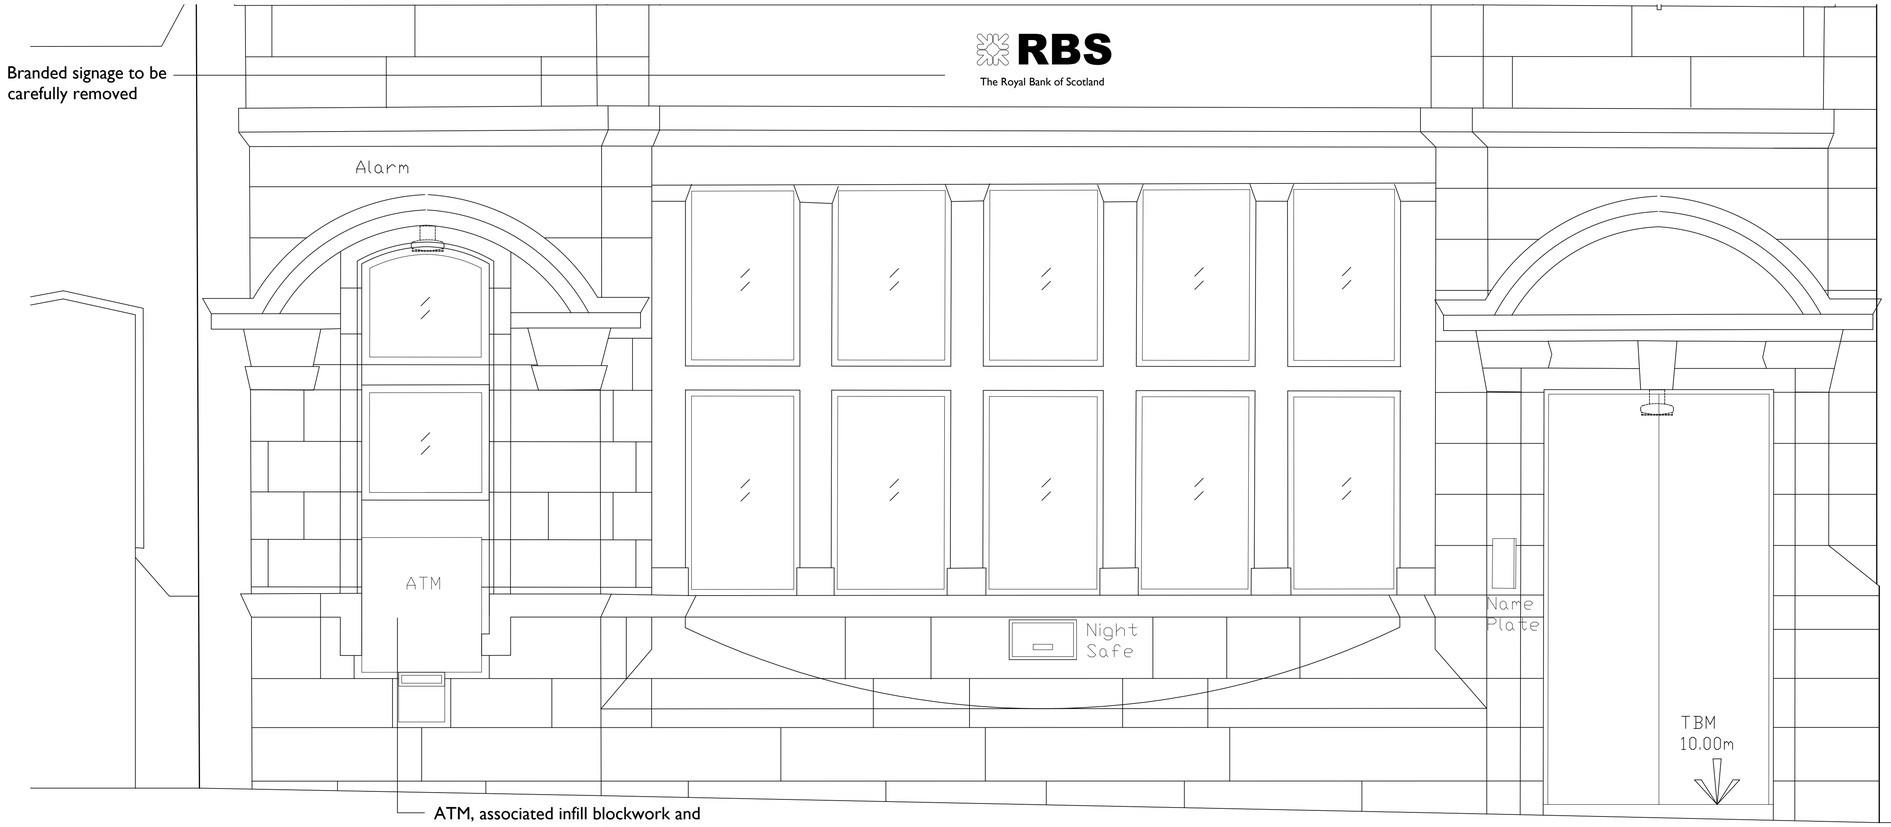

Existing Elevation AA 1:20

Small holes to be filled with resin/colouring blended to match existing Portland stone.
Large holes filled using replacement Portland stone tablets resin fixed into position.



Image 01

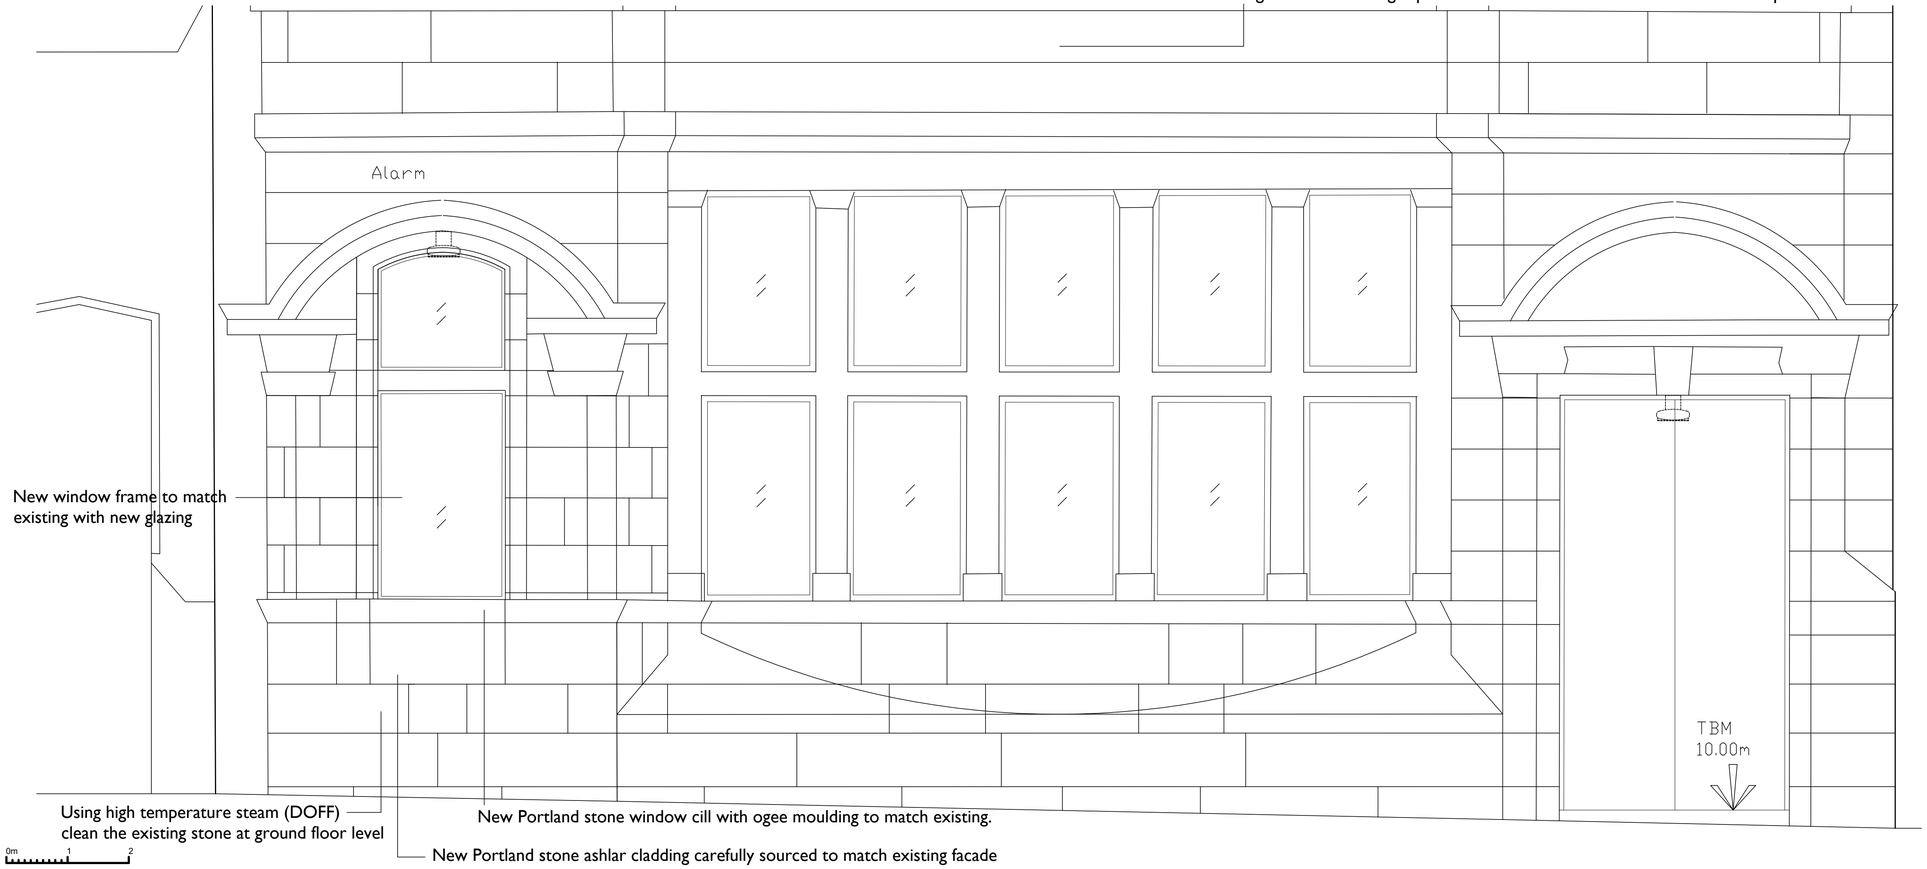

Proposed Elevation AA 1:20

REV.	DESCRIPTION	DATE	DRWN BY	CHKD BY
A	FIRST ISSUED	04.12.2018	AY	RJ

jmarchitects

PROJECT
RBS Middleton, Manchester, 5 Market Place, M24 6AE

TITLE
EXISTING AND PROPOSED ELEVATION AA

CLIENT
ROYAL BANK OF SCOTLAND

JOB No.	DRAWING No.	REVISION
6402	L(40)0014	-
SCALE	DRAWN BY	CHECKED BY
1:20@A1	AY	RJ
STATUS		DATE
PLANNING		04.12.2018

12 Great Portland Street
London
W1W 8QN

T: 0207 580 5330

F: 0207 436 5348

london@jmarchitects.net

www.jmarchitects.net