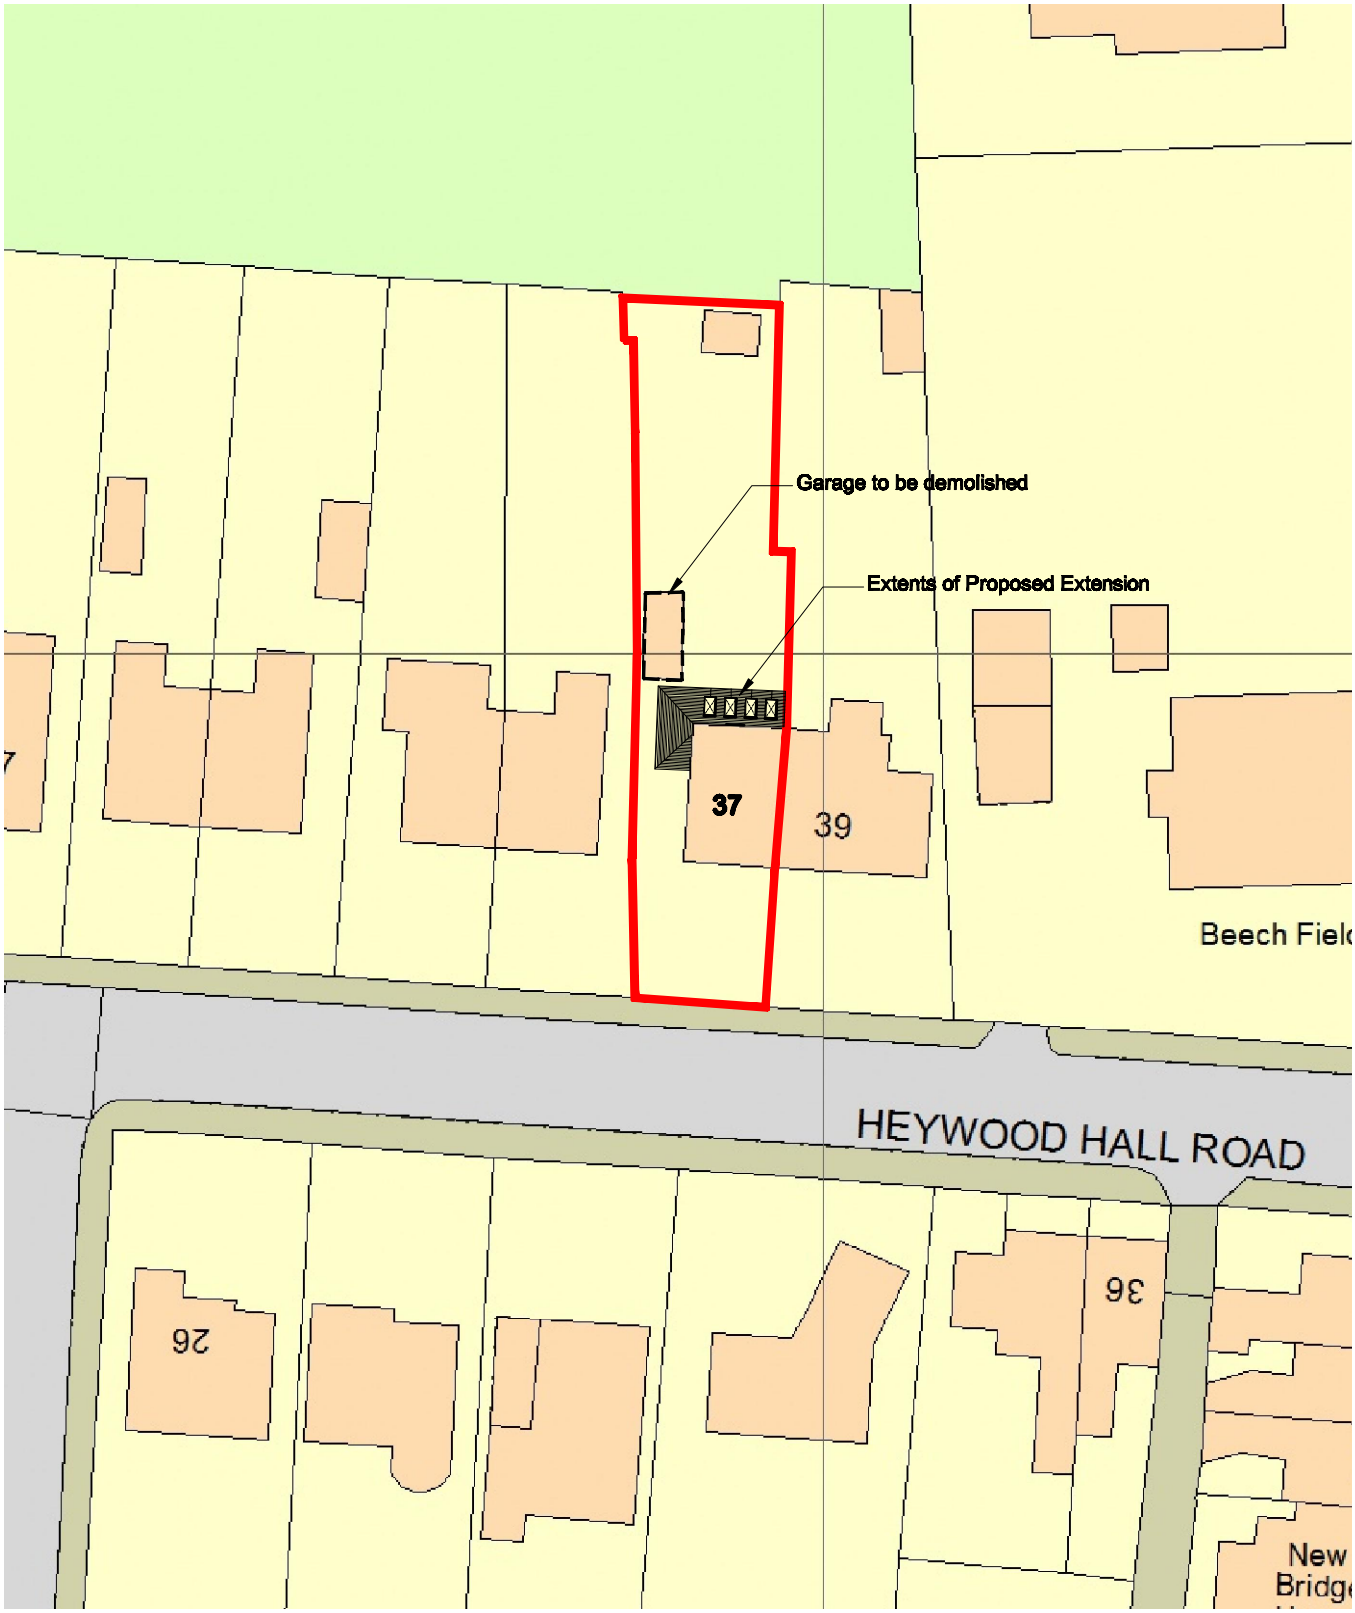

37 Heywood Hall Road, Heywood
Proposed Site Plan
Scale 1:500

