


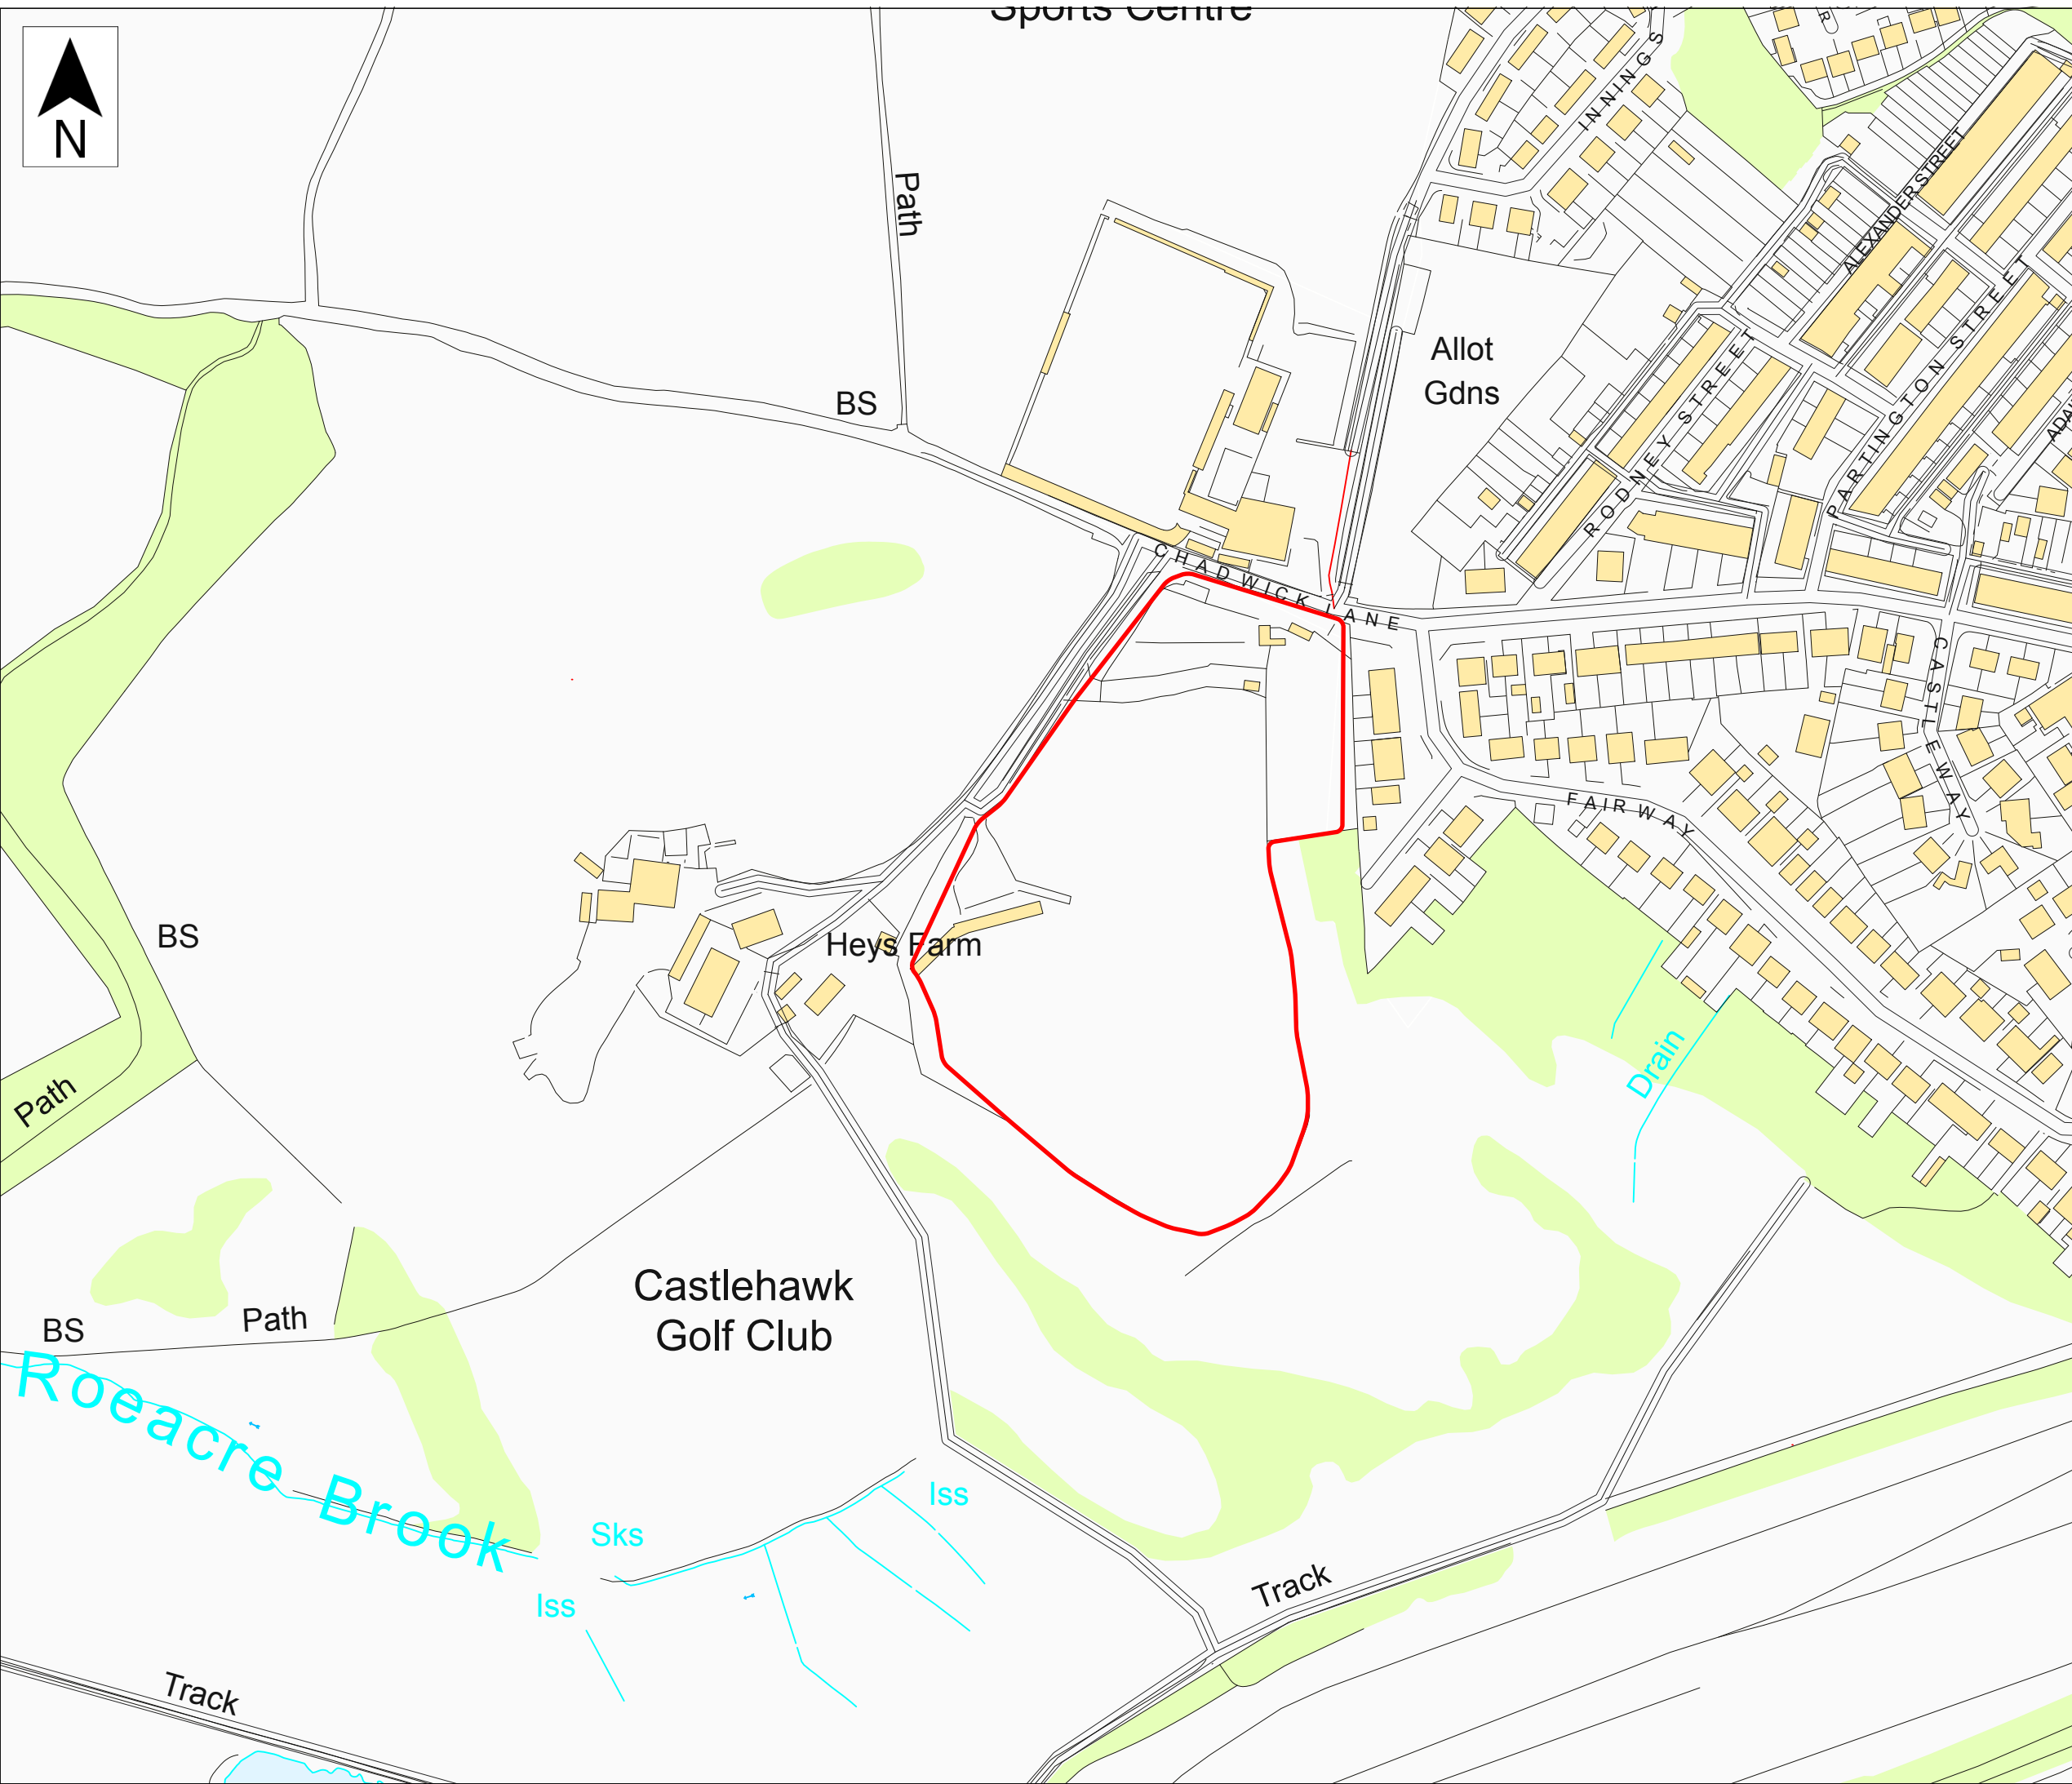

Drawing Title:
Location Plan

Key:
 Proposed site boundary

Notes:
OS basemap reproduced under licence 100002120

Drawn by:	SP
Checked by:	CH
Approved by:	CH

The Mineral Planning Group Ltd.
The Rowan Suite
Oakdene House
Cottingley Business Park
Bingley, West Yorkshire
BD16 1PE
Tel: 01274 884599
headoffice@mpgyorks.co.uk
www.mpgyorks.co.uk



Scale:
1:2500 @ A3

Client:
Booth Ventures Ltd.

Site:
Castle Hawk Golf Club

Drawing Number:
384/5 - Location Plan -2

Rev:
1.0

Date:
15/02/2023