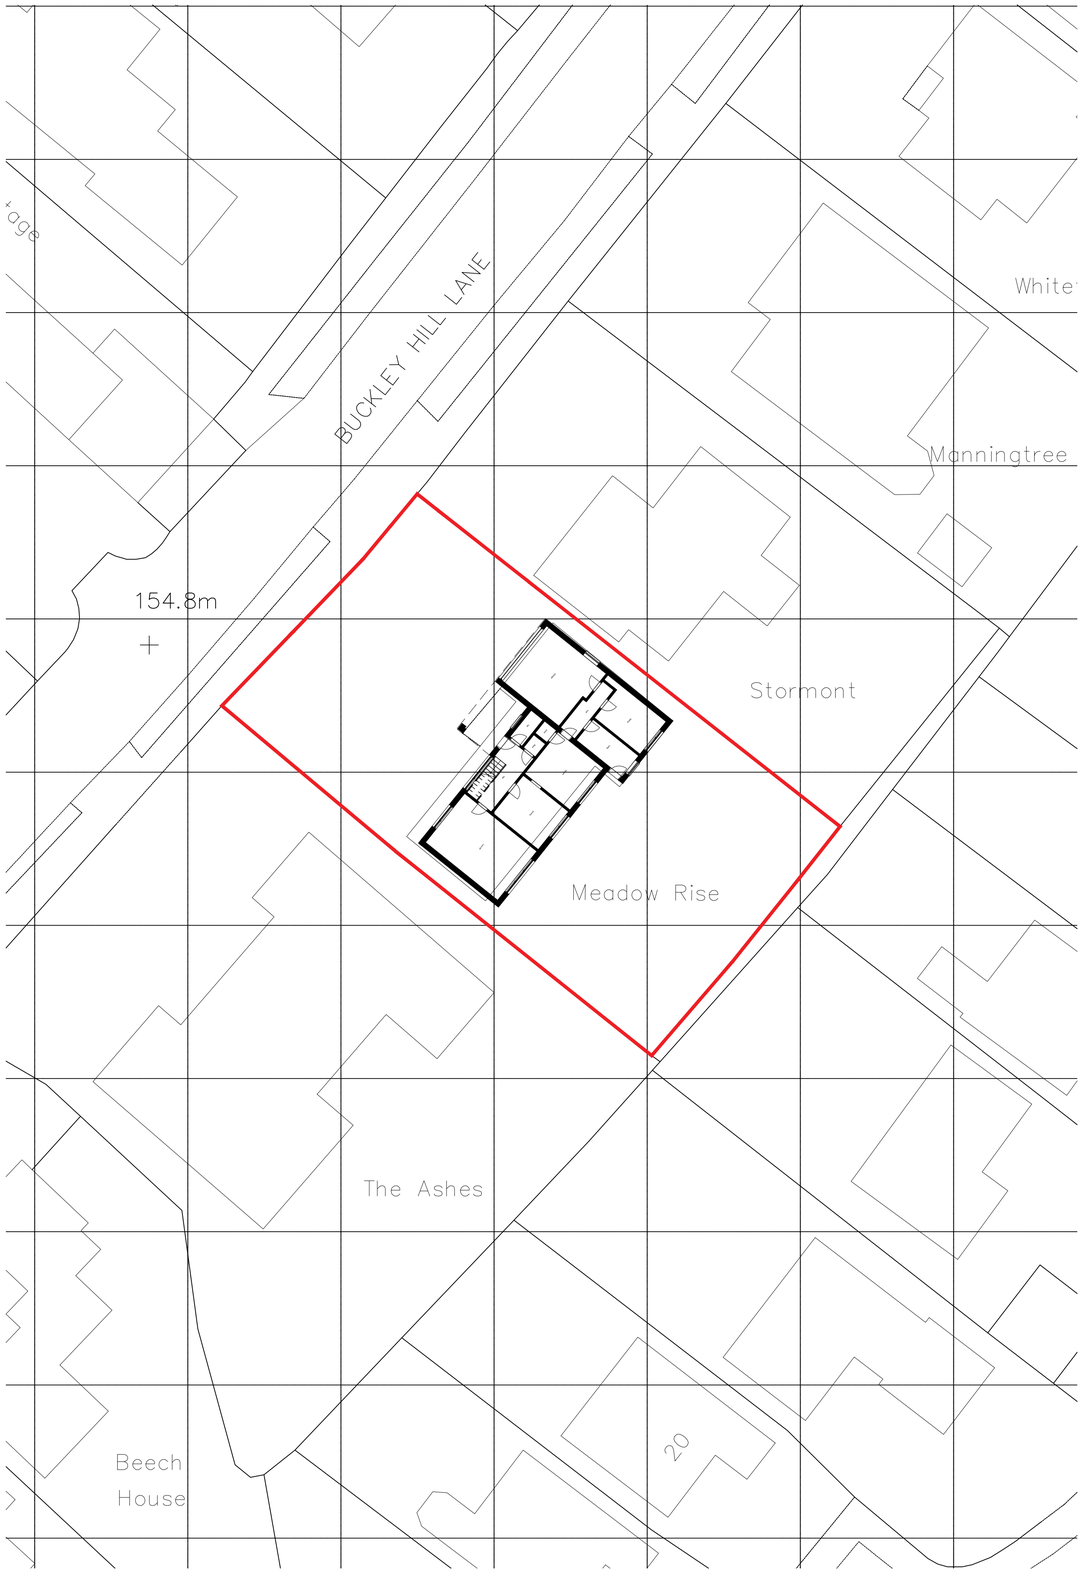

EXISTING SITE PLAN 1:200

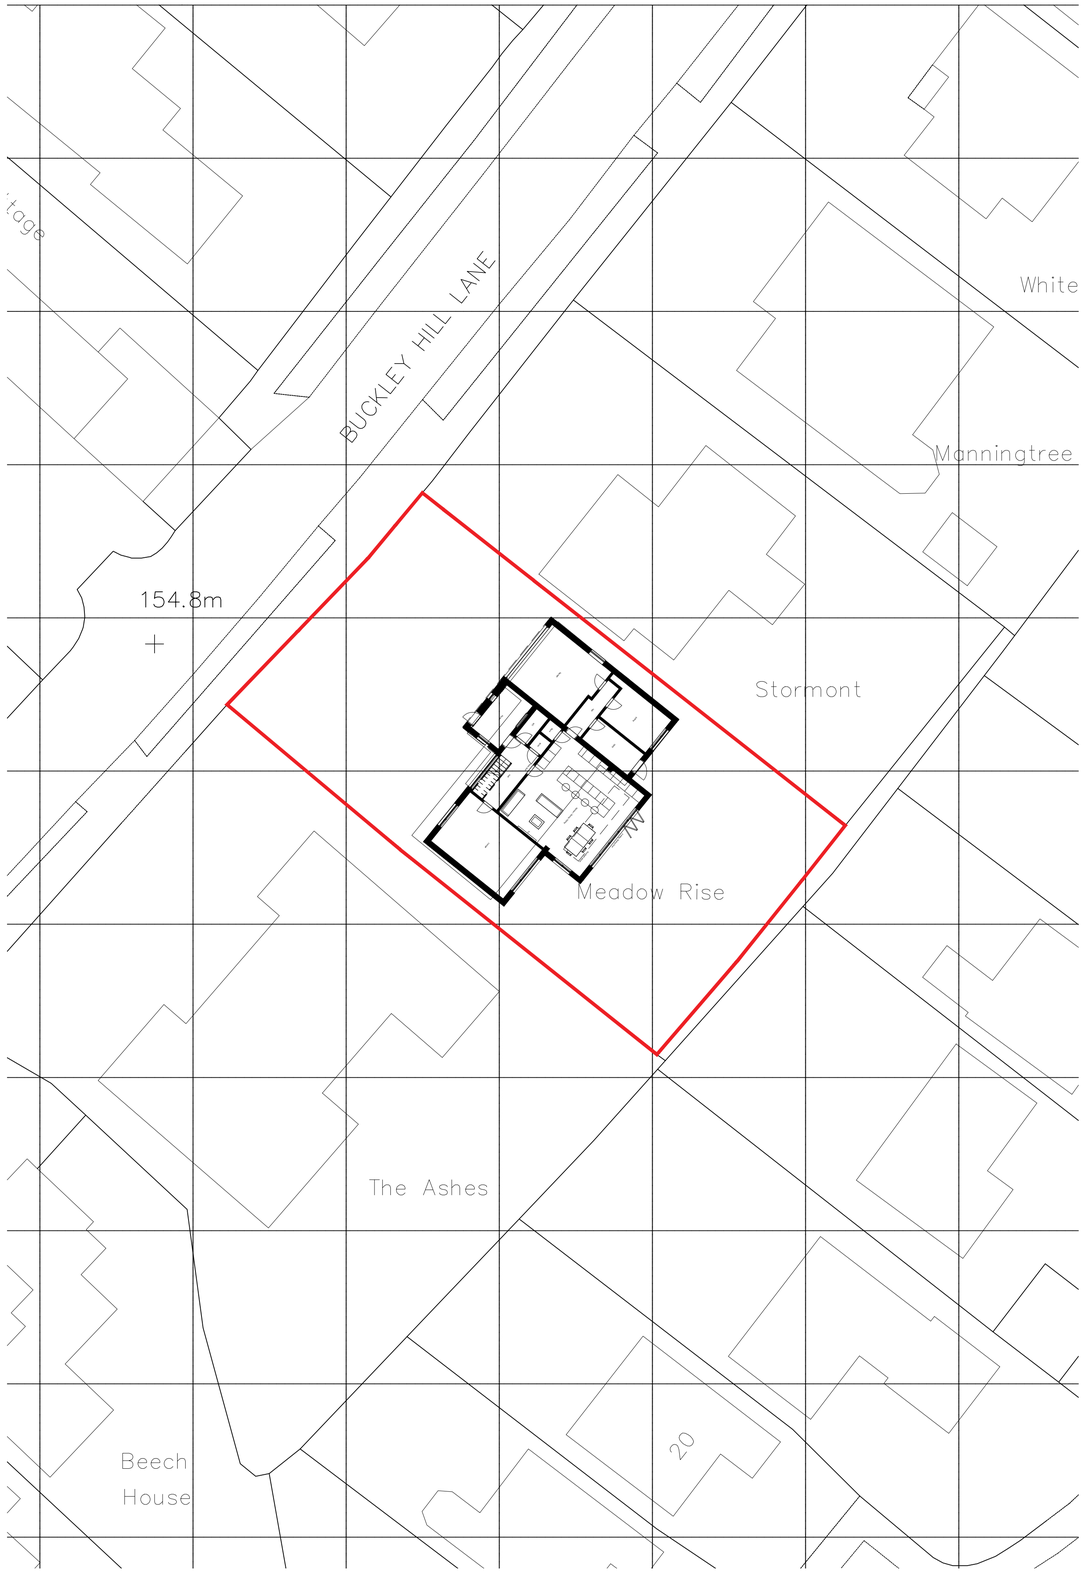

PROPOSED SITE PLAN 1:200

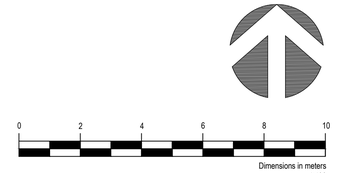

APPLICANT: JOHN MURPHY & CLAIRE RUSSELL	
PROJECT: MEADOWRISE, BUCKLEY HILL LANE, MILNROW, OL16 4BU	
DRAWING TITLE: EXISTING AND PROPOSED SITE PLANS	
DATE: FEB 2021	**SCALE:** 1:200
DRAWING No: BHL-SVA-ZZ-ZZ-DR-A-2001	