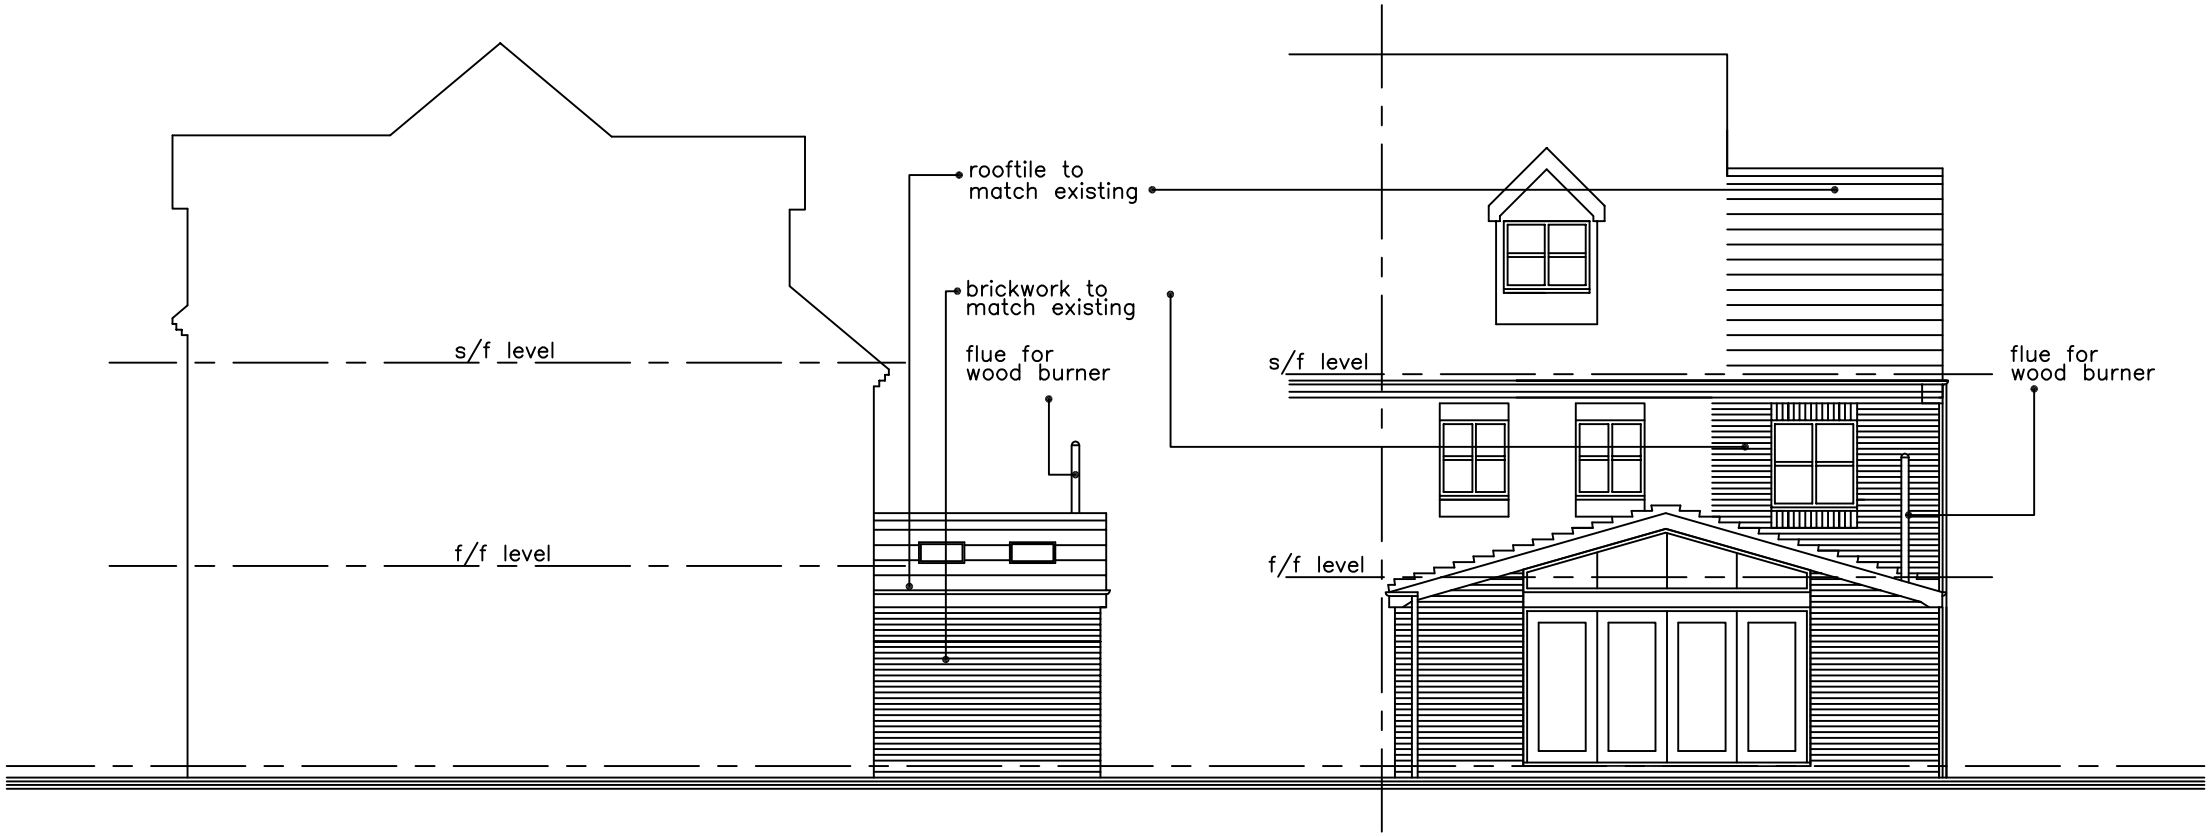


SIDE ELEVATION FROM NO.20

REAR ELEVATION

PROPOSED ELEVATIONS
SCALE 1:100
DWG NO - 05