


DO NOT SCALE FROM THIS DRAWING. USE GIVEN DIMENSIONS ONLY.
ALL DIMENSIONS ARE TO BE CHECKED ON SITE BY THE CONTRACTOR.
ANY DIMENSIONAL DISCREPANCIES TO BE REPORTED BACK TO HEALEY CONSULTING PRIOR TO PROCEEDING WITH CONSTRUCTION

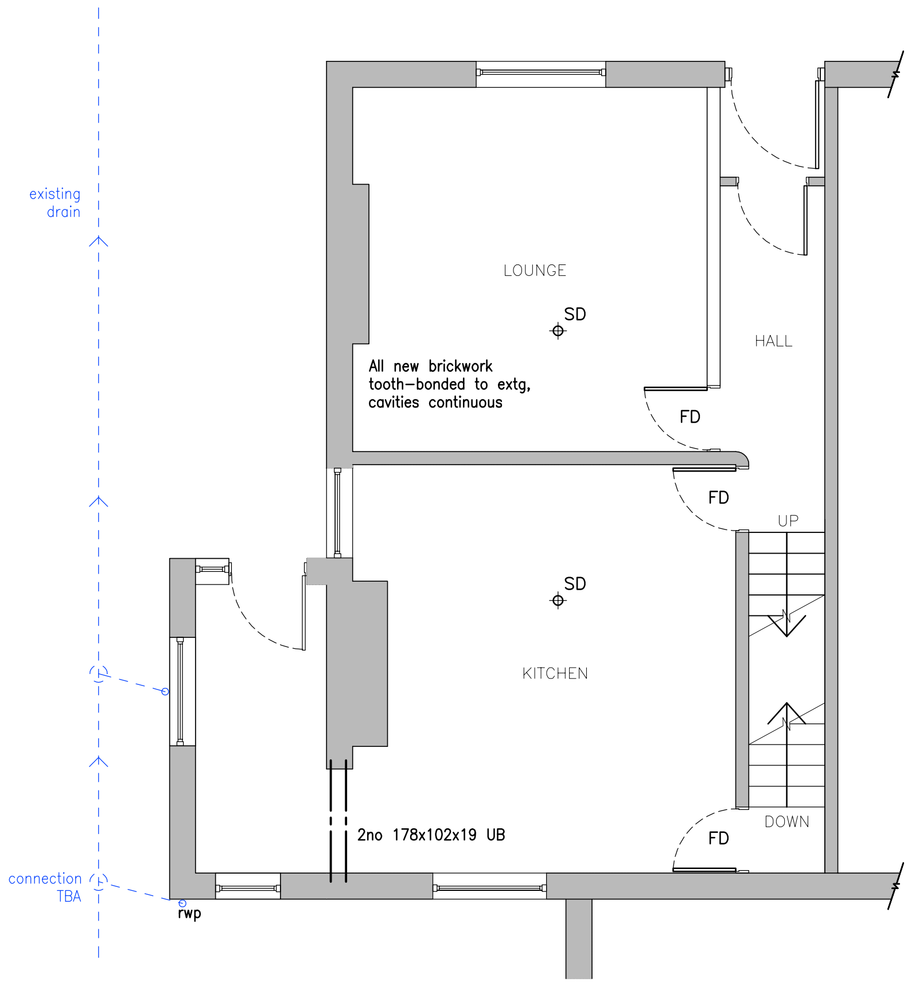

Proposed Ground Floor Plan
SCALE 1:50 @ A1

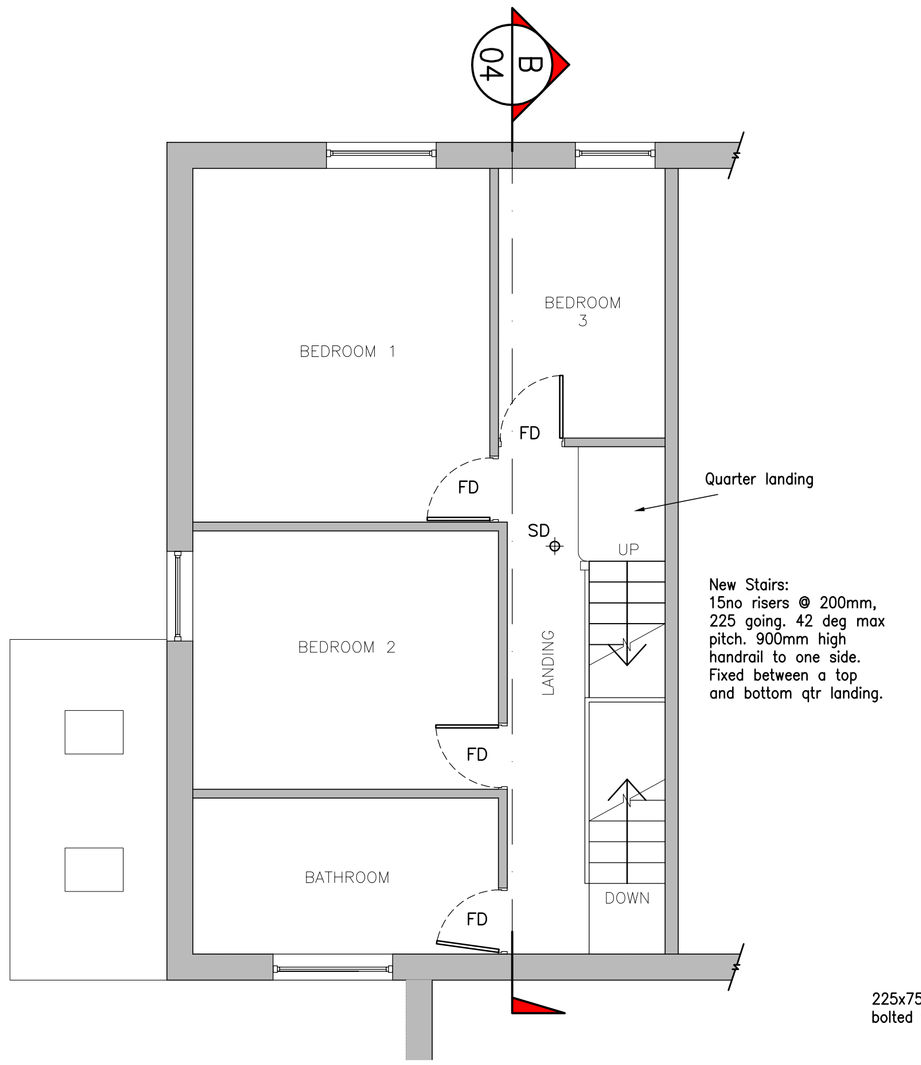


Proposed First Floor Plan
SCALE 1:50 @ A1

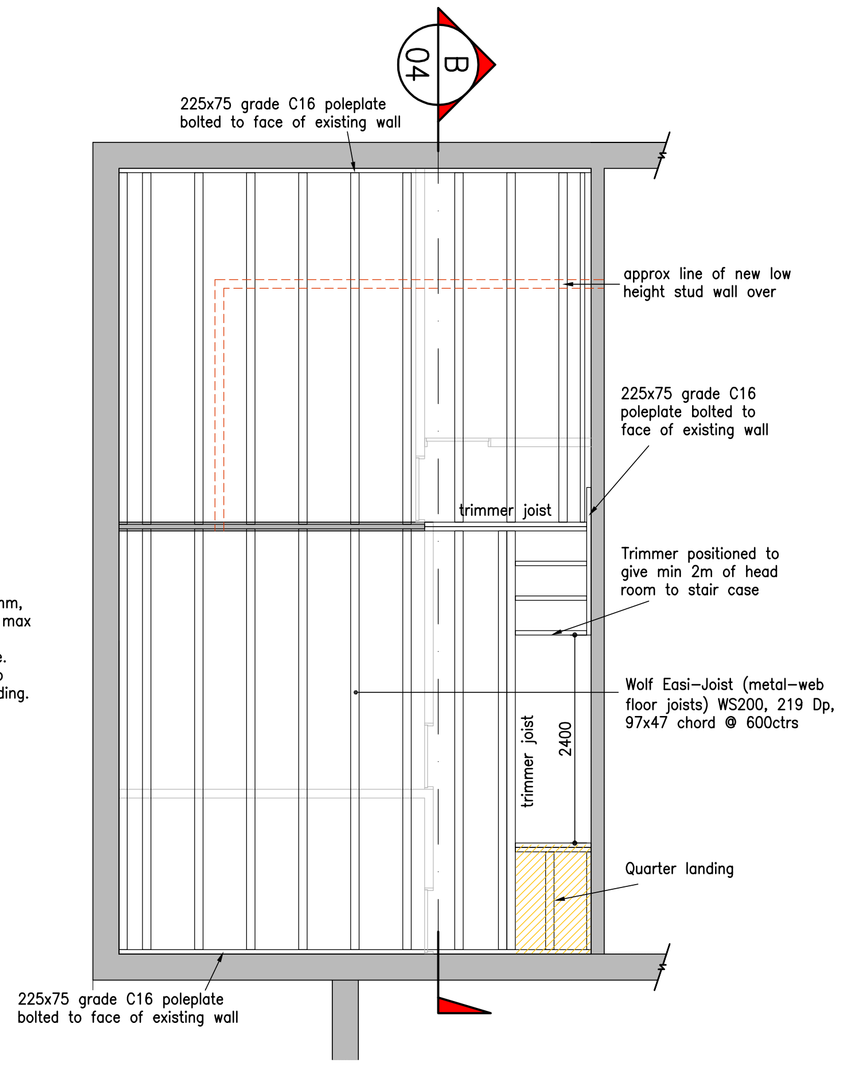


Proposed Second Floor Joists
SCALE 1:50 @ A1

SD = Smoke Detector
FD = Fire Door (30min)

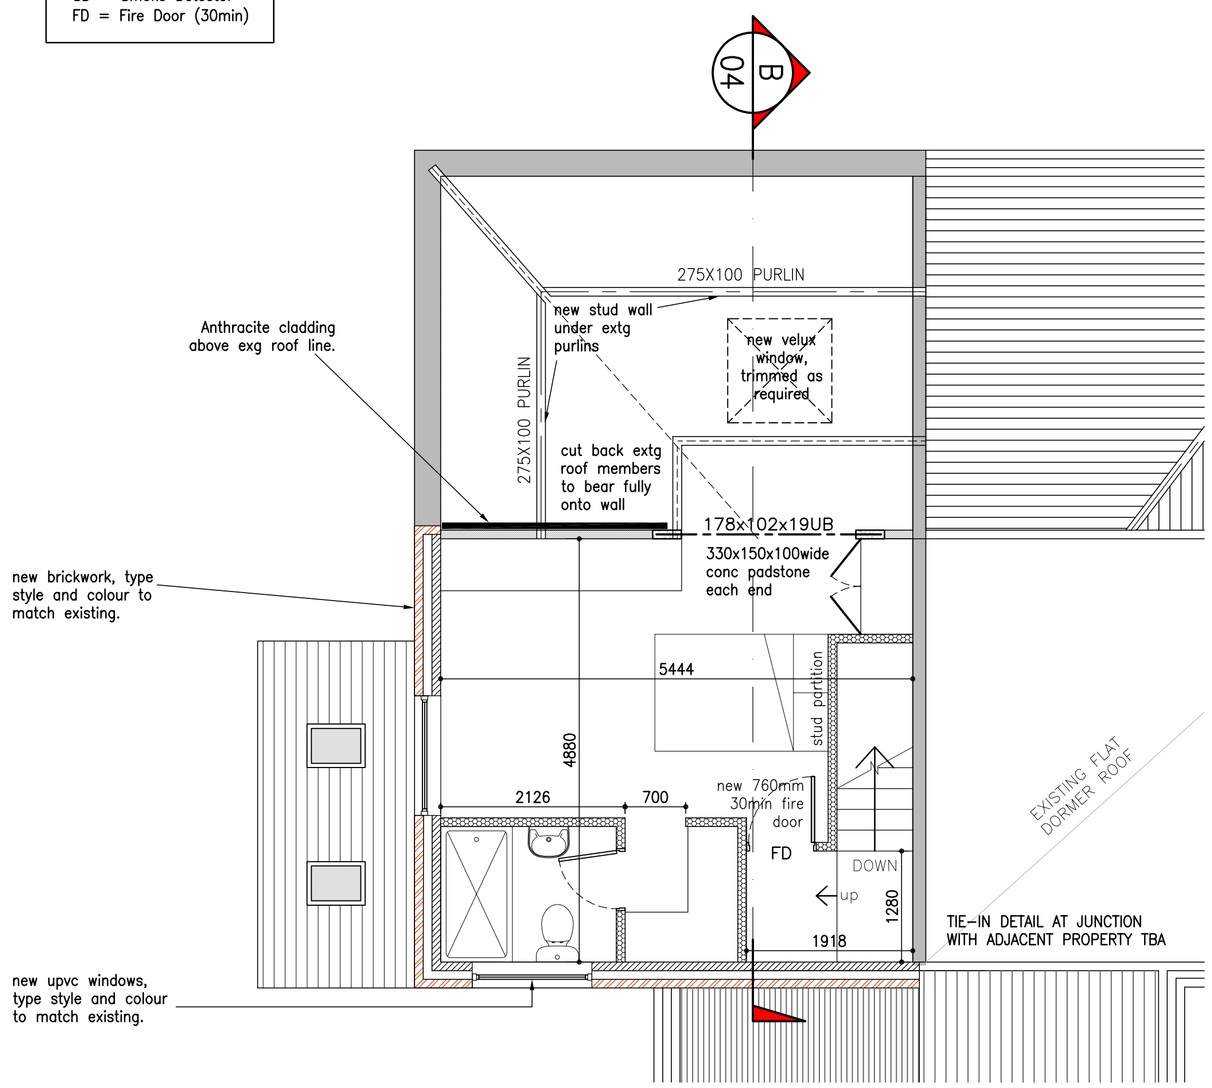

Proposed Second Floor Plan
SCALE 1:50 @ A1

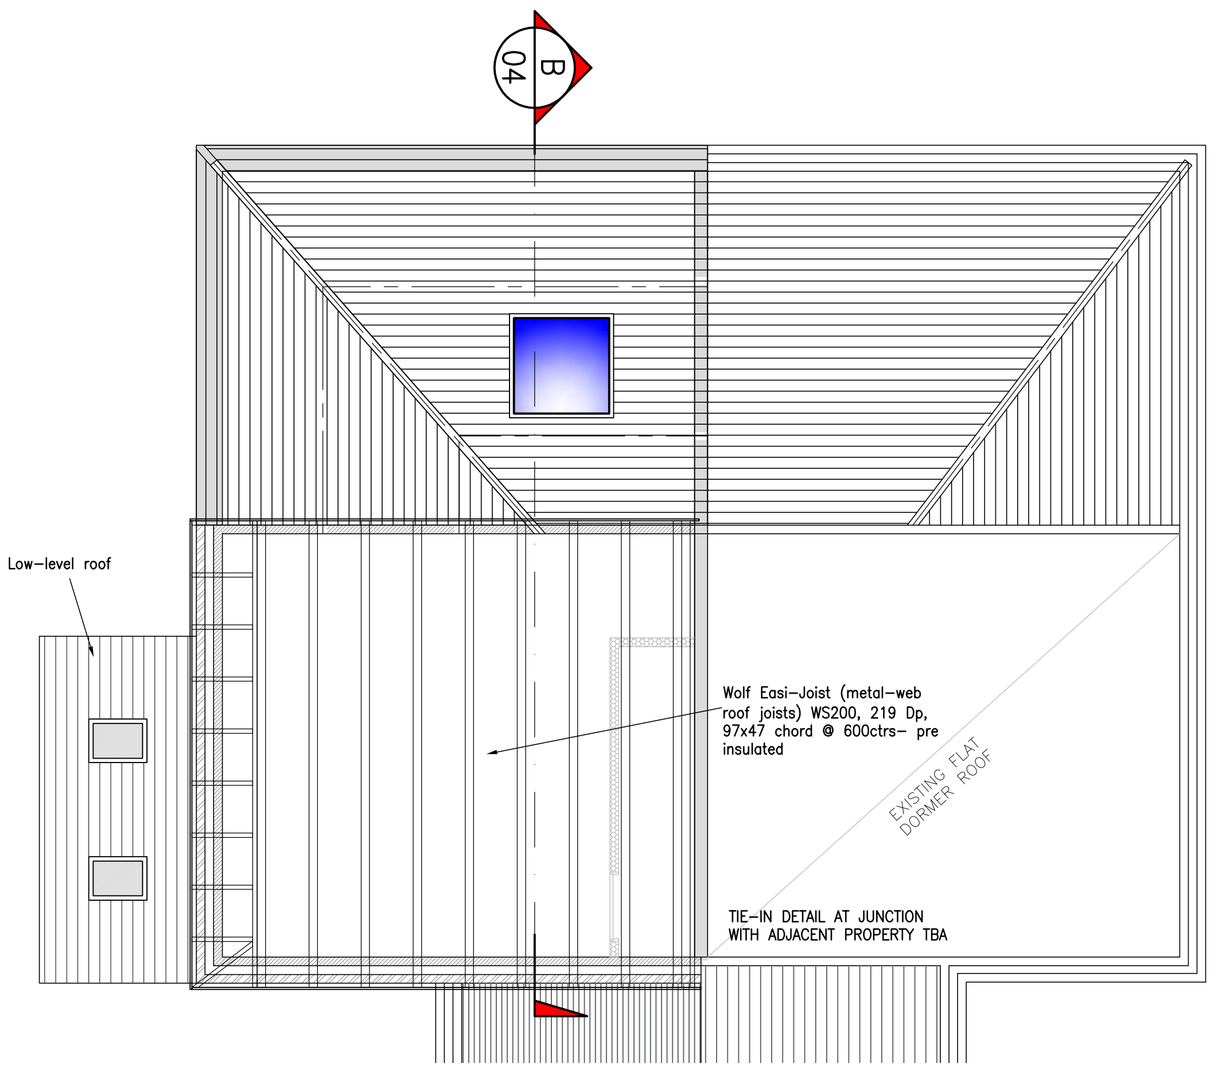

Proposed Roof Plan
SCALE 1:50 @ A1

AWAITING PLANNING DECISION FOR DORMER

REV	DATE	BY	DETAILS OF REVISION
B	28/11/2018	KC	EXTENSION SHOWN AS EXISTING
A	20.03.17	J.R	GF SIDE EXTENSION SIZE REDUCED, OVERALL APPEARANCE REVISED

ARCHITECT / CLIENT
Mr D BROOKES

PROJECT
230 BROAD LANE
ROCHDALE
OL16 4PR

TITLE
PROPOSED G.A. PLANS

DRAWN BY: J.R
DATE: 09.11.16
SCALE: SHOWN@A1

DRAWING NO.: HC-16274-(60)-02
REVISION: B

HEALEY CONSULTING
Brunel House
63 Dale Street
Milnrow
Rochdale
OL16 3NJ
Tel: 01706 343961
Fax: 01706 343981
email: office@healeyconsulting.co.uk

copyright: Healey Consulting

HEALEY consulting
structural engineering consultants

A1 size drawing sheet (807mm x 584mm) scale is approx. double at A3 size