



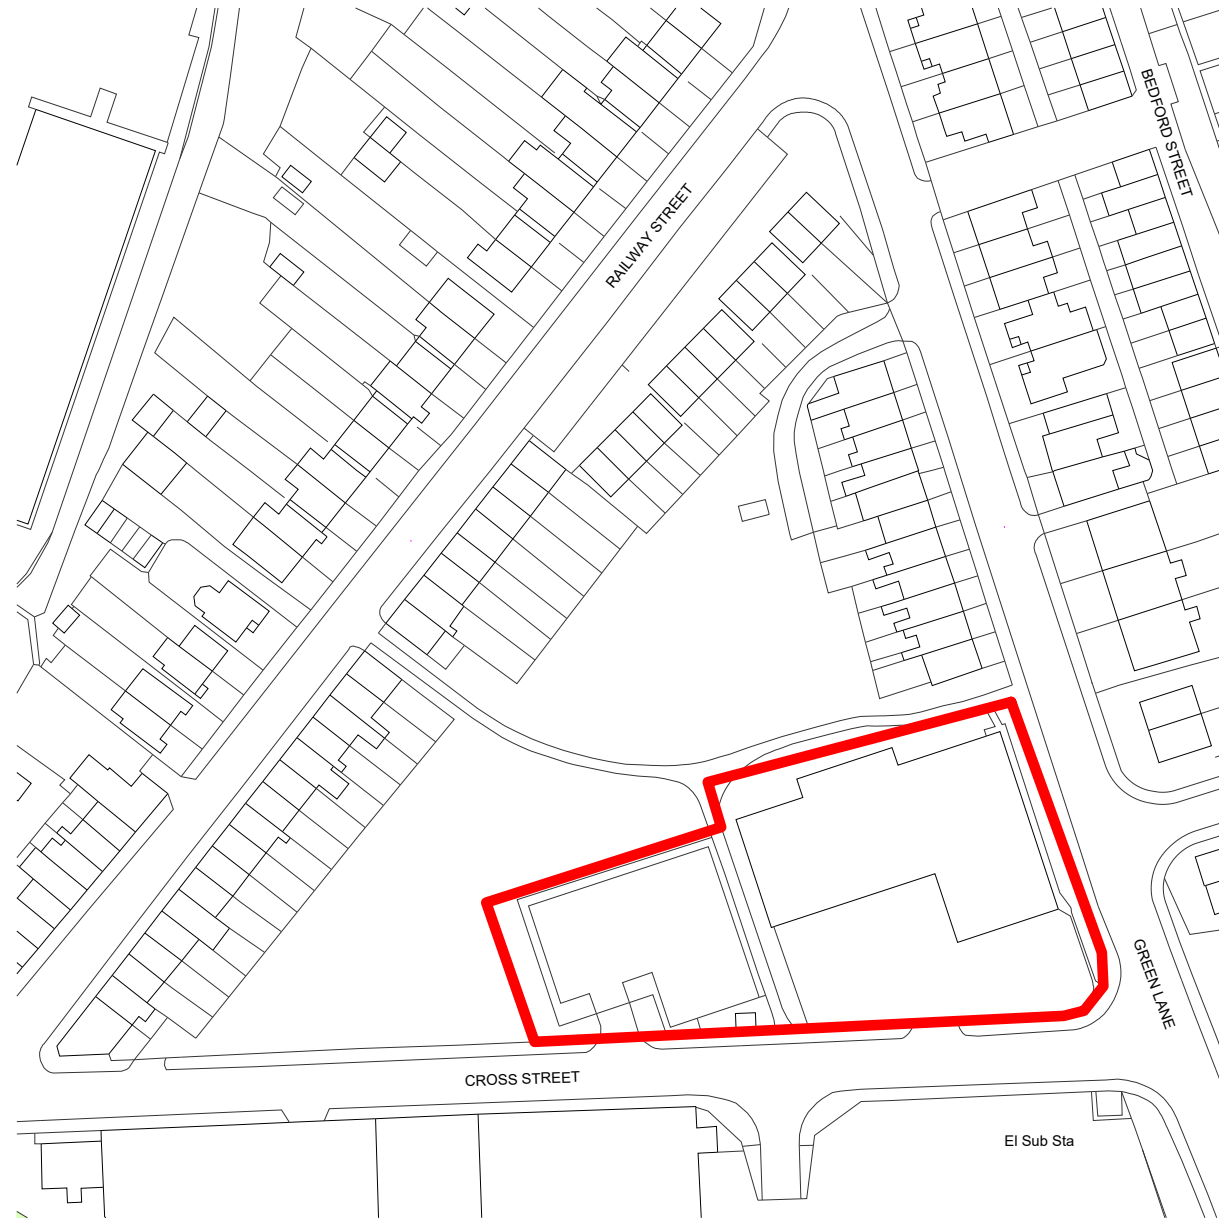

Ordnance Survey, (c) Crown Copyright 2023. All rights reserved. Licence number 100022432


Scale 1 : 1250

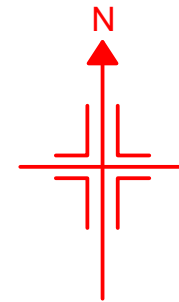

Notes
This drawing is property of Urban Design and Consult Ltd and copyright is reserved. This drawing is not to be copied or disclosed by or to any unauthorized persons without prior consent.

All dimensions are to be checked on site prior to construction, manufacture of any components and ordering of materials and equipment.

Summary of Works
Notes:

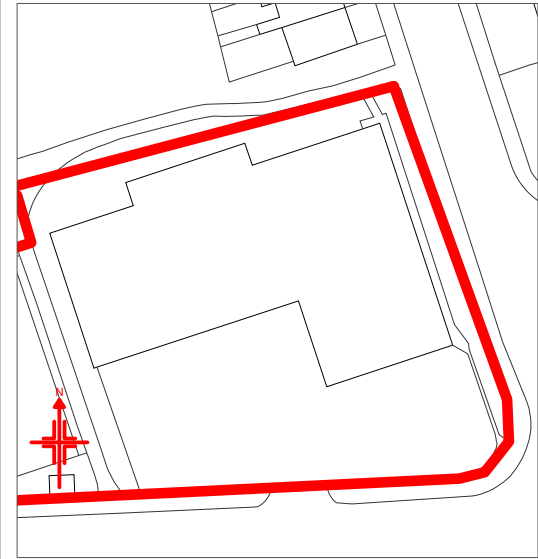

North Point	Client Sign Off I have reviewed the Drawing & Notes & hereby give my approval to the proposed layout & content which has been duly explained to me. SIGNED:
--------------------	--

Rev	Date	Drawn By	Comments
Client NHS Property Services Ltd			
Project Callaghan House			
Drawing Site Location Plan			
Drawing Number J000532.T.04		Drawing Type Tender	
Drawn By N L		Scale @ A3 1:1250/1:1000	Date 24 May 23