



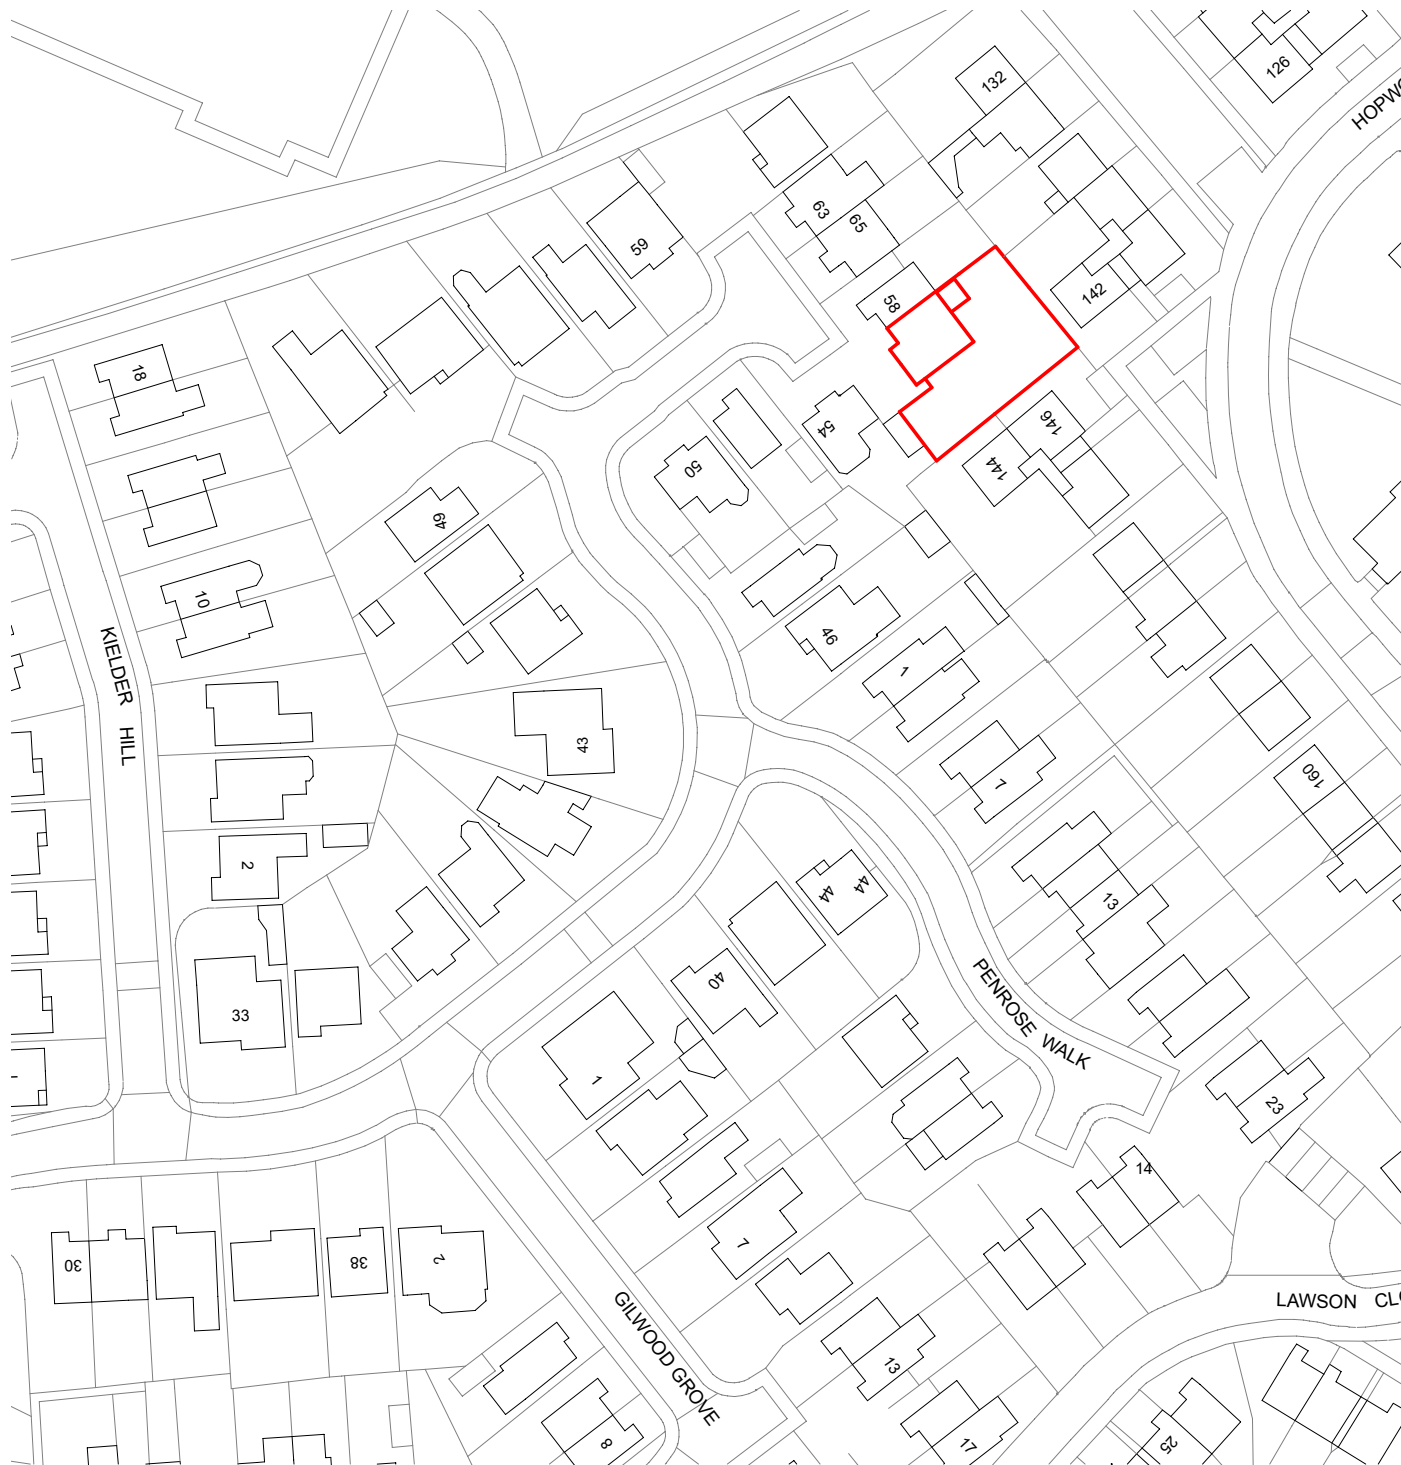

LOCATION PLAN 1:1250

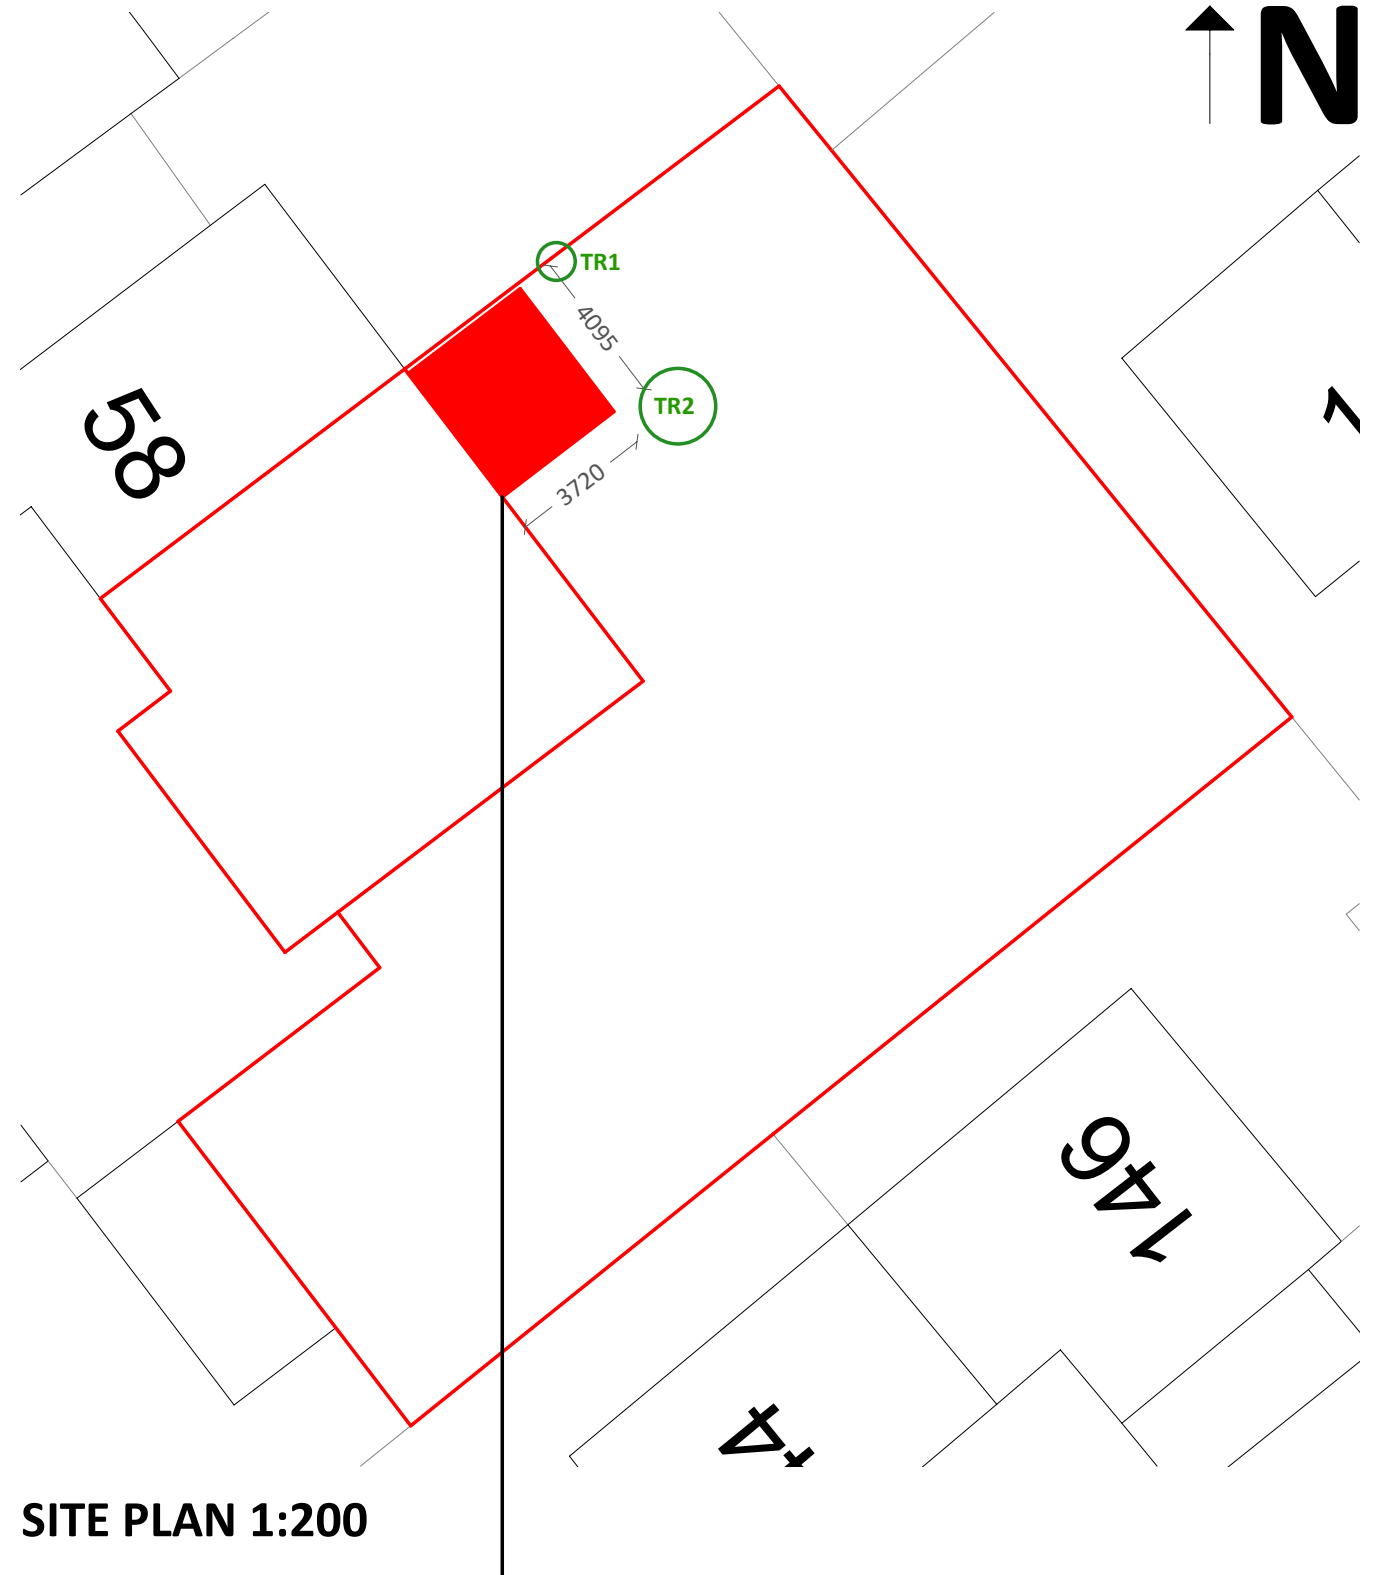

SITE PLAN 1:200

EXISTING CONSERVATORY TO BE DEMILSHED. NEW SINGLE STOREY EXTENSION BRICK CONSTRUCTED MEASURING 4.095M X 3.720M WITH A FLAT ROOF TO BE BUILT WHERE THE CONSERVATORY WAS POSITIONED. TWO TREES TO BE REMOVED AS SHOWN ON THE SITE PLAN.