



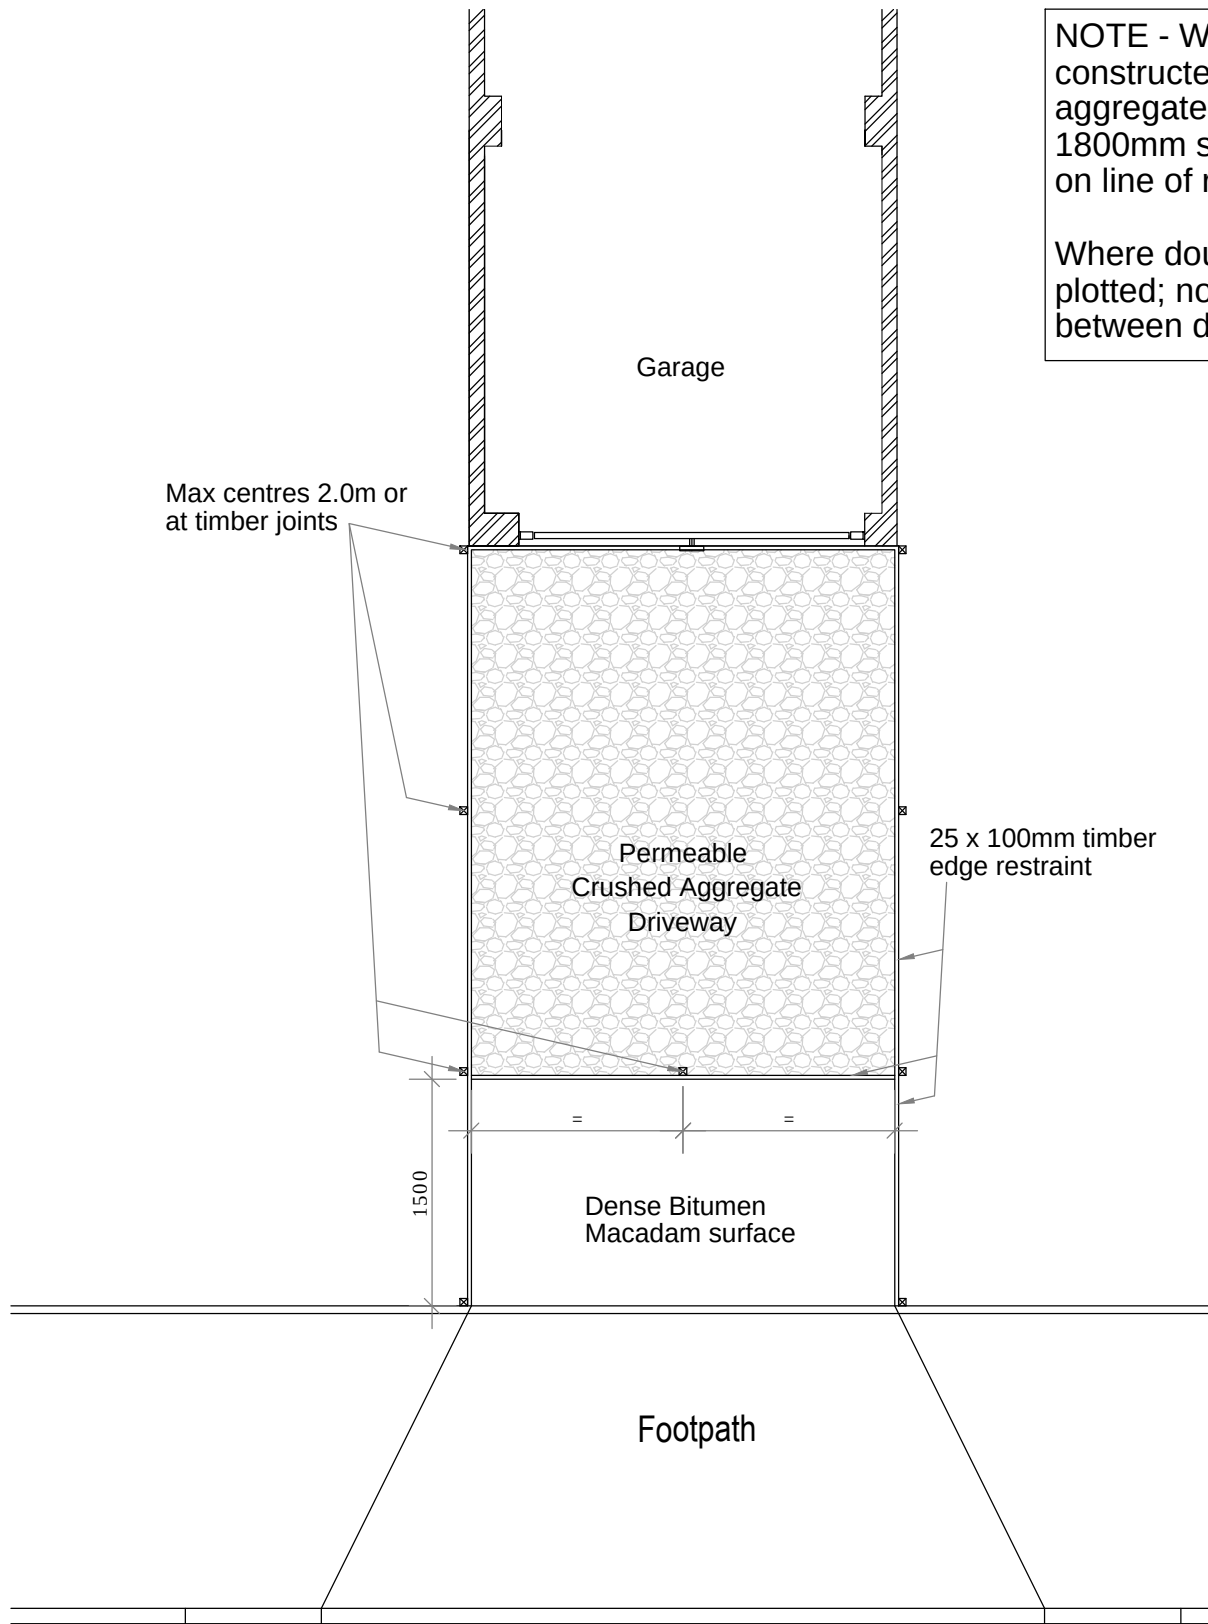


Plan (1:50)

NOTE - Where garages are not constructed; footprint to be crushed aggregate with timber edge & 1800mm screen fence to be erected on line of rear garage wall.

Where double driveways are plotted; no demarcation required between driveways.

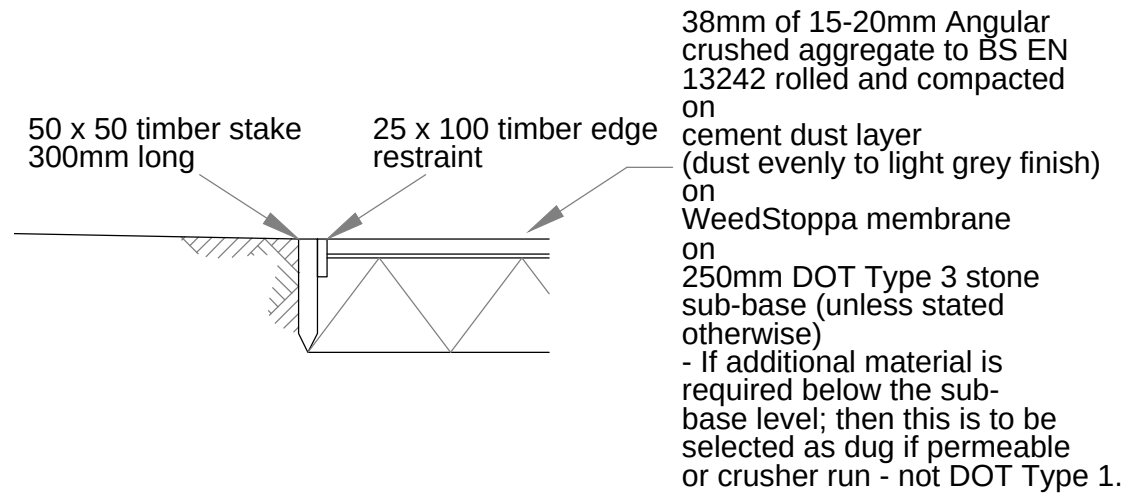


Crushed Aggregate Section (1:20)

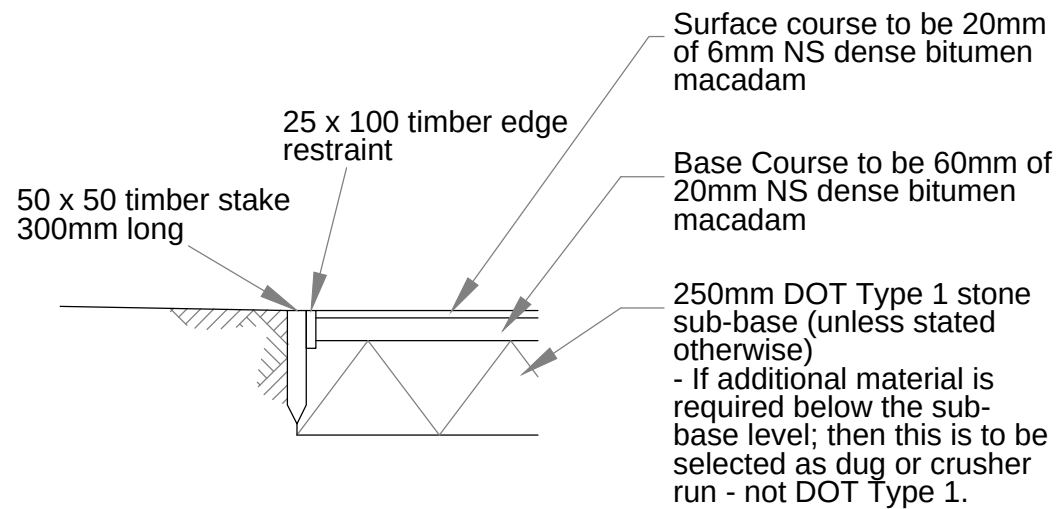

Paved Section (1:20)

Notes:
Sketch schemes may be based on plan information of unknown origin and is subject to verification and survey.
Contractors must verify all dimensions on site before commencing any work or shop drawings. This drawing is not to be scaled. Use figured dimensions only.
Building areas are liable to adjustment over the course of the design process due to ongoing construction detailing developments.

Subject to statutory approvals and survey.

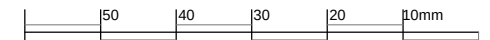

revisions
status -



project Site Specific Detail
client Gleeson Homes & Regeneration
title Drive Details - Weedstoppa

drawn djr checked hr date 02.11.18 scale 1:20/50@A3
job no 3076 drawing no SSD1712 rev -