



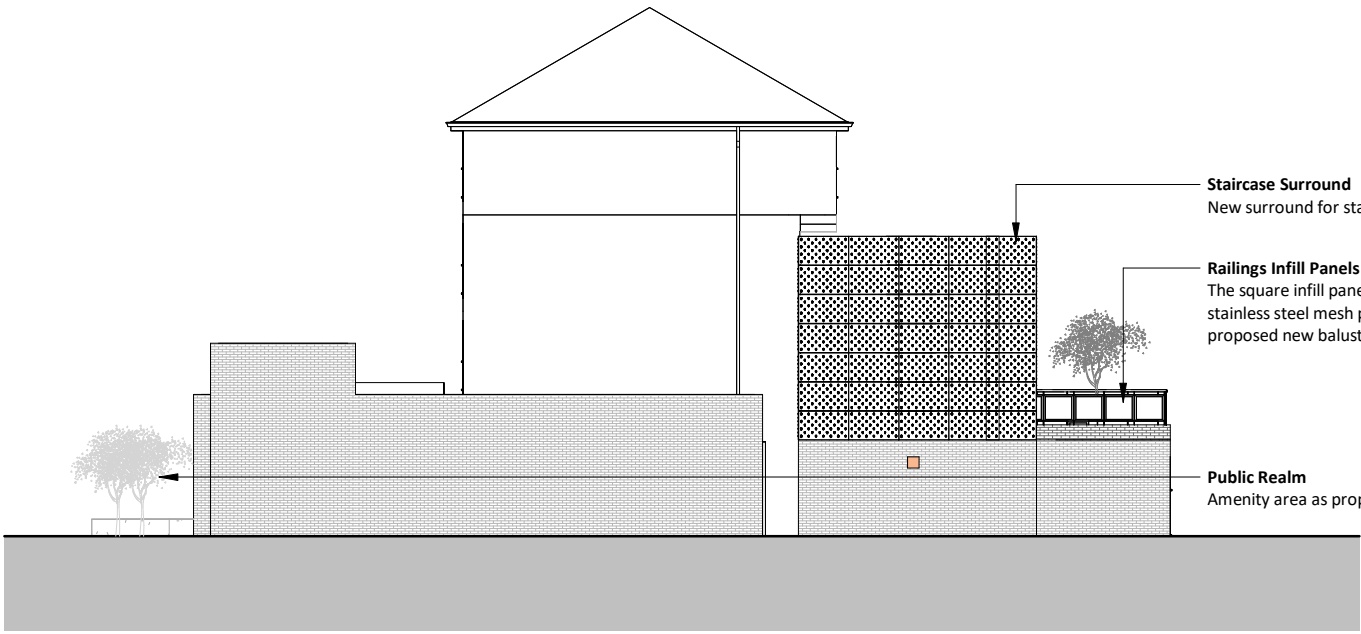


Thetford - SW Elevation - As Proposed
1 : 200

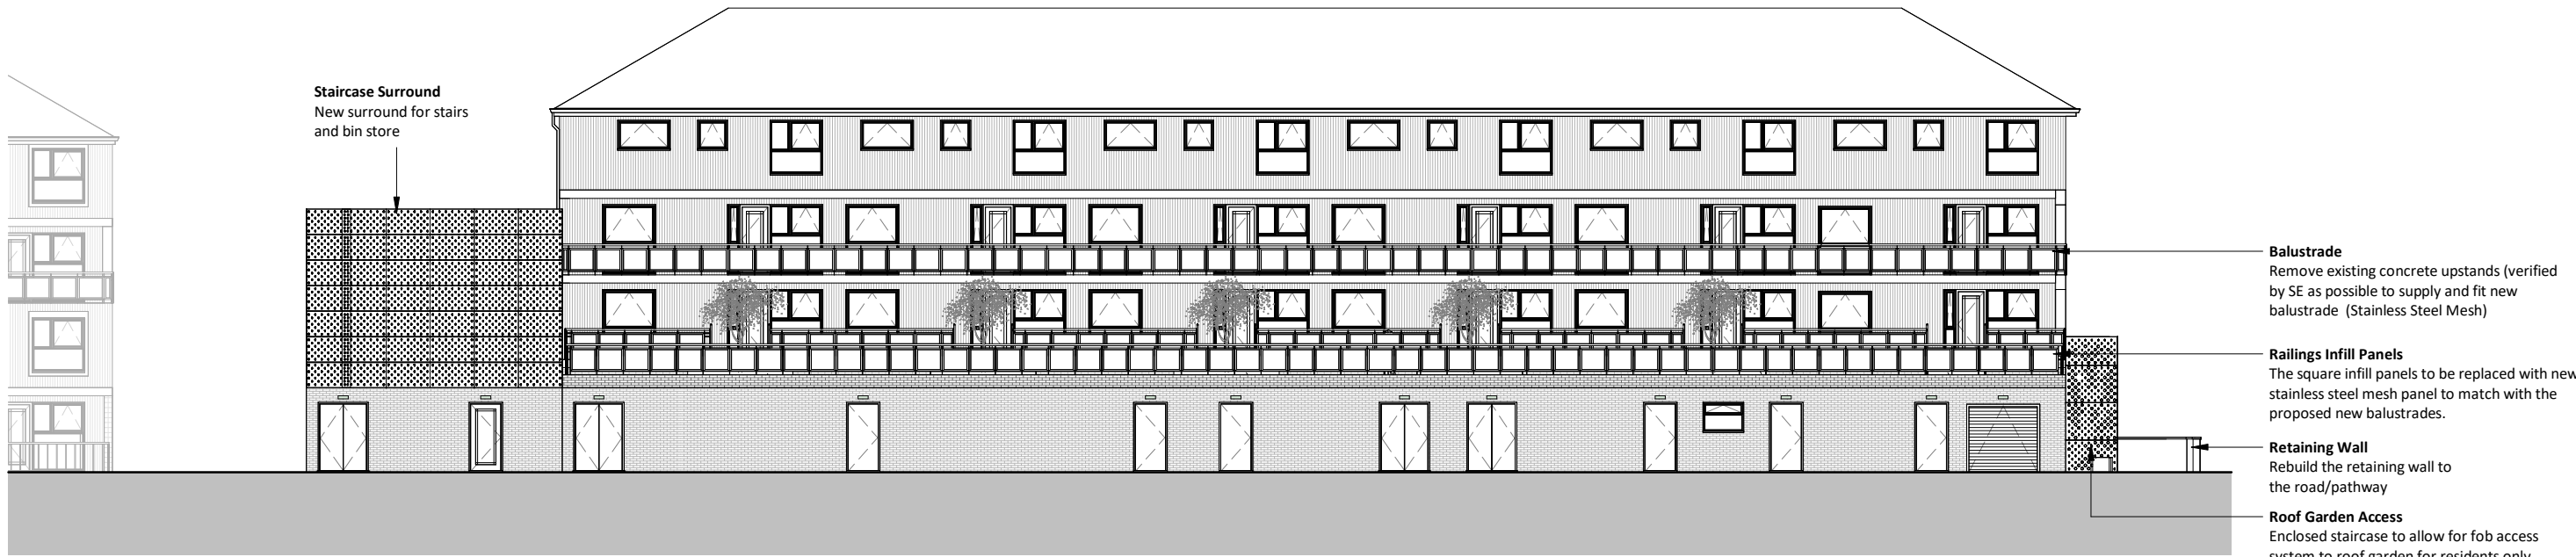


Thetford - SE Elevation - As Proposed
1 : 200




Thetford - NE Elevation - As Proposed
1 : 200

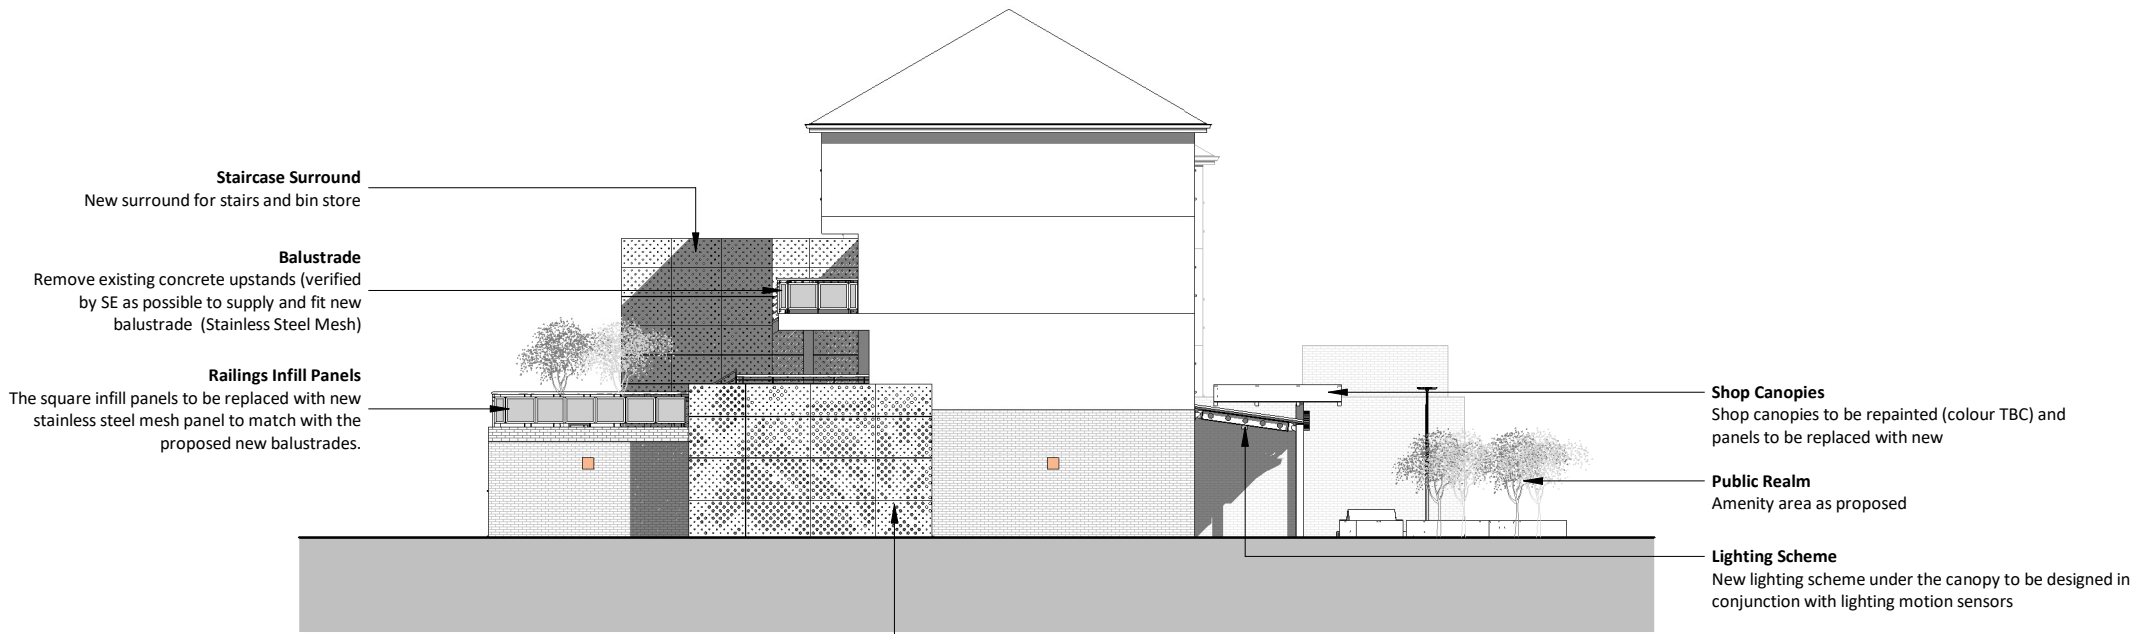

Thetford - NW Elevation - As Proposed
1 : 200

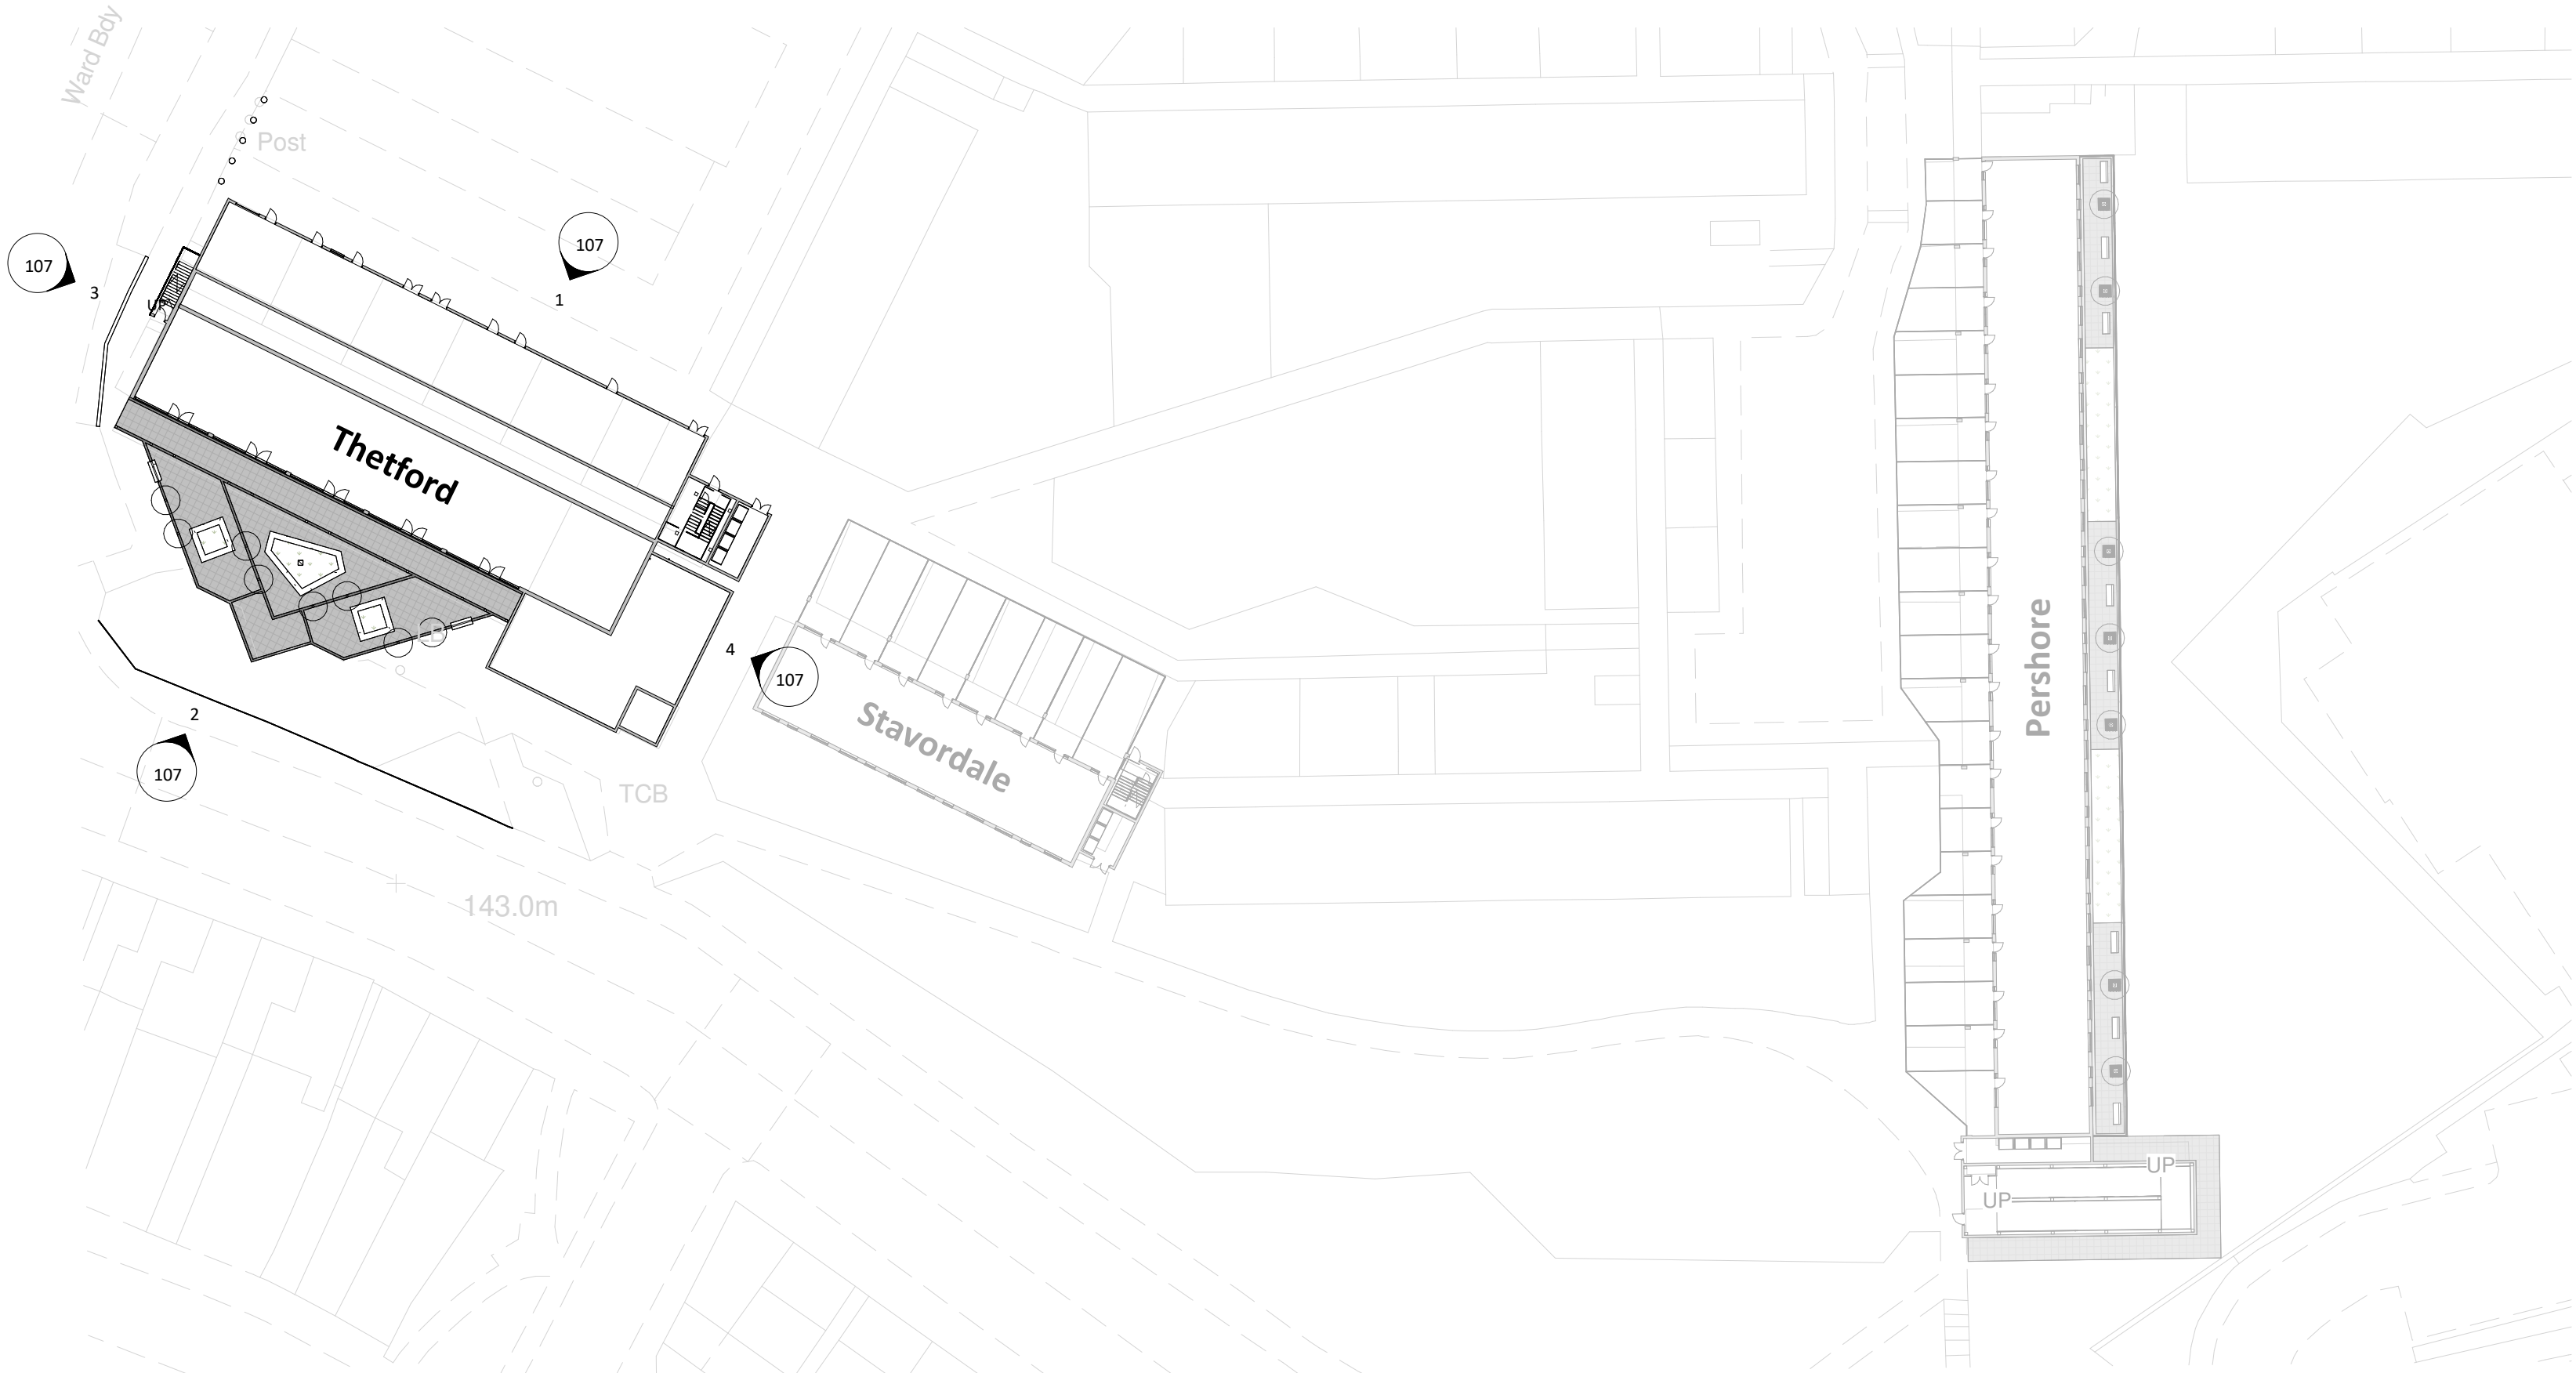

Location Plan - Thetford
1 : 500

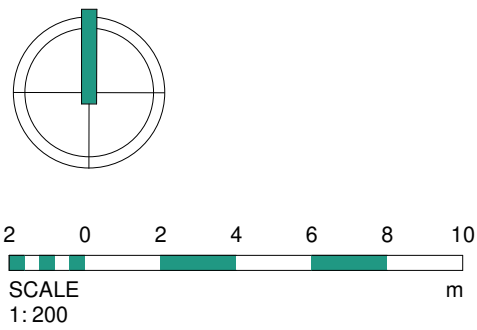

Rev	Date	Int	Description
-----	------	-----	-------------



CLIENT:

Rochdale Borough Housing

PROJECT:

LOWER FALINGE

DESCRIPTION:

Elevations as Proposed - Thetford Ph4

PURPOSE OF ISSUE:

Planning

DRAWN BY: VS CHECKED: VS DATE: 30/06/23 SCALE @ A1: As indicated

JOB NO: 3749 STATUS CODE: S2 DRAWING NO: REV 107

FILE IDENTIFIER:

LF-BTP-00-E-DR-A-3749_107

Elizabeth House 486 Didsbury Road Heaton Mersey Stockport SK4 3BS
0161 443 1221 info@bernardtaylor.co.uk www.btparchitects.co.uk