



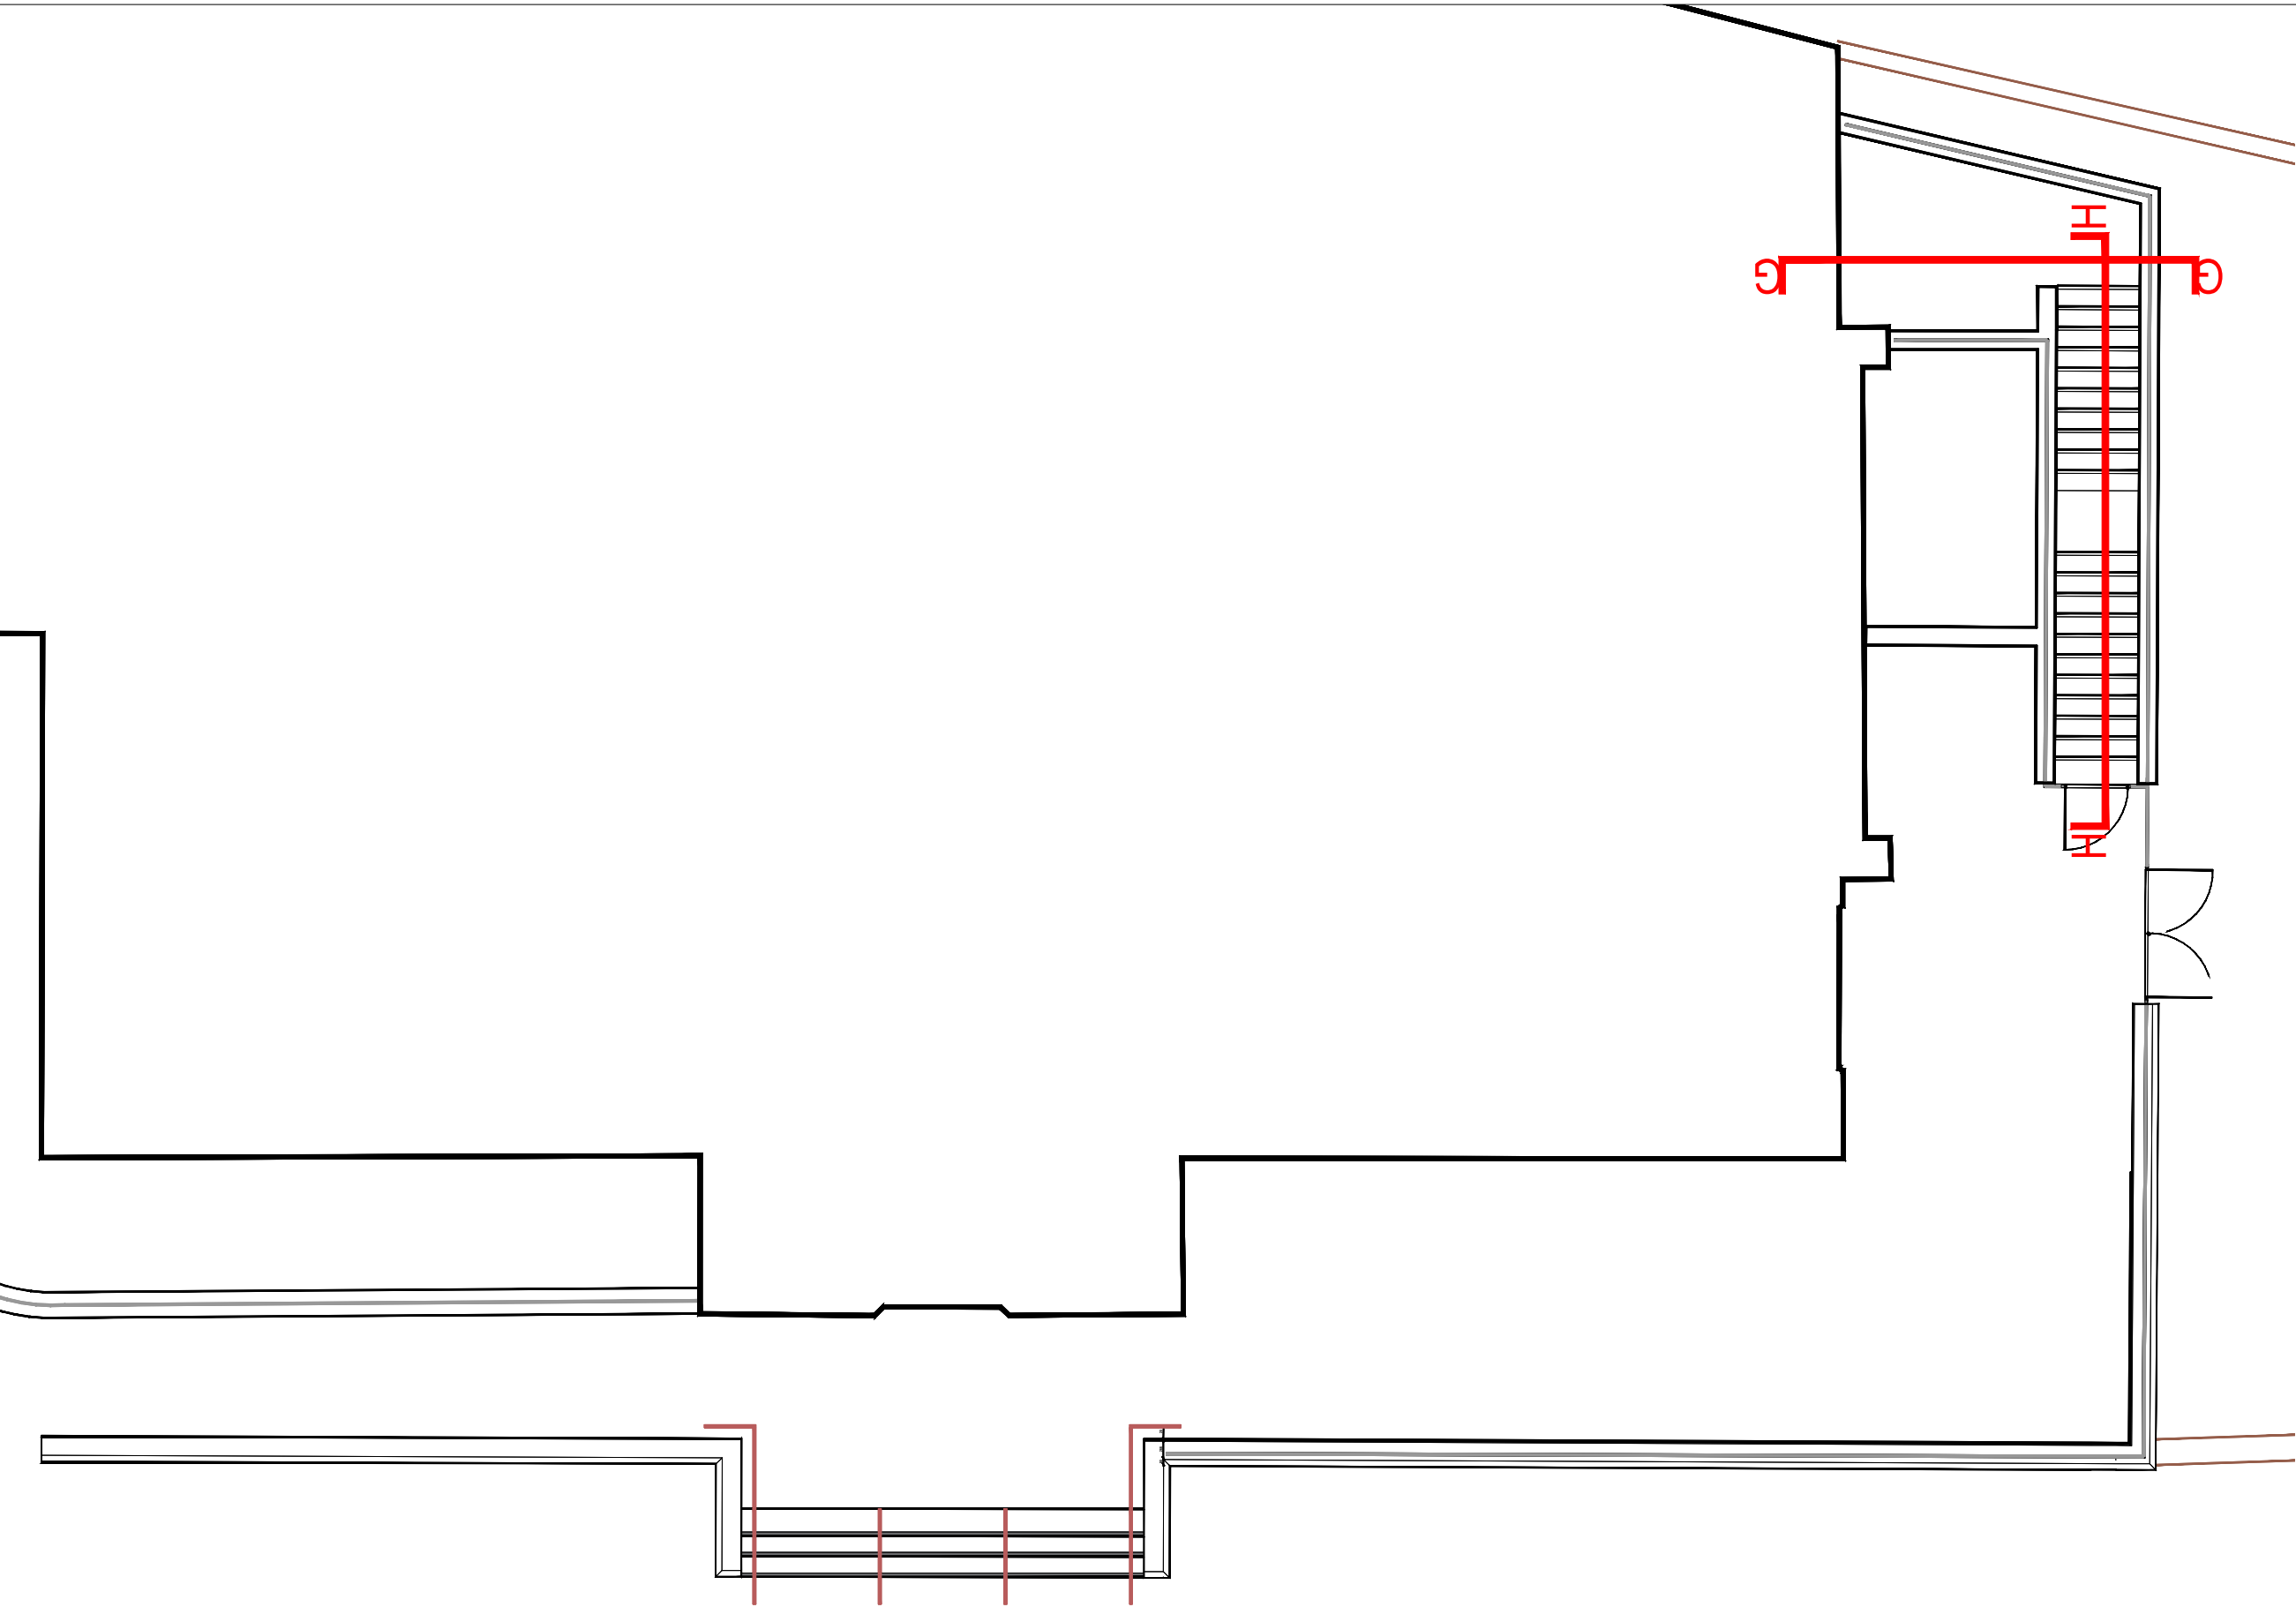

00
0304
KEY PLAN
NTS



01
0304
W2 Wall Elevation G-G
Scale 1: 20 @A1

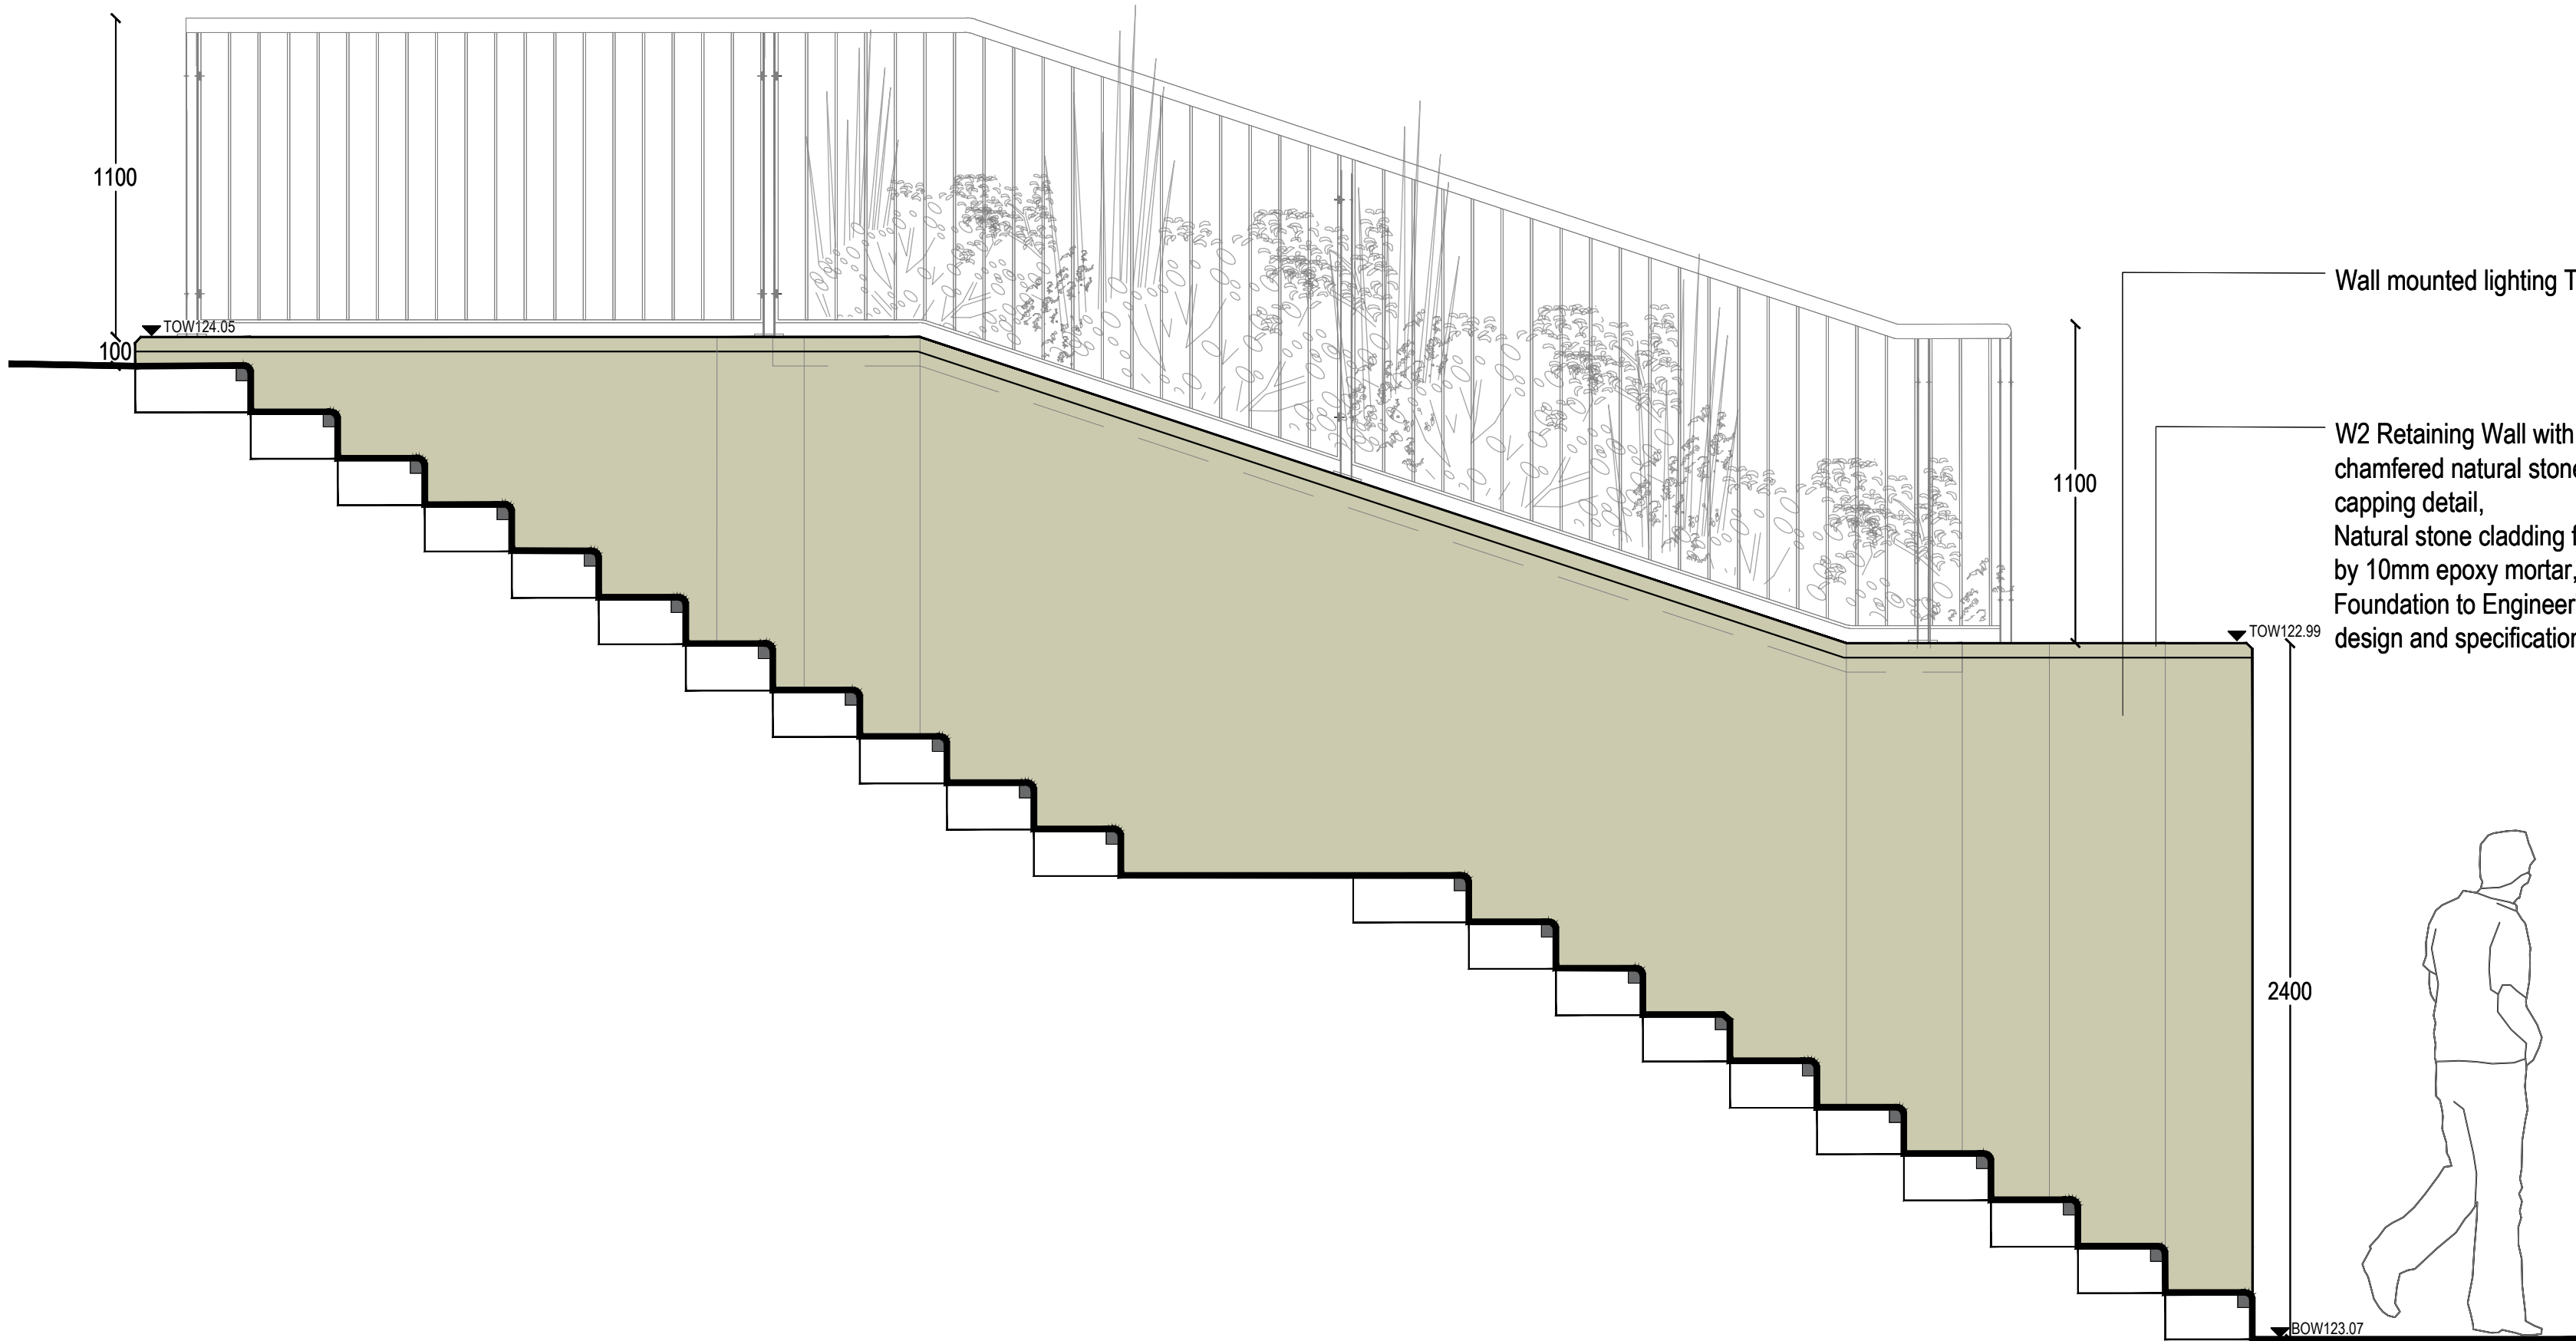

02
0304
W2 Wall Elevation H-H
Scale 1: 20 @A1

rev	details	by	date	rev	details	by	date
C00	CONSTRUCTION ISSUE	BK	23.05.2024				

Notes

- 1.0 Do not scale from drawing, use figured dimensions only
1.1 All dimensions to be checked onsite
1.2 This drawing to be read in conjunction with all other Gillespies drawings and specifications

Wall to be natural stone smooth finish with coursing circa 300mm x regular lengths to match lower level of Touchstones Building. Sample to be approved by Landscape Architect & Conservation Officer.

Project title	TOUCHSTONES
Drawing title	RETAINING WALL ELEVATIONS

Drawing number	P21522-00-001-GIL-0304
Drawing Status	CONSTRUCTION
Date	22.09.2023
Scale	As shown @ A1
Drawn	BK
Checked	WC
Revision	C00
© copyright GILLESPIES LLP, all rights reserved	



5th Floor, Phoenix House, 3 South Parade, Leeds, LS1 5DZ
P: 0113 247 0550 F: 0113 247 0550 E: design.team@gillespies.co.uk