DO NOT SCALE FROM THIS DRAWING. USE GIVEN DIMENSIONS ONLY.
ALL DIMENSIONS ARE TO BE CHECKED ON SITE BY THE CONTRACTOR.
ANY DIMENSIONAL DISCREPANCIES TO BE REPORTED BACK TO HEALEY CONSULTING PRIOR TO PROCEEDING WITH CONSTRUCTION

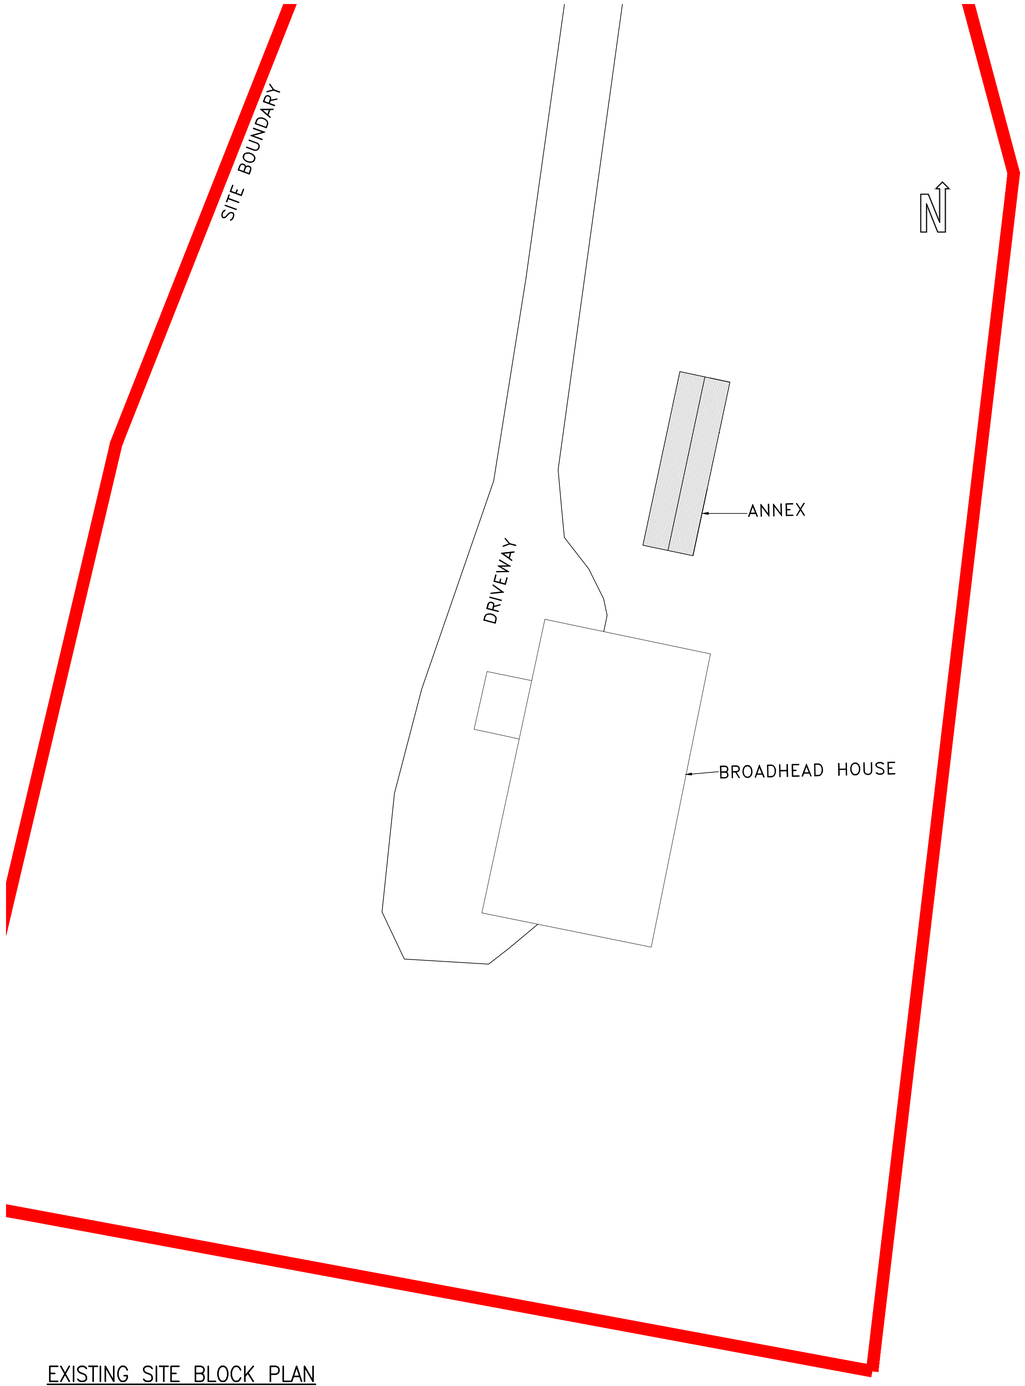

EXISTING SITE BLOCK PLAN
Scale 1:50 @ A1

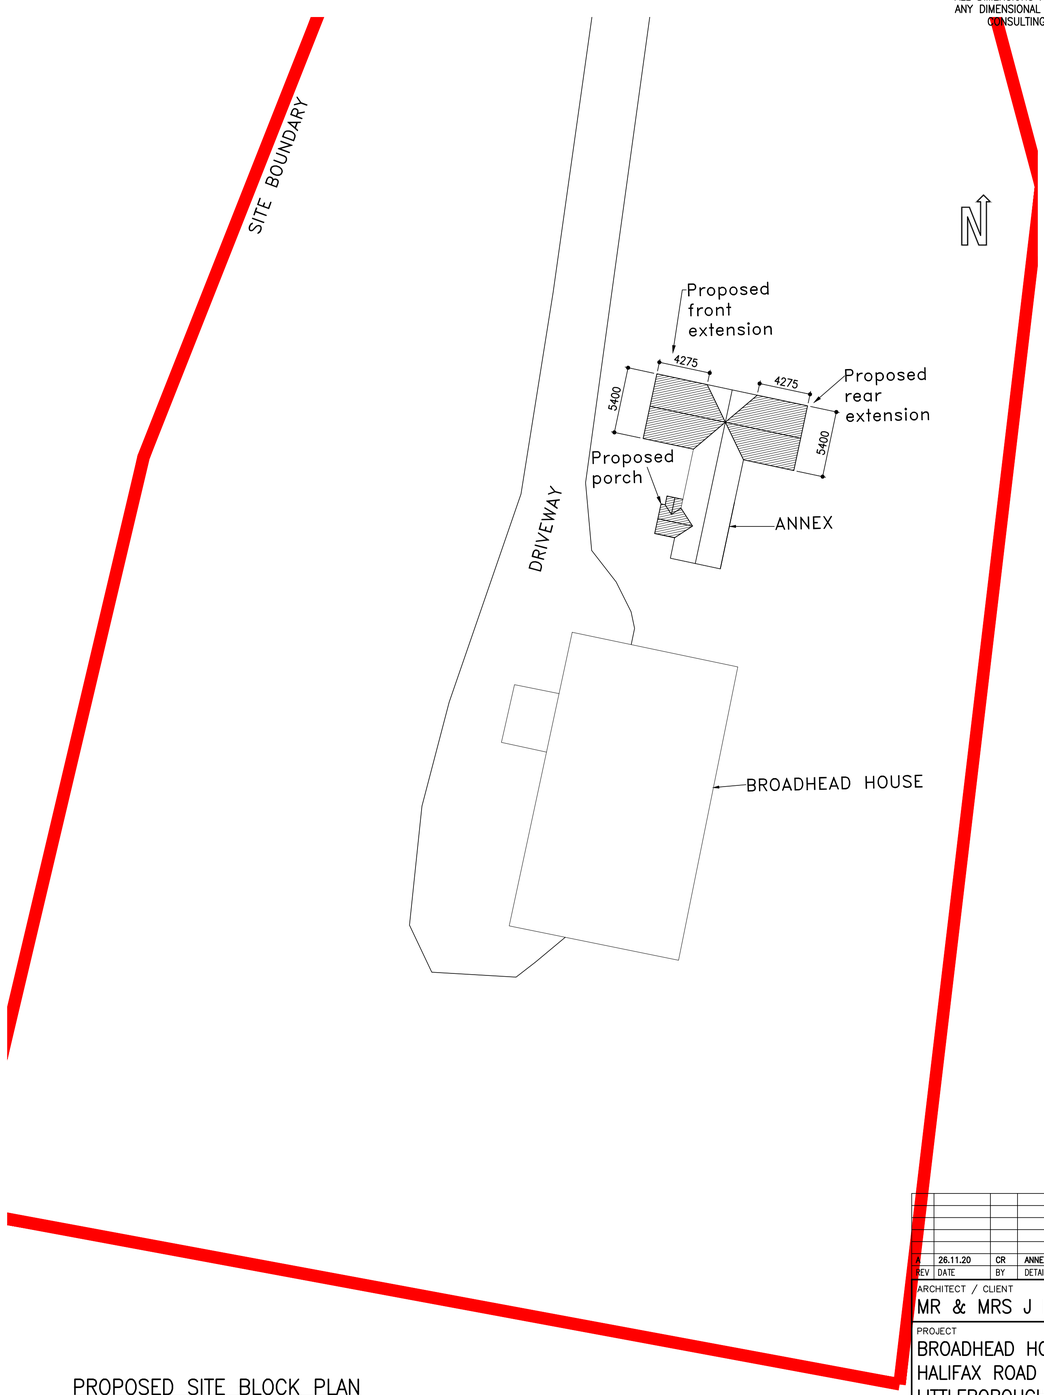

PROPOSED SITE BLOCK PLAN
Scale 1:50 @ A1

REV	DATE	BY	DETAILS OF REVISION
A	26.11.20	CR	ANNEX SIZES UPDATED

ARCHITECT / CLIENT
MR & MRS J NICHOL

PROJECT
BROADHEAD HOUSE
HALIFAX ROAD
LITTLEBOROUGH, OL15 0LG

TITLE
PROPOSED EXTENSION TO ANNEX
SITE BLOCK PLANS
EXISTING AND PROPOSED

DRAWN BY: JE
DATE: 02/09/20
SCALE: NOTED
REVISION: A

DRAWING NO.
HC-20340-(60)-BP

HEALEY CONSULTING
Brunel House
63 Dale Street
Milnrow
Rochdale
OL16 3NJ
Tel: 01706 343961
Fax: 01706 343981
email: office@healeyconsulting.co.uk
copyright: Healey Consulting

HEALEY consulting
structural engineering consultants

A1 size drawing sheet (807mm x 584mm) scale is approx. double at A3 size