
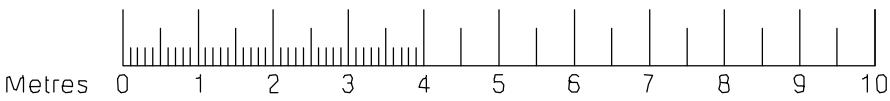
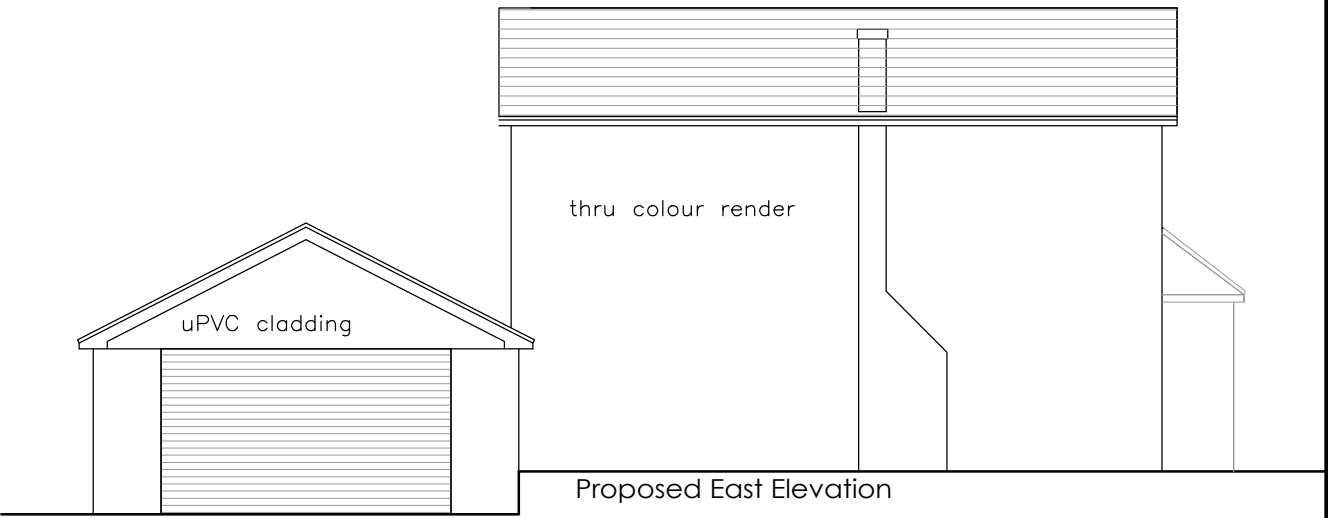
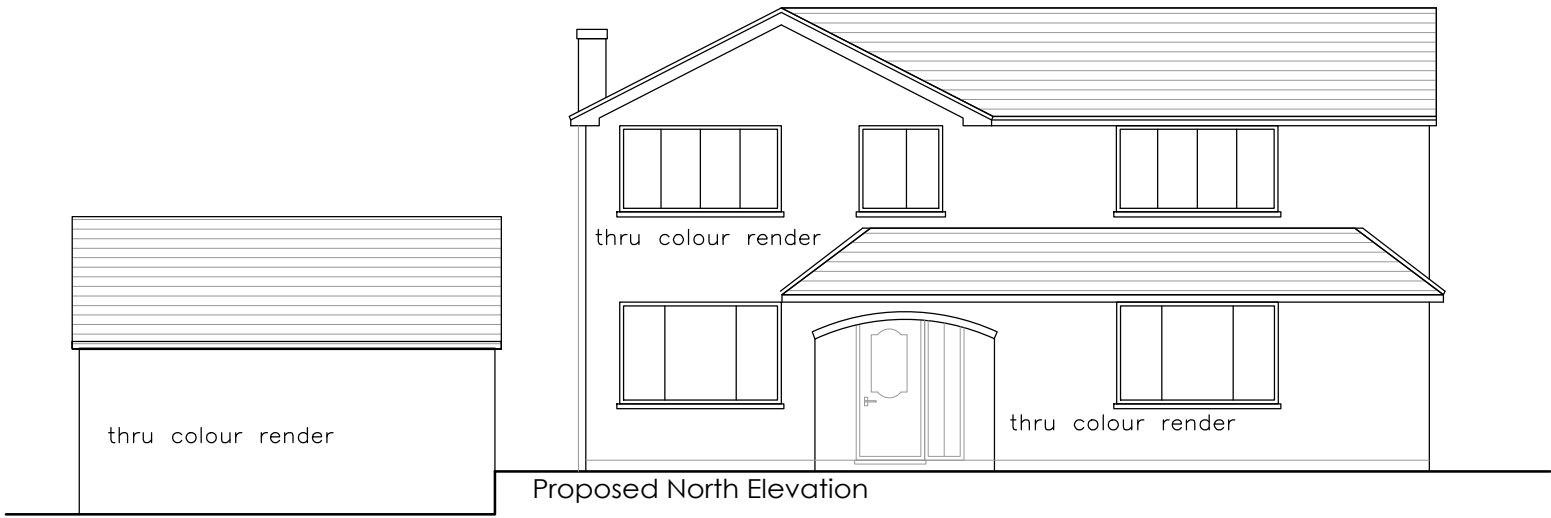
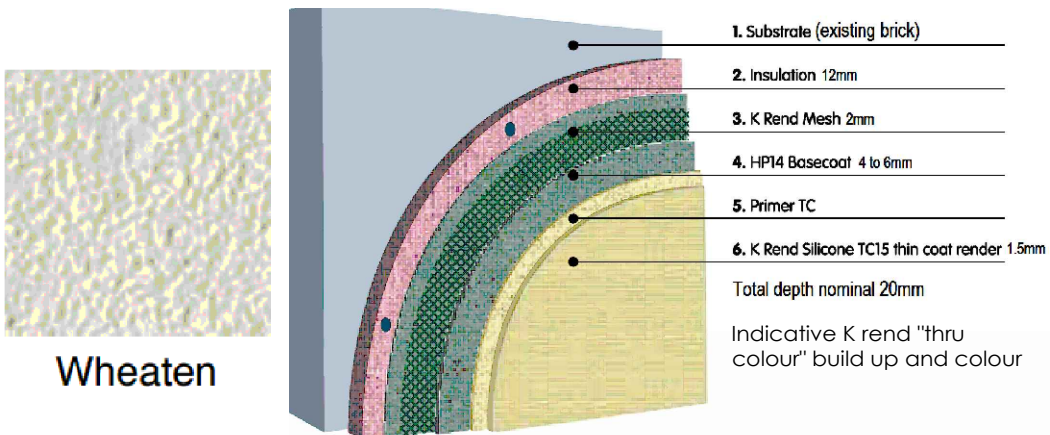


Mr Balal Ahmed

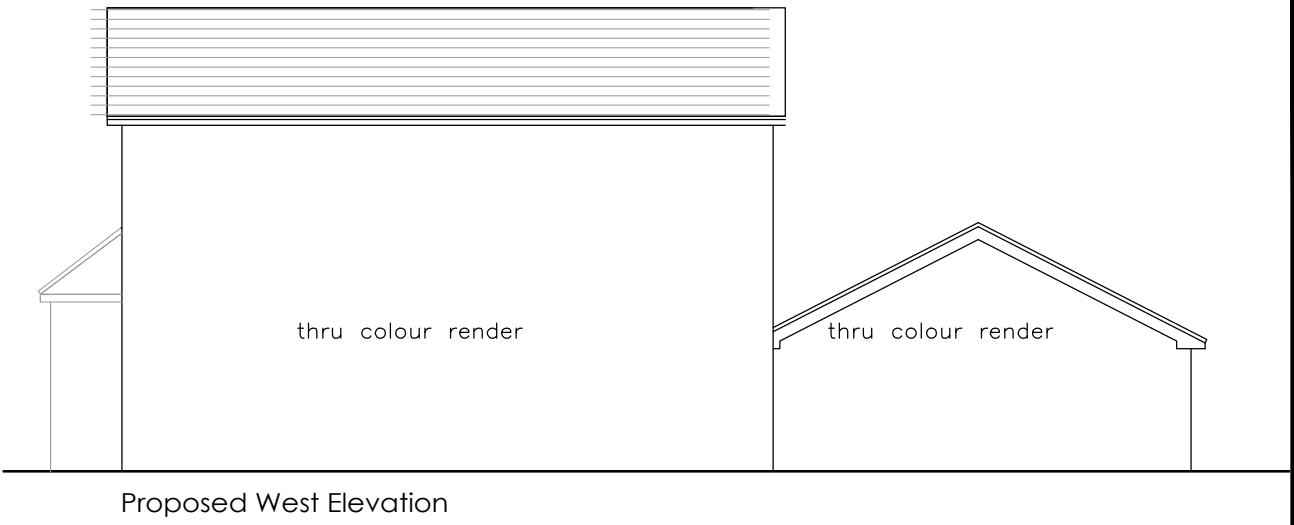

Proposed Elevations
58, LAWNSWOOD, ROCHDALE

SCALE 1:100 @ A3

FOB Design (UK) Ltd
72A Water Lane,
Wilmslow, Cheshire. SK9 5BB
01625 251644
office@fob-design.com www.fob-design.com

REV	DATE	DRAWN BY
Copyright of fob design (UK) Ltd, all rights reserved. No part of this drawing should be reproduced in whole or part or modified without written consent of fob design. No information within this drawing should be disclosed or passed onto third parties without written consent of fob design. Do not scale from drawing.		
58, LAWNSWOOD, ROCHDALE		
Proposed Elevations		
Drawn DP	Status BR	Date SEPT 23
Checked IRM	Original A3	Scale 1:100@A3
18119-PL 04		B