


91 Glenwood Drive Middleton - site and location plans

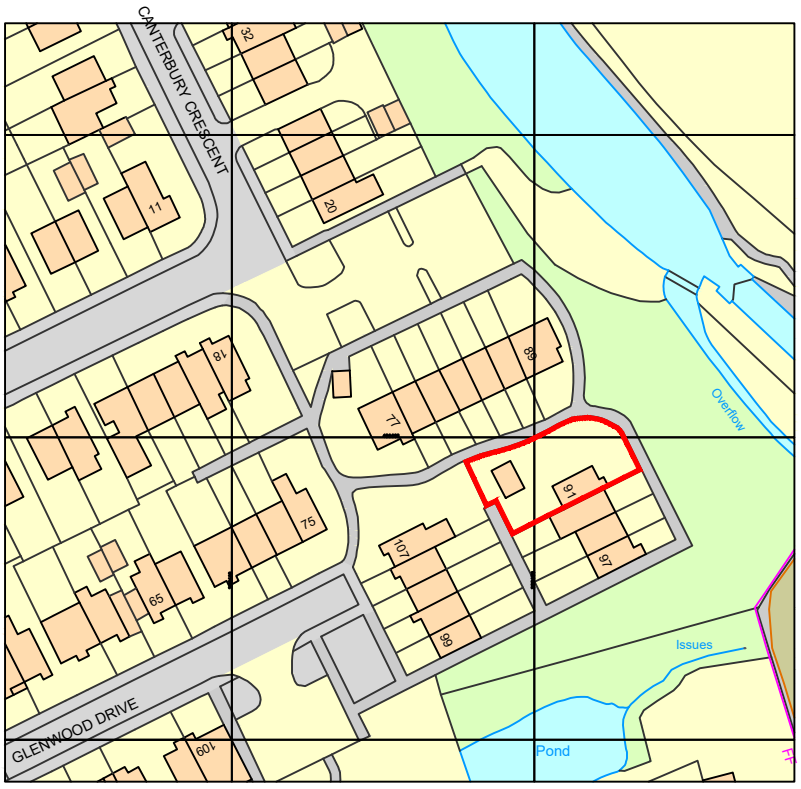

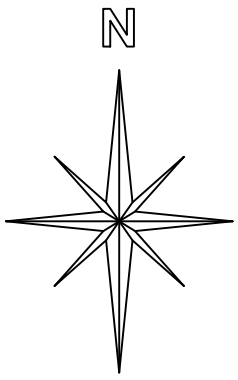

Ordnance Survey, (c) Crown Copyright 2018. All rights reserved. Licence number 100022432

location plan: scale 1-1250

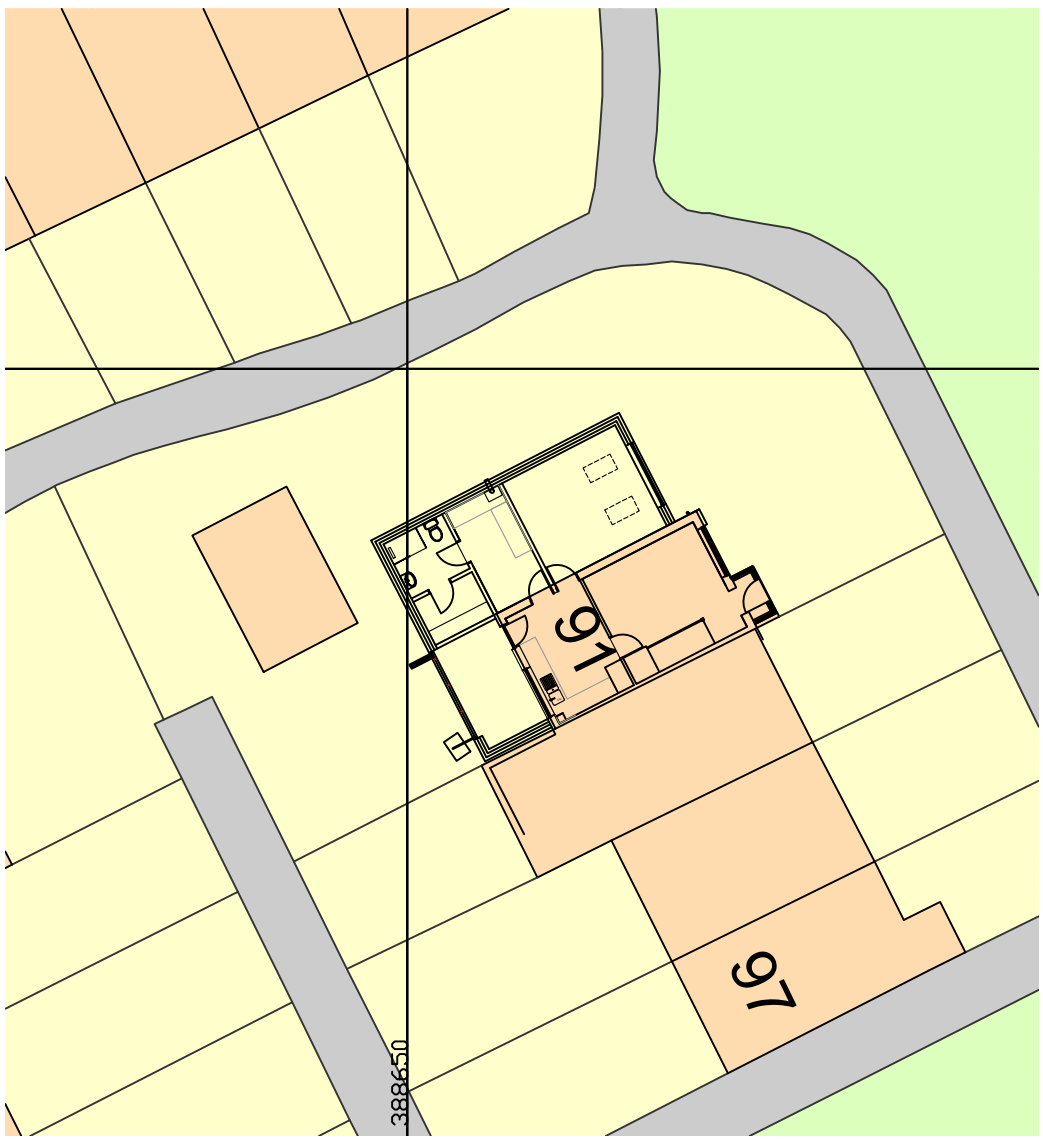

site plan: scale 1-250

AJ Cocker Associates
176 Drake Street
Rochdale
OL16 1UP
Tel: 01706 764880
Fax: 01706 764881
www.ajcockerassociates.co.uk
mail@ajcockerassociates.co.uk

Project:
91 Glenwood Drive
Middleton

Client: Julie Bentley

scale: as noted@A3

date: Oct 2018

drawn: IS

Dwg. Nr. B398-site