


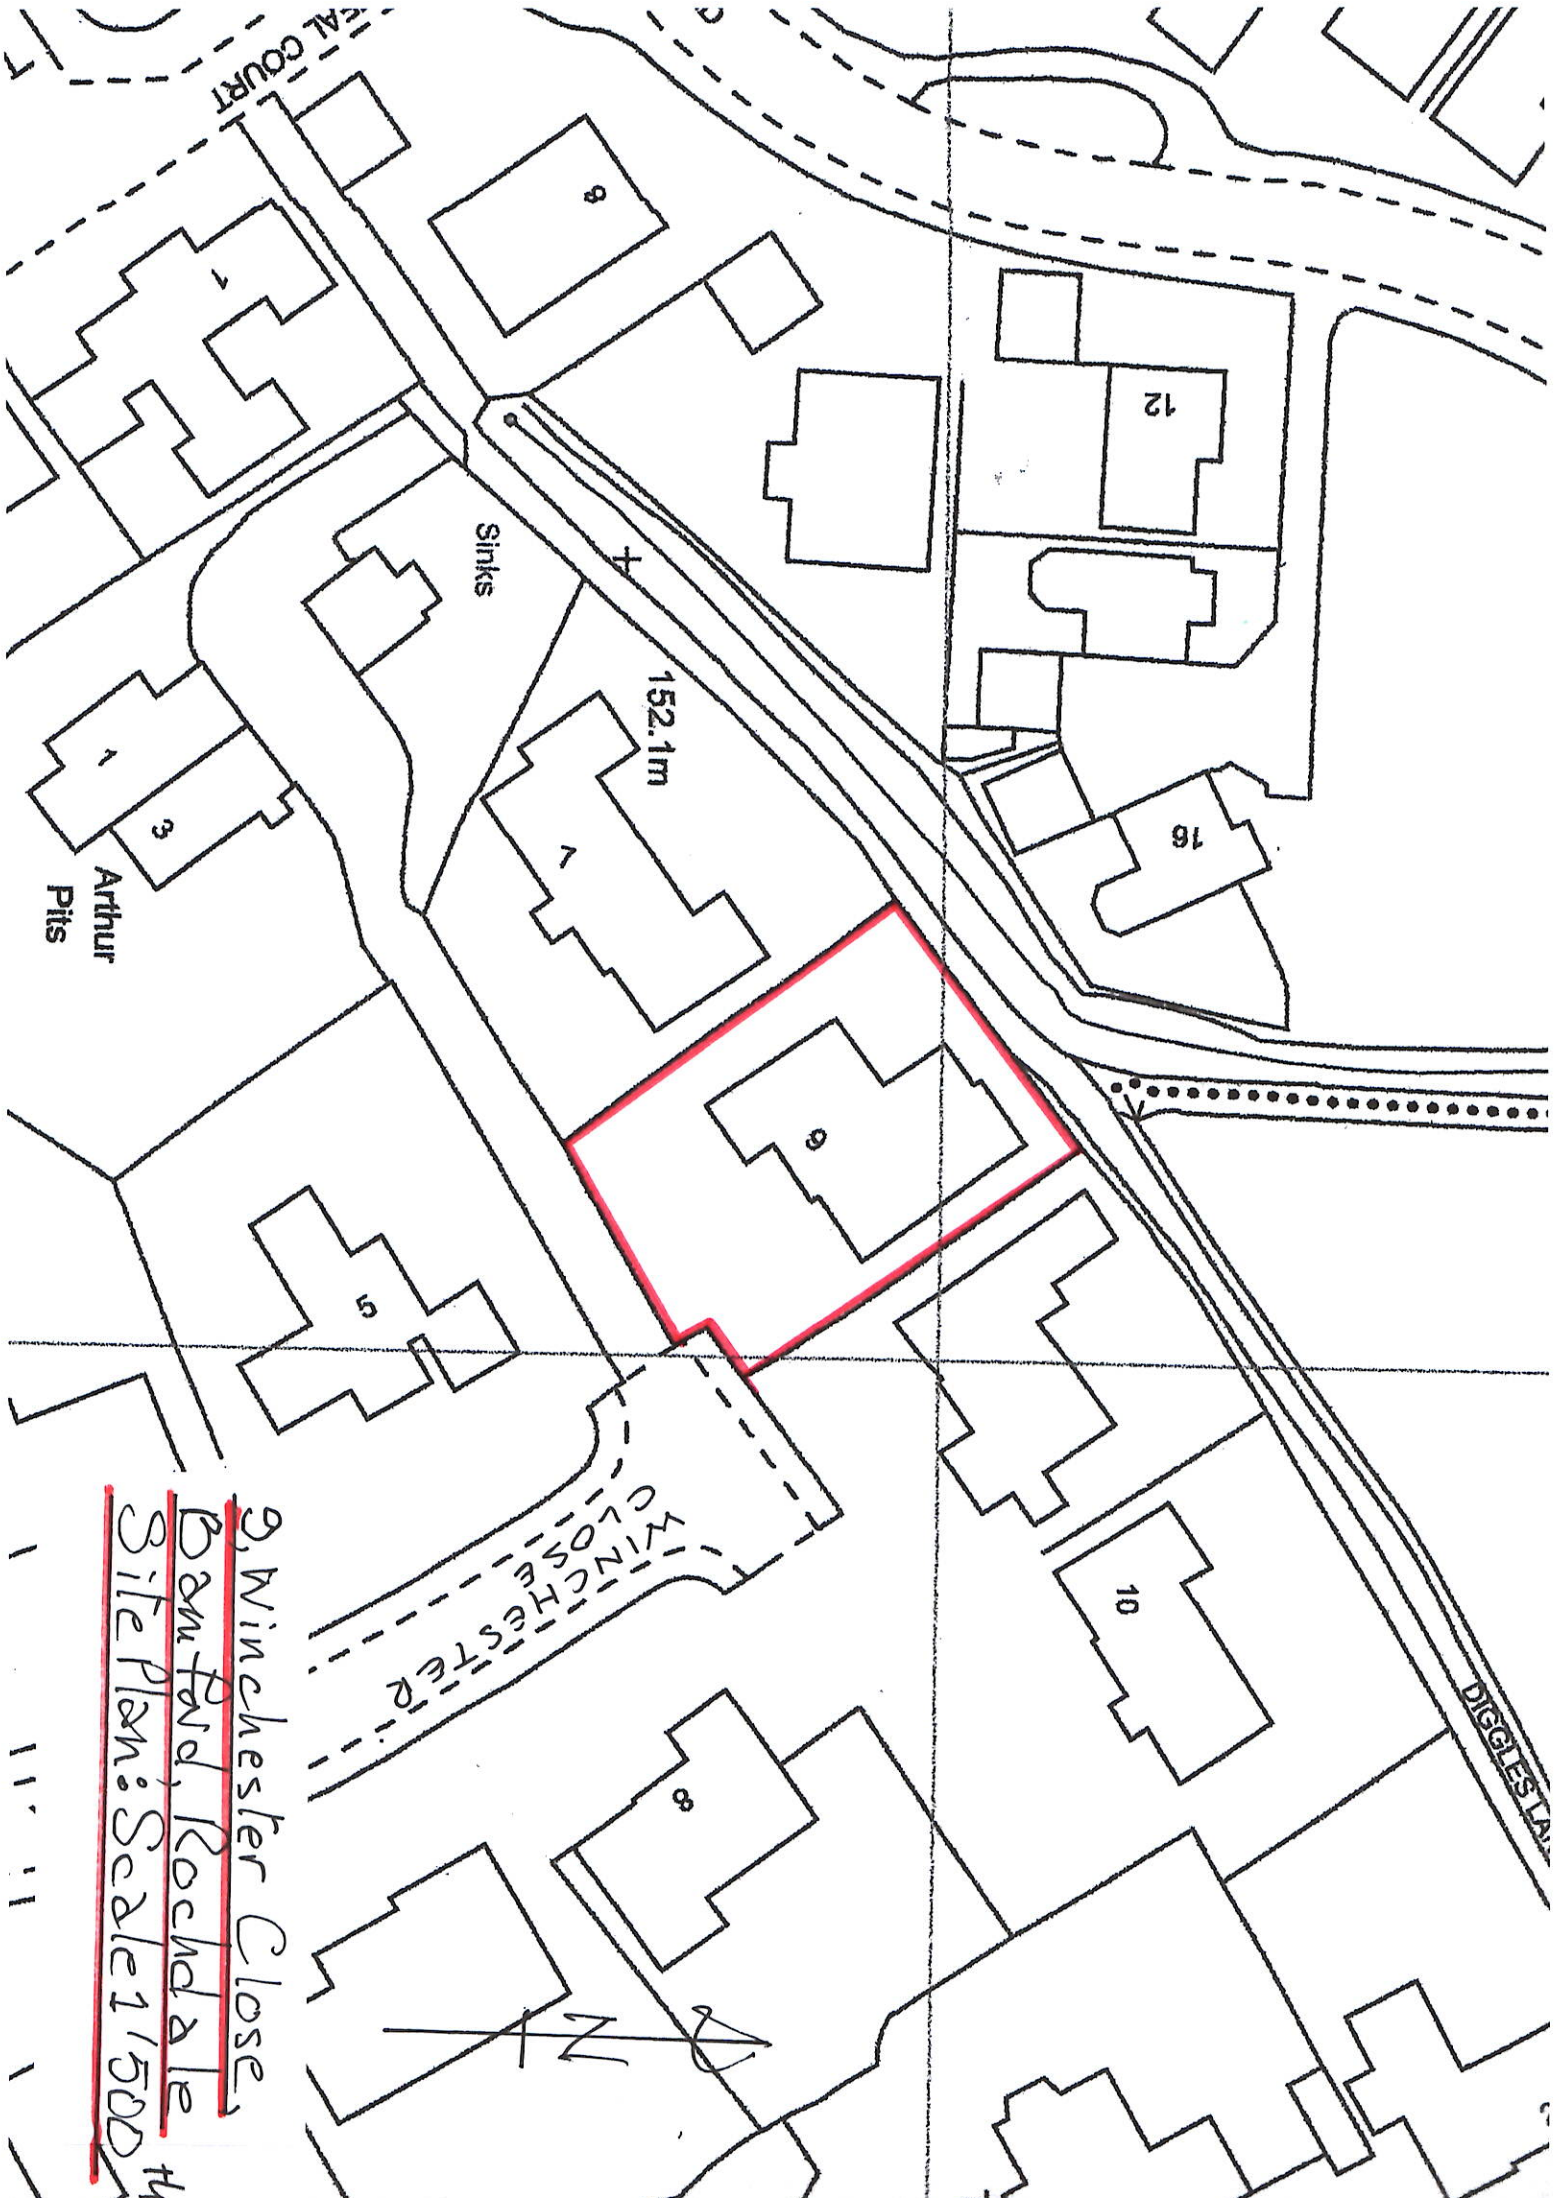

9, Winchester Close,
Barnfold, Rochdale
Site Plan: Scale 1/500