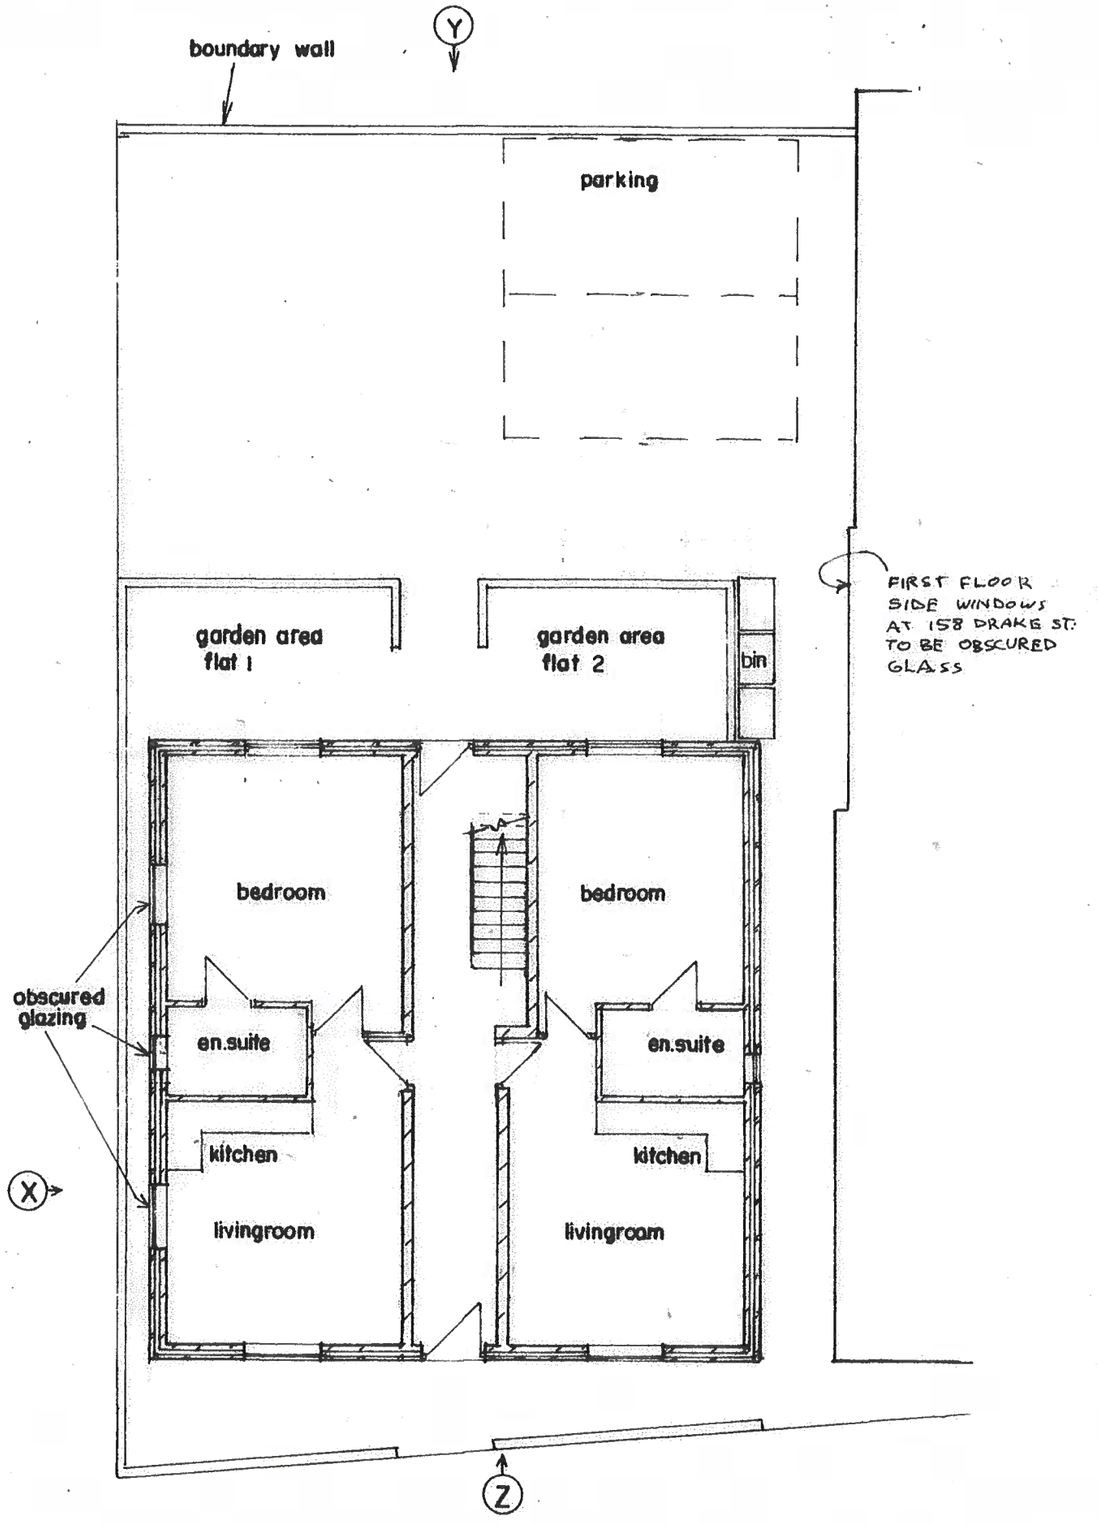

GROUND FLOOR PLAN

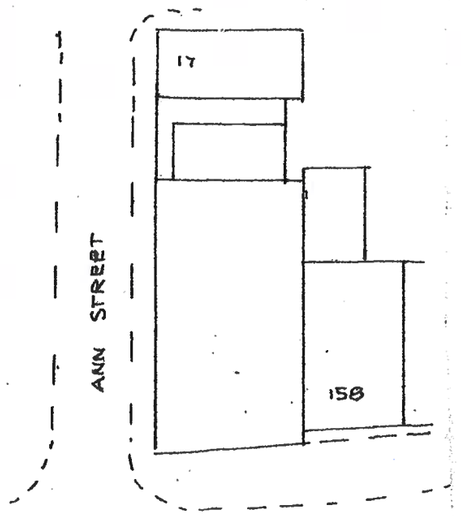

SITE PLAN SCALE 1:500
(EXISTING)

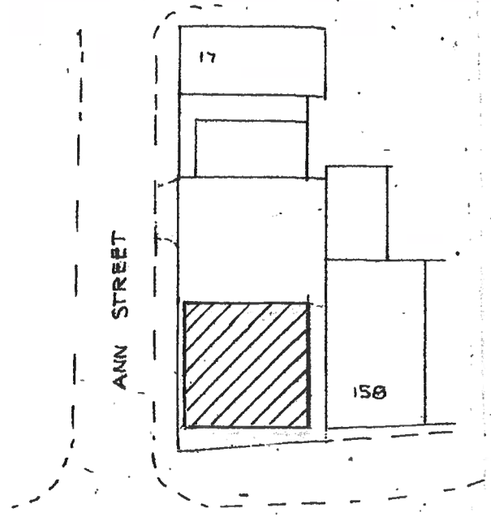

SITE PLAN SCALE 1:500
(PROPOSED)

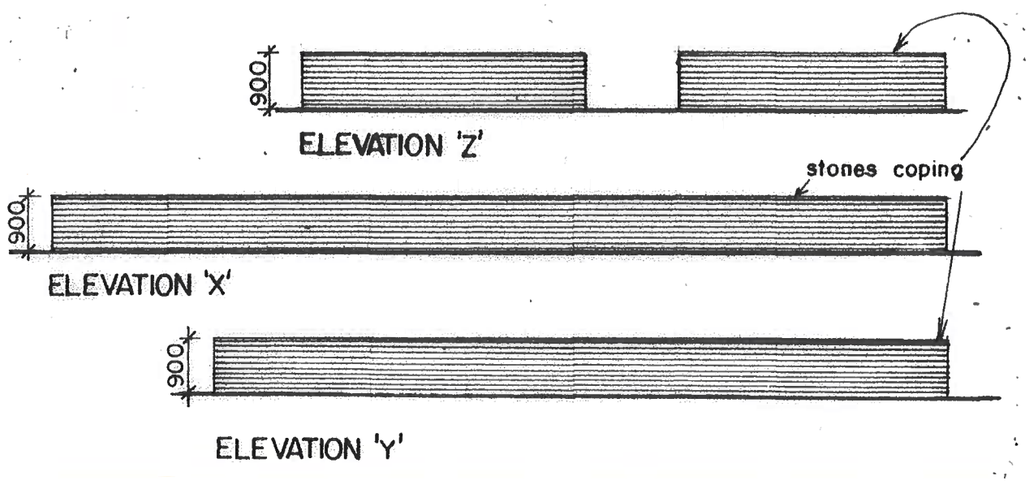

BUILDING DESIGN SERVICES
M. FAROOQ
6 Stock Close, Shawclough, Rochdale OL12 6BB
Tel: 01706 712231 Mob: 07967605763

ERECTION OF BUILDING COMPRISING OF FIVE SELF-CONTAINED FLATS AT LAND ADJACENT TO 158 DRAKE STREET ROCHDALE OL16 1PX

For: Mr MUHAMMAD SAEED

Plan / ELEVATION *Scale 1:100* 1348/1 A

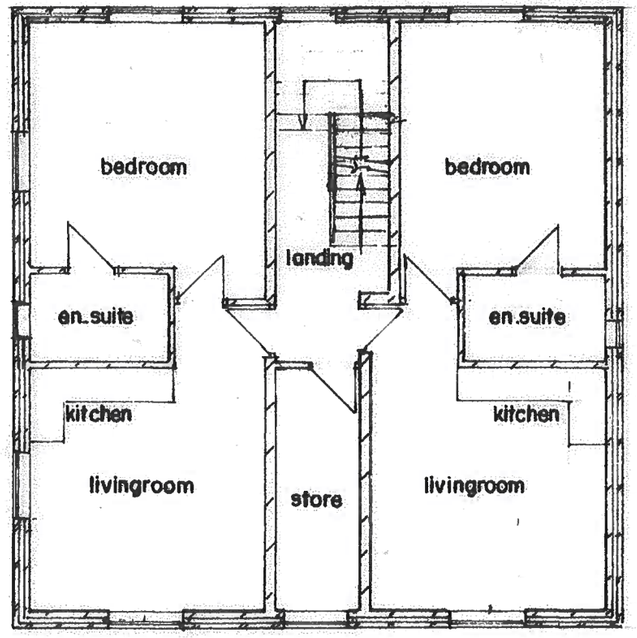

FIRST FLOOR PLAN

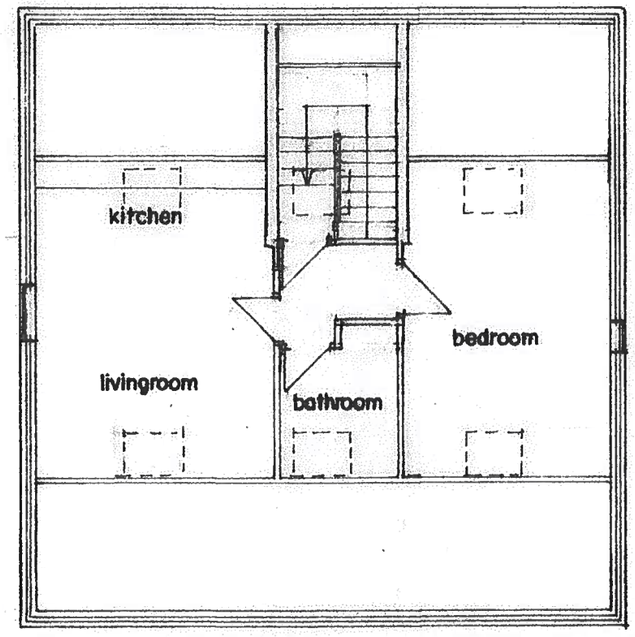

SECOND FLOOR PLAN

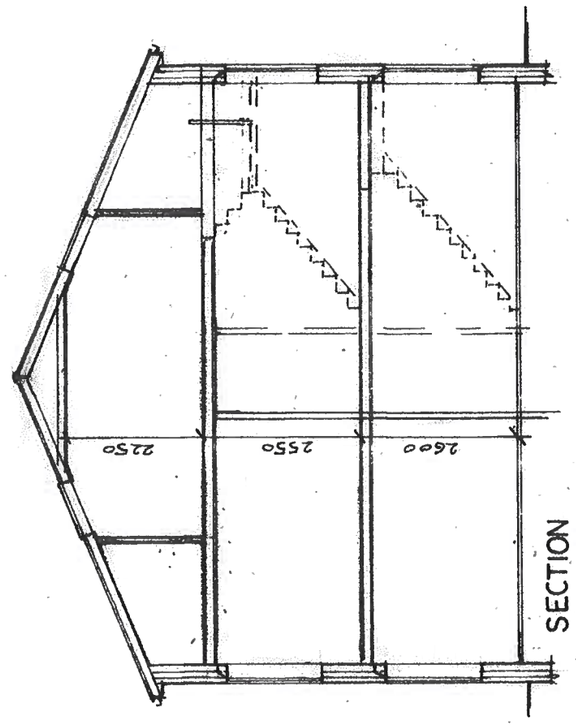

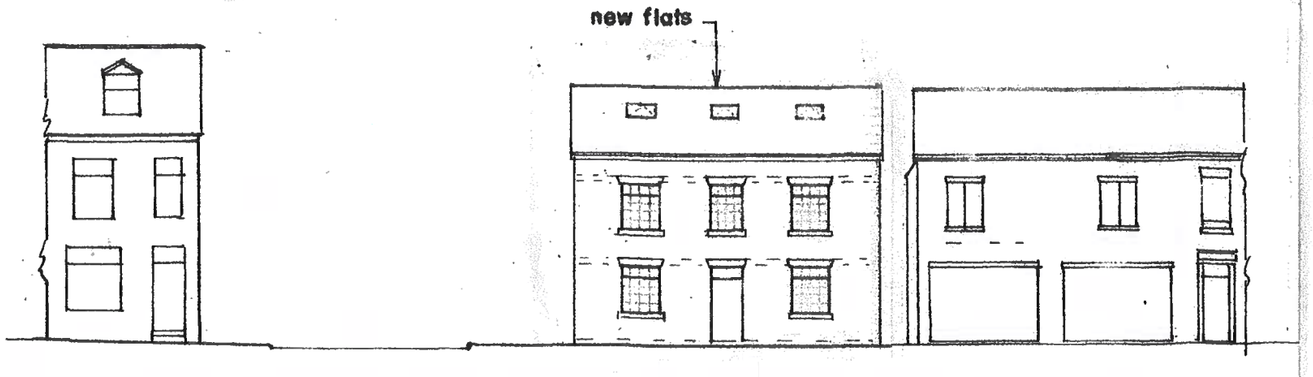

STREET SCENE VIEW (Drake Street)

Scale 1:200

BUILDING DESIGN SERVICES
M. FAROOQ
6 Stock Close, Shawclough, Rochdale OL12 6BB
Tel: 01706 712231 Mob: 07967605763

ERECTION OF BUILDING COMPRISING OF FIVE SELF-CONTAINED FLATS AT LAND ADJACENT TO 158 DRAKE STREET ROCHDALE OL16 1PX

For: Mr MUHAMMAD SAEED

Plan	*Scale 1:100*	1348/2 A

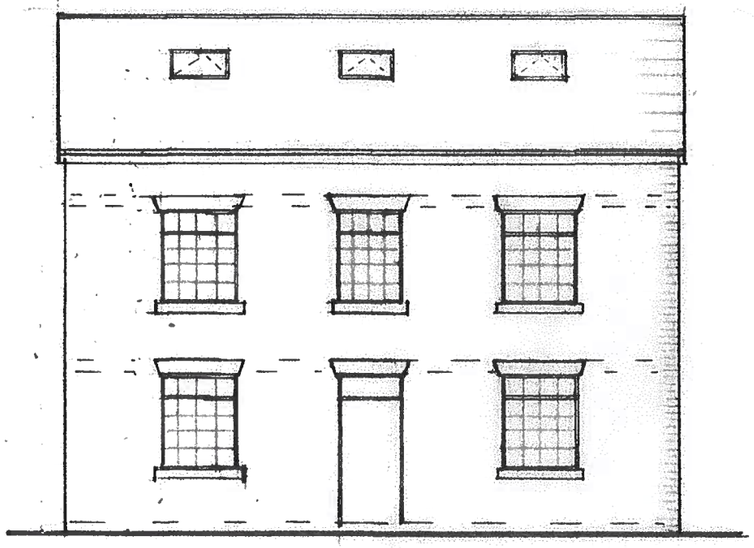

FRONT ELEVATION

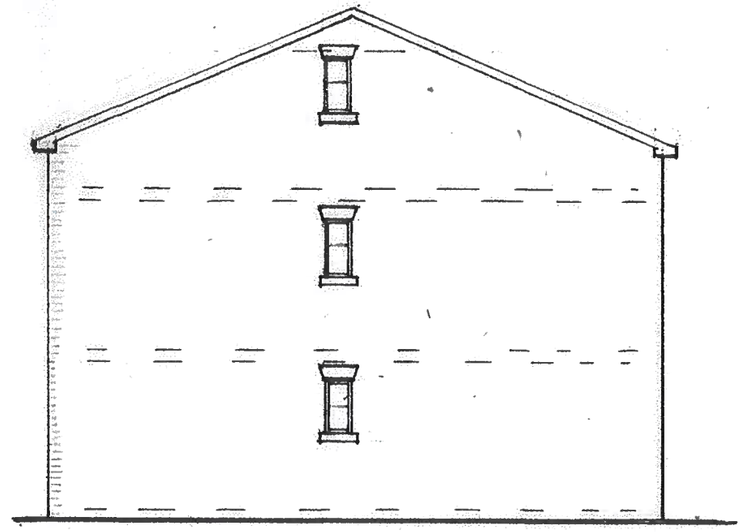

SIDE ELEVATION

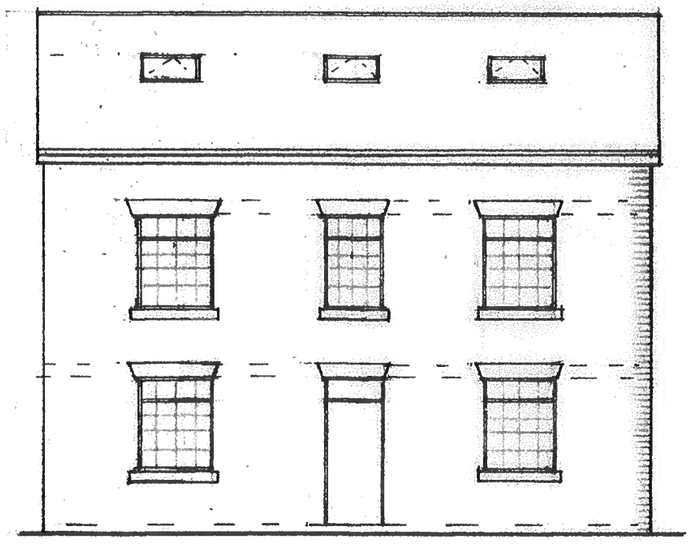

REAR ELEVATION

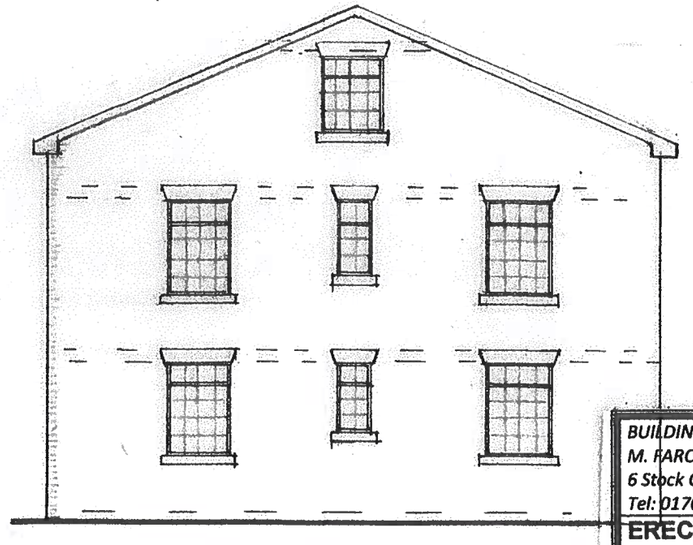

SIDE ELEVATION

BUILDING DESIGN SERVICES
M. FAROOQ
6 Stock Close, Shawclough, Rochdale OL12 6BB
Tel: 01706 712231 Mob: 07967605763

ERECTION OF BUILDING COMPRISING OF FIVE SELF-CONTAINED FLATS AT LAND ADJACENT TO 158 DRAKE STREET ROCHDALE OL16 1PX

For: Mr MUHAMMAD SAEED

Elevation *Scale 1:100* **1348/3A**