
PEEL LANE
HEYWOOD

PLANNING REF
19/01279/FUL

CONDITION 10

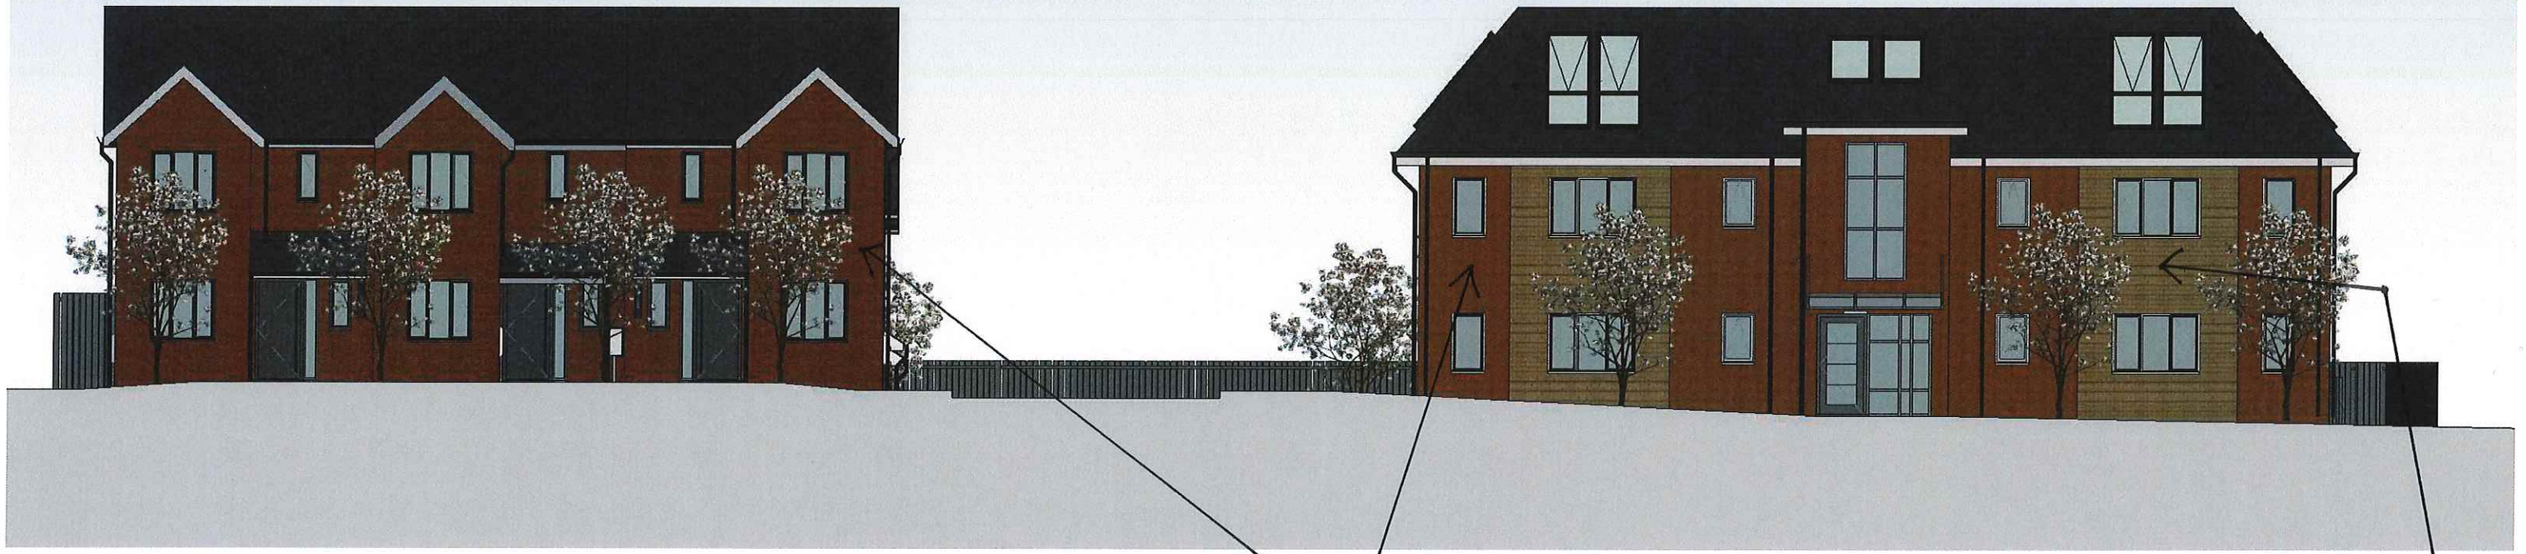

- WINDOWS - WHITE UPVC
- FASCIAS/SOFFITS - WHITE UPVC
- GUTTERS - BLACK UPVC
- RWP's - BLACK UPVC

FACING BRICKS

- WIENERBERGER CROFTERS MEDLEY
- WIENERBERGER SAHARA BUFF