


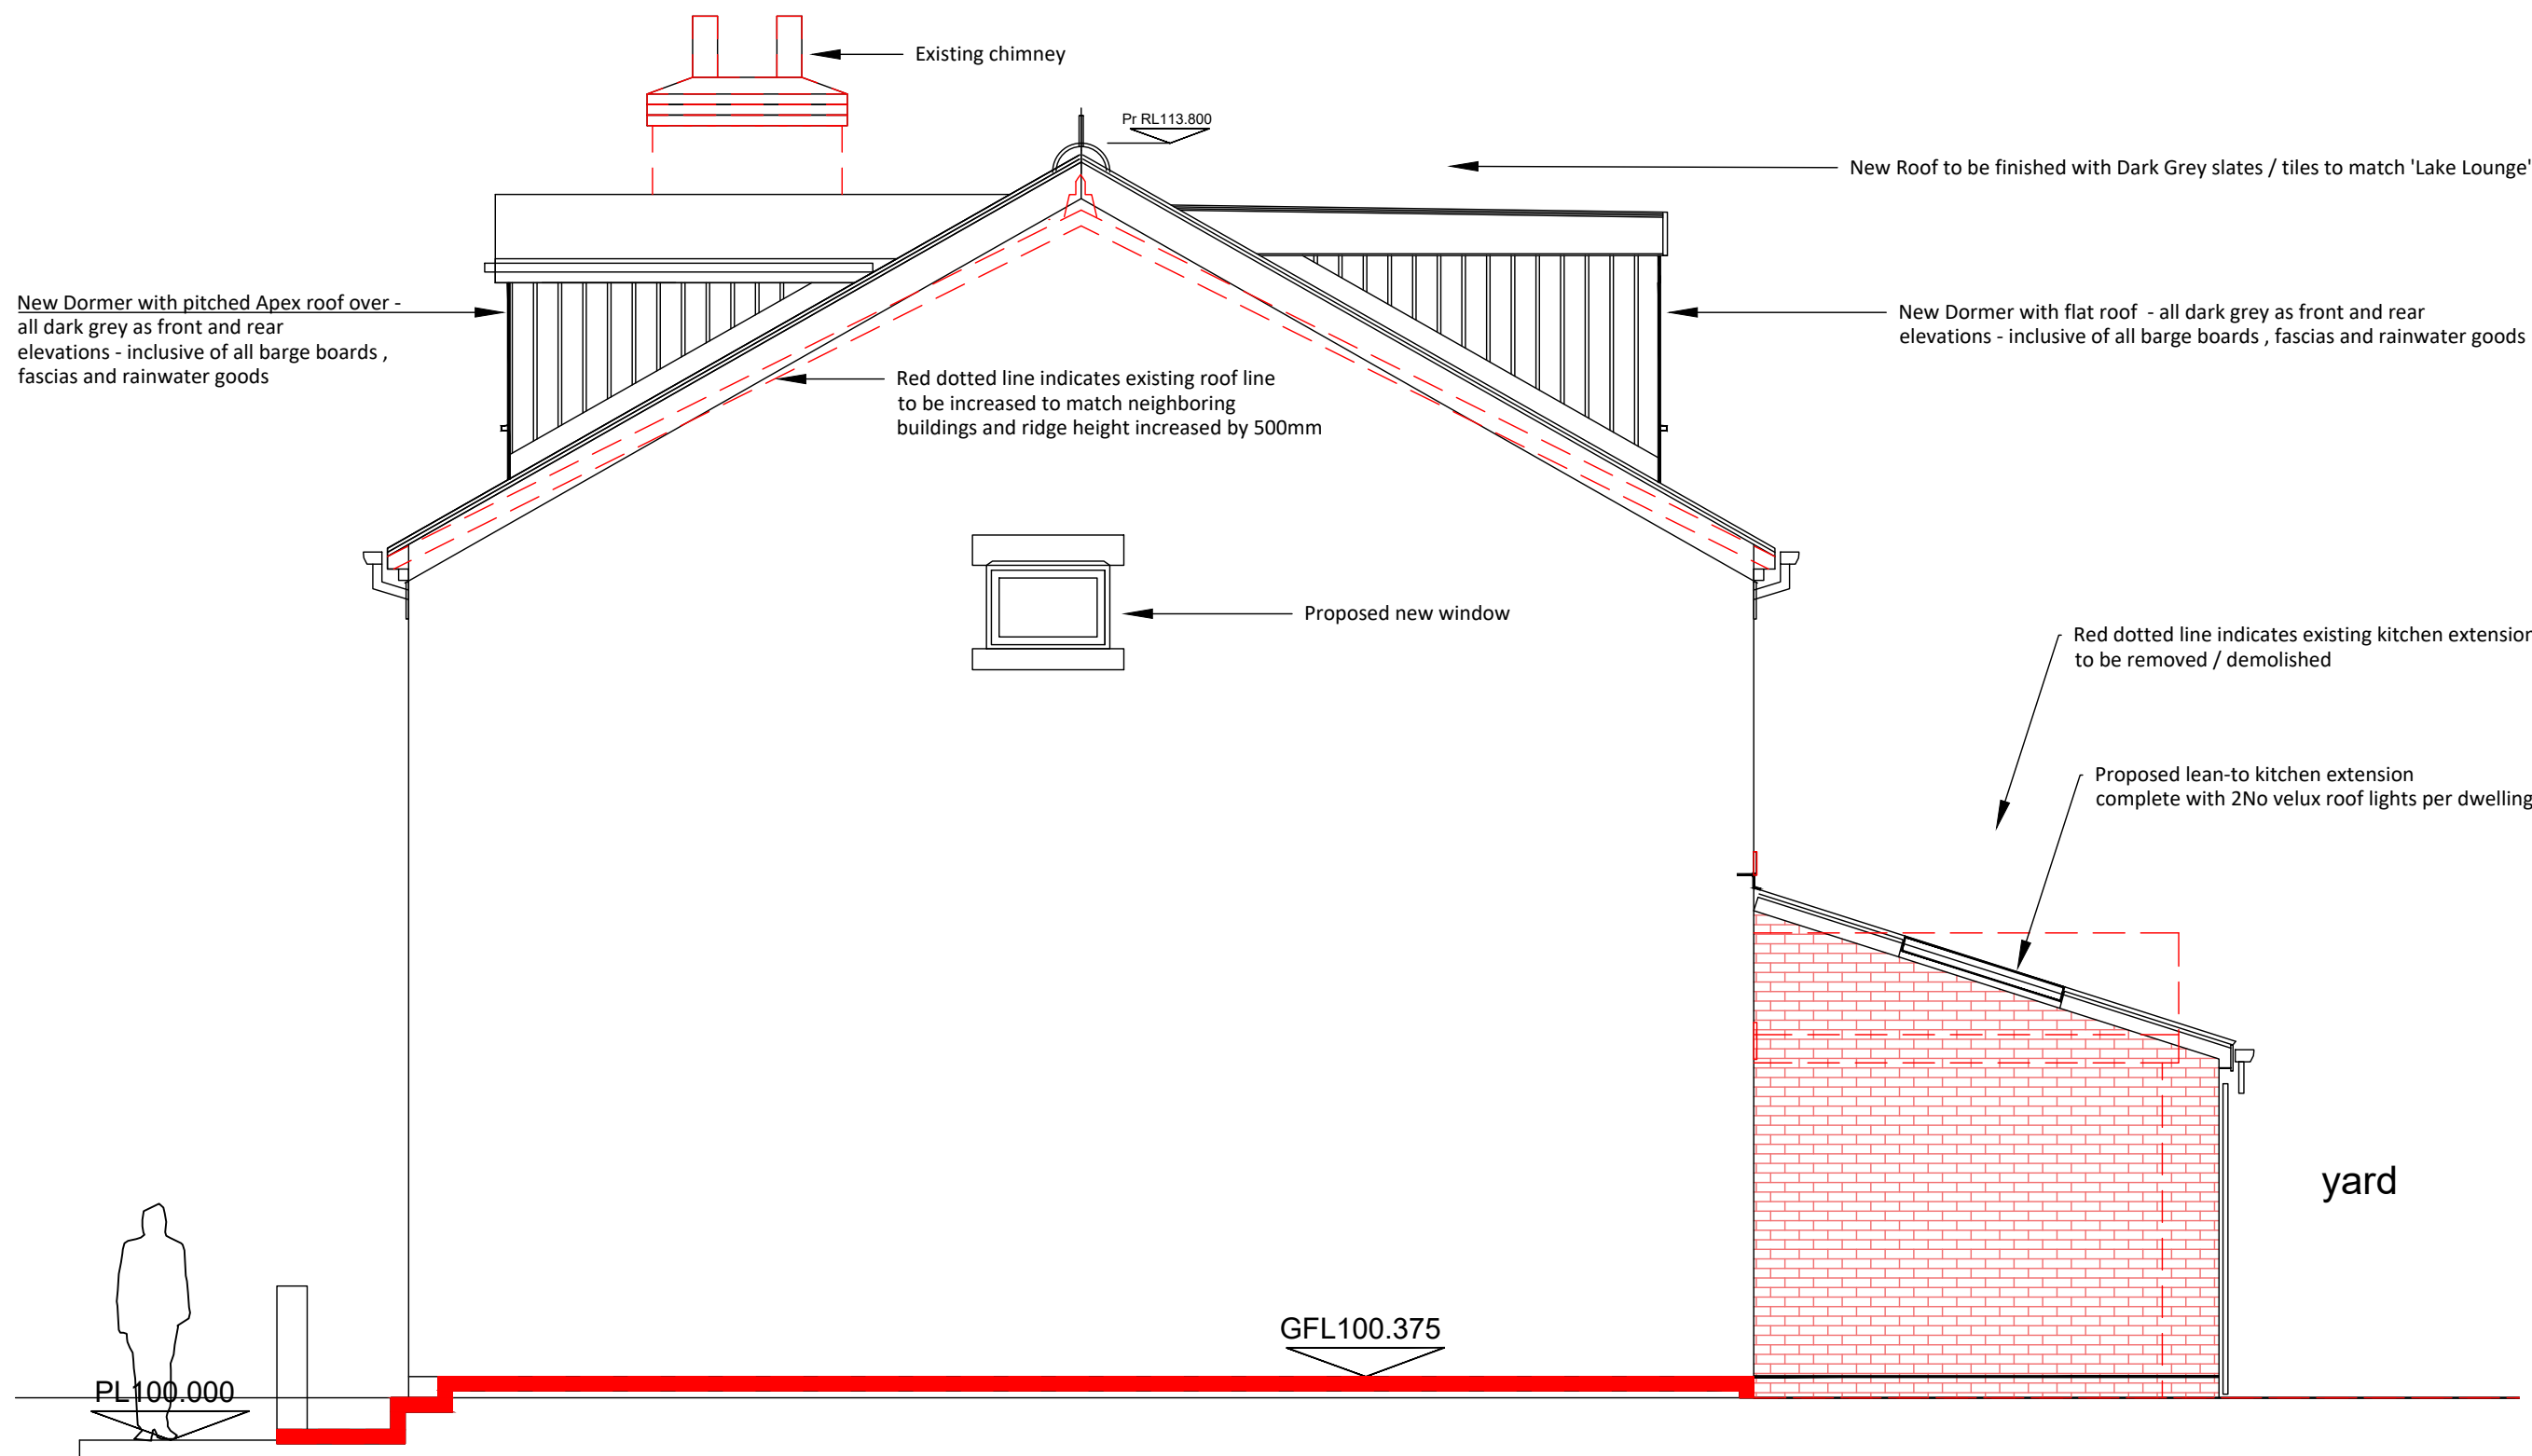

Proposed Side Gable Elevation (North East)
scale 1:50

AMENDMENTS

© This Drawing & Design is the copyright of QCD and should not be reproduced without written consent. Contractors are to check all levels & dimensions on site prior to site works commencing & report discrepancies to the Designers.

PLANNING - scheme 2

Project:	27 & 29 Lake Bank Road Hollingworth Lake	Original Size:	A3	Project Number:	1026
Title:	Proposed N.E Side Elevation	Drawing Number:	DR-P2 -1026 - 12		
Client:	Mr John Howarth	QCD Quality Creative Design ARCHITECTURAL SERVICES			
Date:	01/03/2022				
Tel :- 07756 910210					
Email :- qualitycreativedesign@gmail.com					