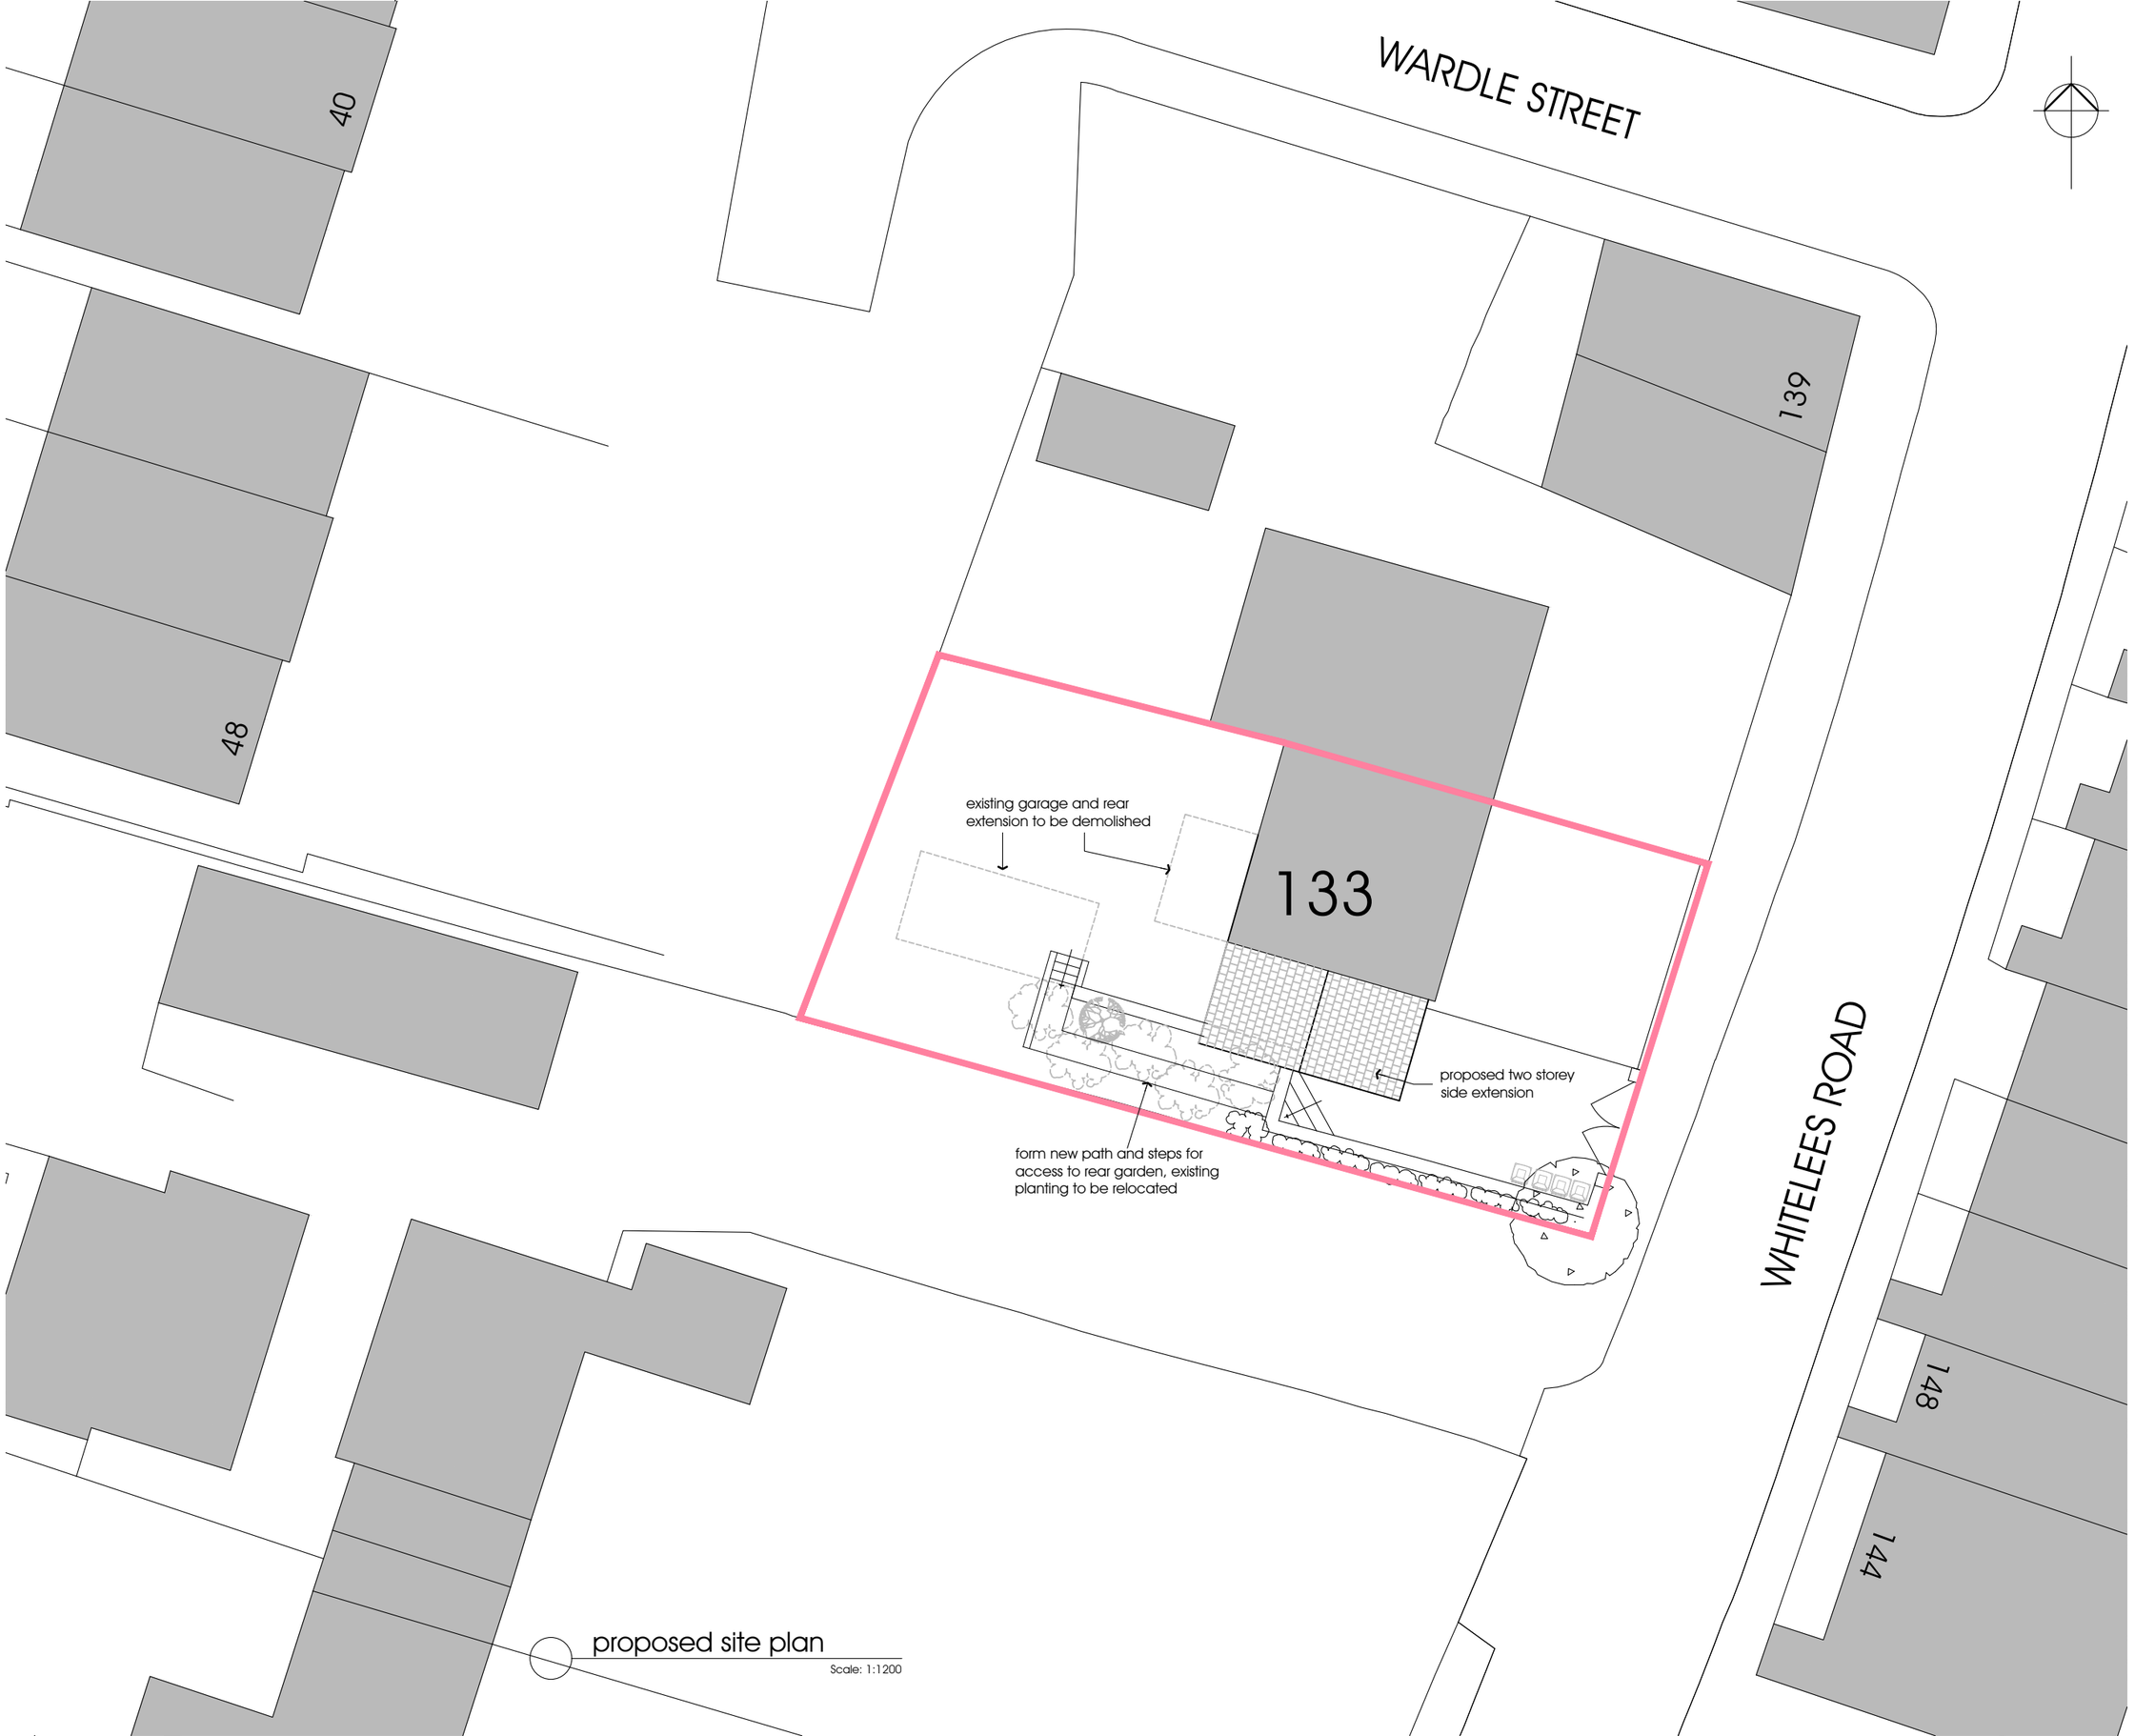


proposed site plan

Scale: 1:1200

All dimensions shall be verified by the contractor on site prior to work commencing.

Do not scale from this drawing. Only work to written dimensions

This drawing is the property of pennine design and copyright is reserved by them. The drawing is not to be copied or disclosed by or to any unauthorised persons without prior written consent.

proposed extensions and alterations
133 whitelees road, littleborough

SUBJECT
proposed site plan

DRAWN dph
DATE november 2020
SCALE 1:200 @ A3

pennine design
12 lime grove littleborough
lancashire ol15 8rp
telephone: 07734 263404

DWG No.
05