


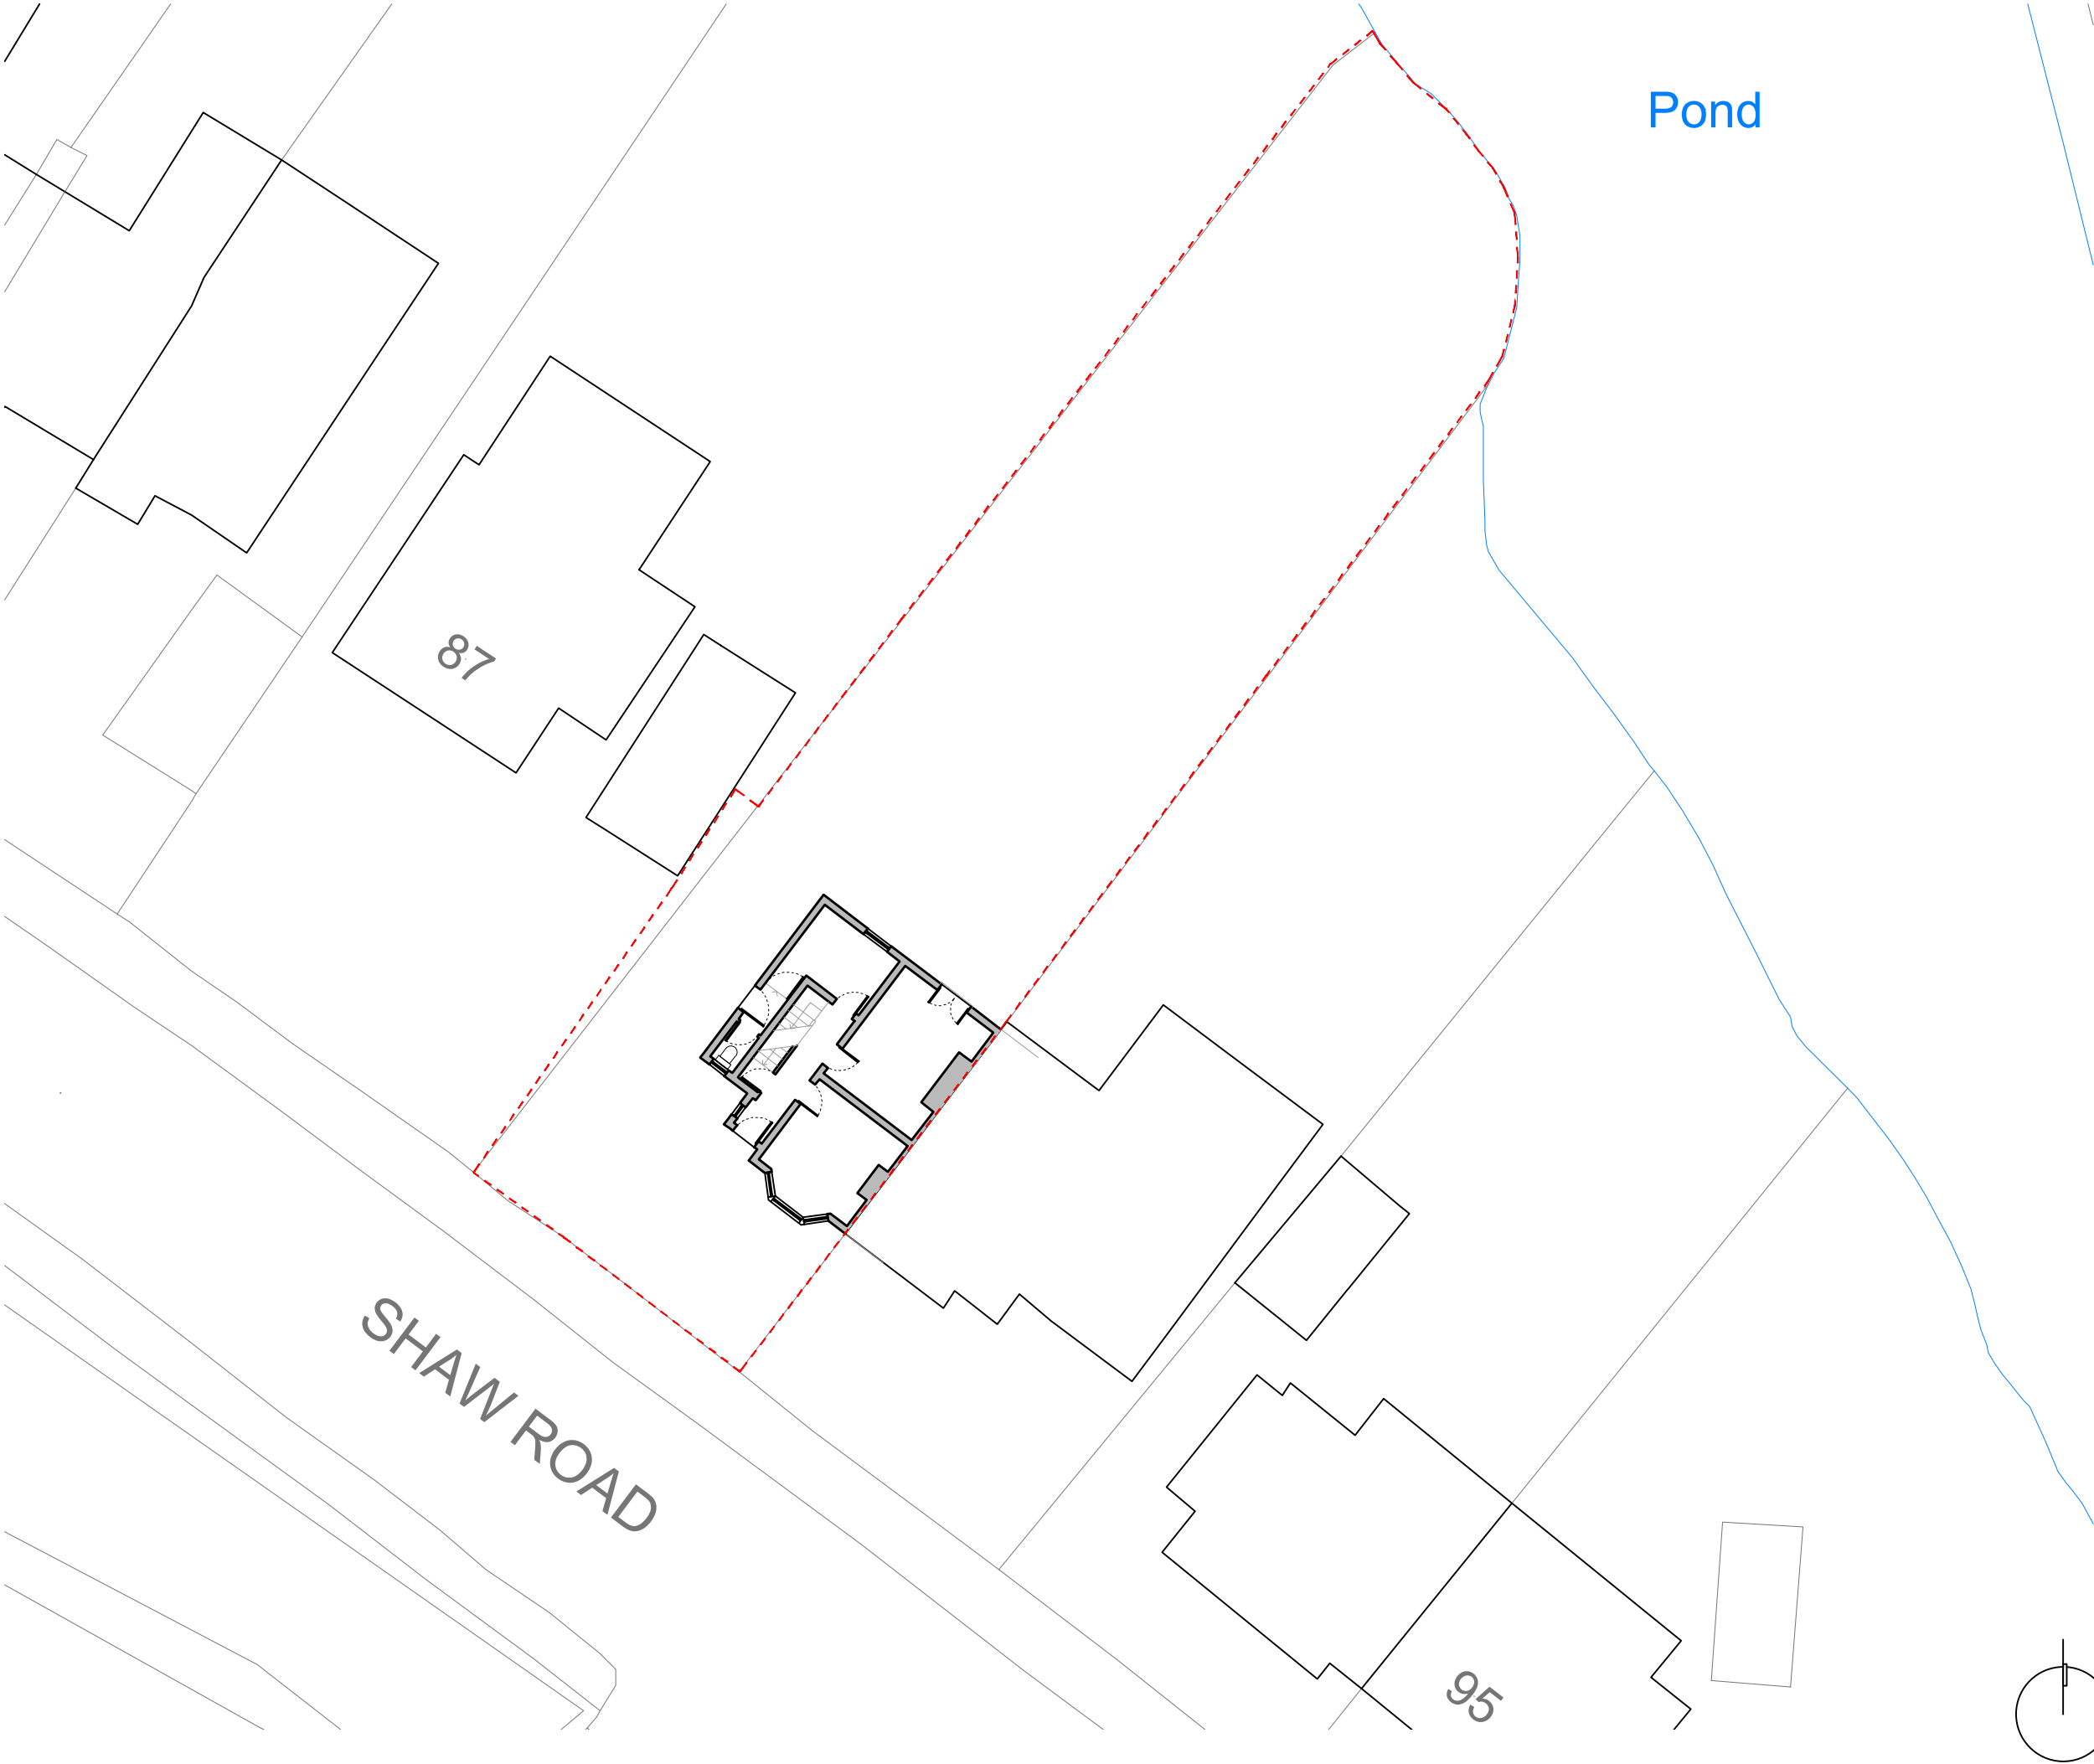

TITLE

EXISTING SITE PLAN

DWG.NO.

2272 - PL - EX - 001

SCALE

1:200 @ A3

ISSUE

PLANNING

DATE

05-08-2022

REVISION

02

JOB NO.

2272

NOTES

Rev	Date	Description
00	23/08/22	DRAFT Issue to Client
01	27/09/22	Issue to Client
02	10/01/23	Issue to PLANNING

CLIENT

Harriet Whitehead

ADDRESS

89 Shaw Road,
Newhey,
Manchester,
OL16 3SS

PROJECT DESCRIPTION

Extension of existing family home and interior remodel

PROJECT ADDRESS

89 Shaw Road,
Newhey,
Manchester,
OL16 3SS

BUTTERFIELD

ARCHITECTURE

ARCHITECTURE \ INTERIORS \ PROJECT MANAGEMENT

W \ WWW.BUTTERFIELD ARCHITECTURE.CO.UK

E \ INFO@BUTTERFIELDARCHITECTURE.CO.UK

M \ +44 (0) 7779302856

102 ROSENEATH ROAD, URMSTON, MANCHESTER, M41 5AZ

© COPYRIGHT This drawing is protected by copyright, it may not be reproduced in any form or by any means for any purpose, without gaining written permission from Butterfield Architecture

NOTES This drawing is to be read in conjunction with all relevant Butterfield Architecture, Structural Engineer's, Service Engineer's, and Subcontractor drawings. Review all drawings and report any discrepancies to Butterfield Architecture prior to consulting. All structural walls to be confirmed by SE / Contractor on site. Do not scale from this drawing. All dimensions and levels including any abutment to existing structures to be checked on site prior to commencement. All dimensions in millimetres unless stated otherwise. Work from figured dimensions only. No deviation from details shown on this drawing is allowed without Butterfield Architecture's prior permission in writing. All work is to be carried out in accordance with British Standard Codes of Practice, Statutory requirements and the Contract Documents.

