



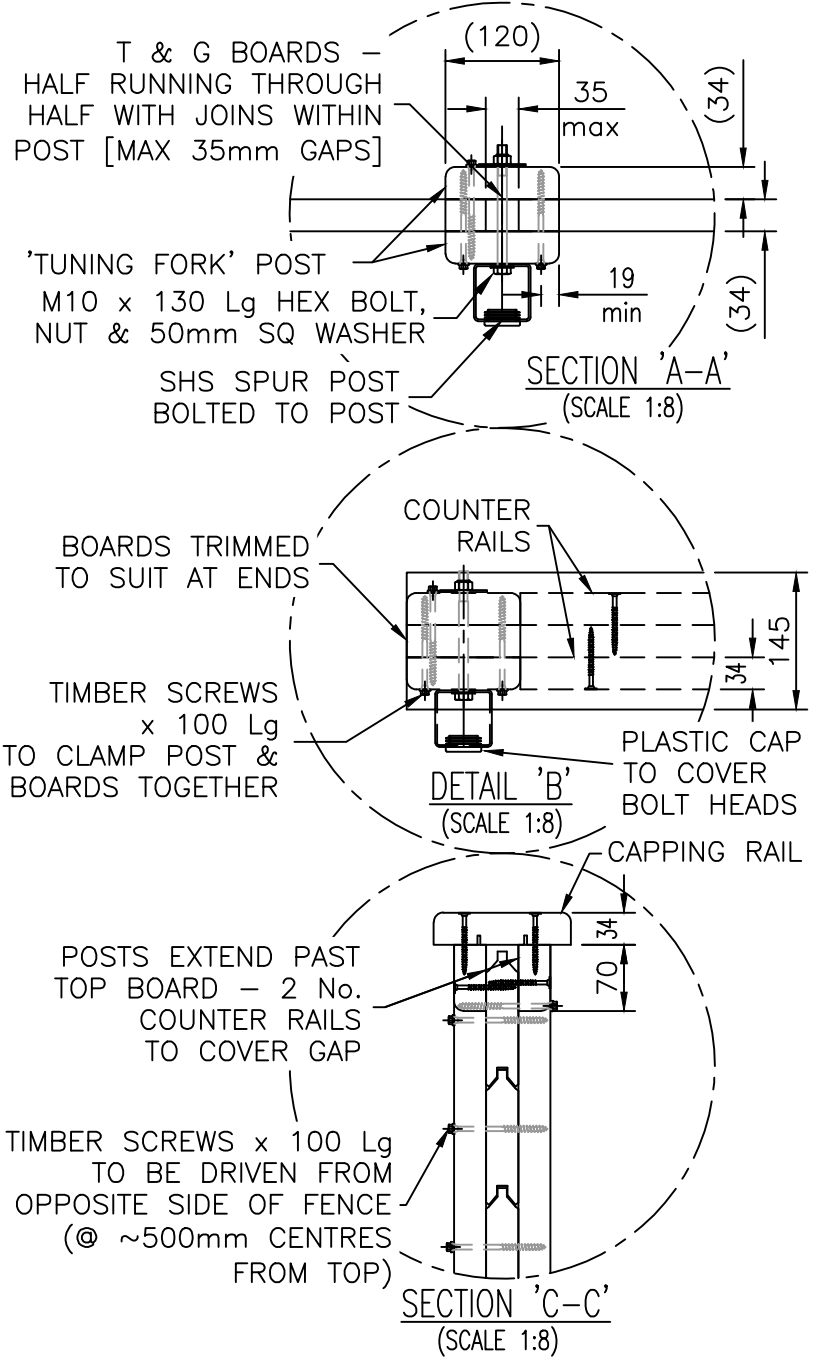

NOTES.
ALL DIMENSIONS ARE IN mm (UNO)
GAPS UNDER FENCING ARE NOMINAL DUE TO GROUND LEVELS.
MATERIALS.

ACOUSTIC BOTTOM BOARD: 139 x 34 thk (123 Nom. FACE)
ACOUSTIC T & G BOARD: 139 x 34 thk (123 Nom. FACE)
CAPPING RAIL: 145 x 34 thk PAR
TUNING FORK POST: 120 x 102 nom.
COUNTER RAIL: 70 x 34 thk PAR
STEEL SPUR POSTS: 60 x 60 SHS TYPICALLY,
ASSESSED TO SUIT SITE LOCATION.
ALL FIXINGS ARE GALVANISED OR STAINLESS STEEL.

FINISH.
TIMBER: JAKURED TREATED.
STEEL: GALVANISED TO BS EN ISO 1461
STEEL: POWDER COATED: BLACK RAL 9005

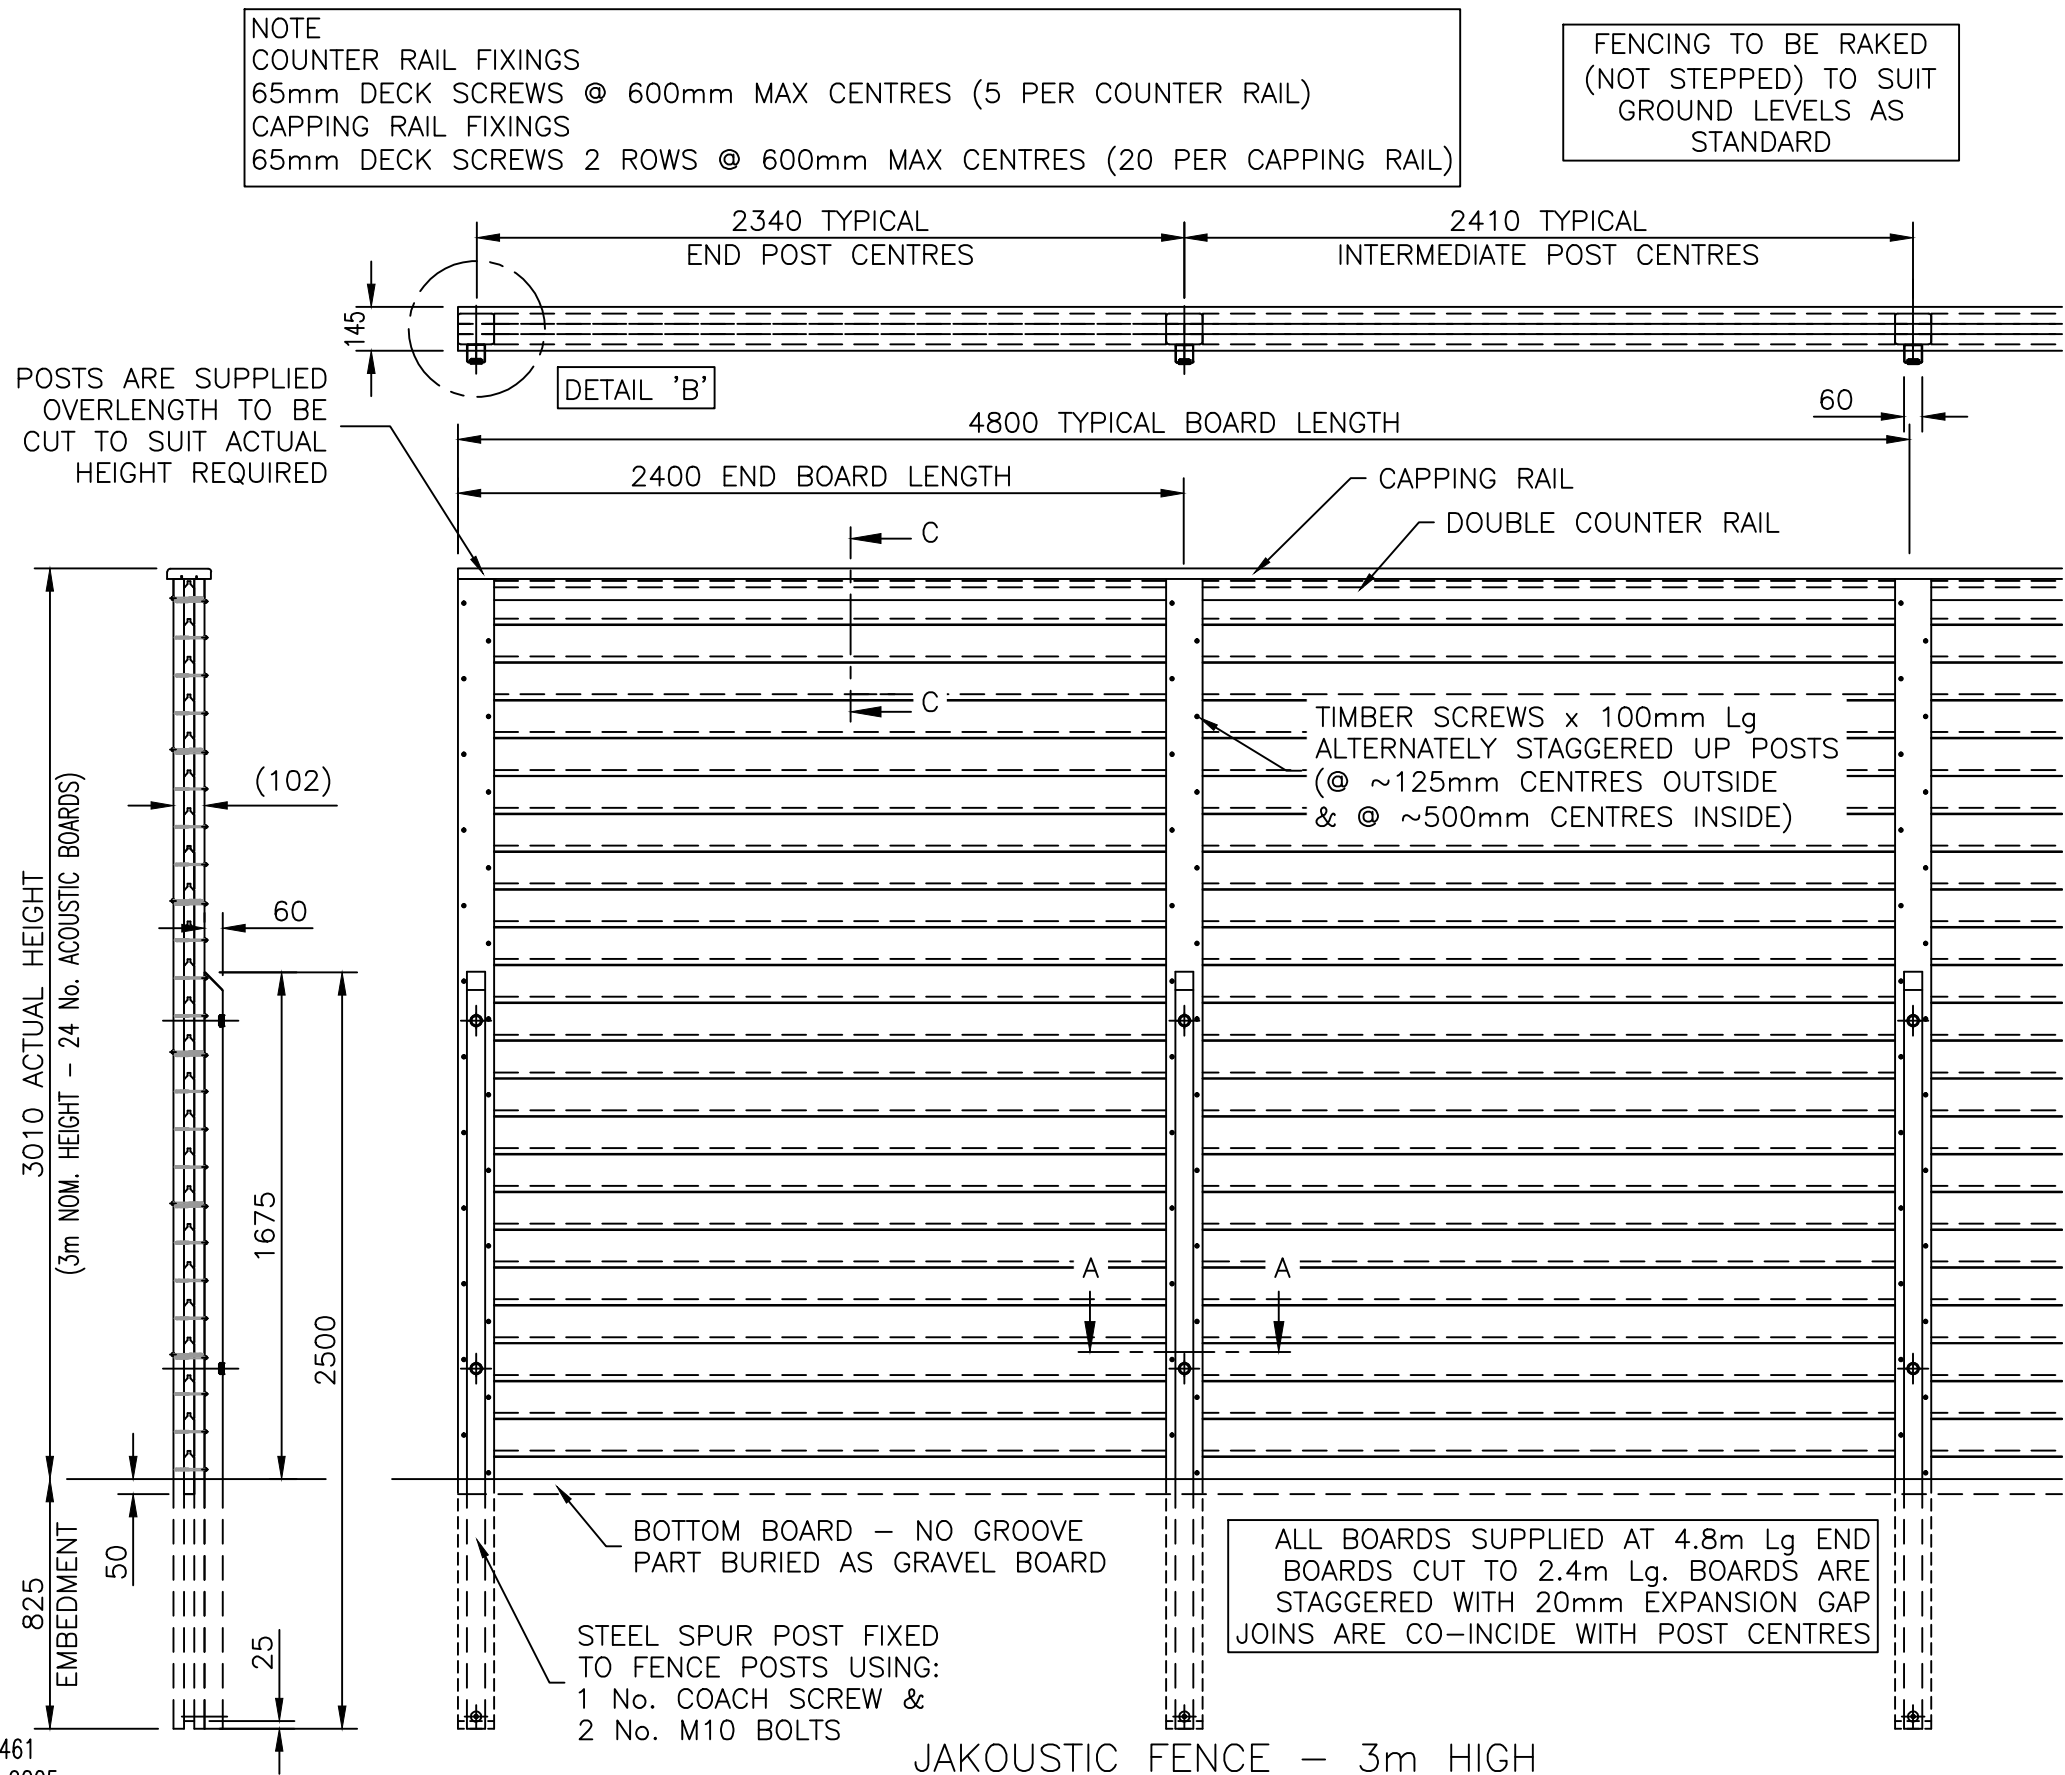

Jacksons Fencing Stowting Common, Near Ashford, Kent. TN25 6BN Telephone: 01233 750393 Fax: 01233 750403 www.jacksons-fencing.co.uk This Drawing Is The Property Of H.S. Jackson & Son (Fencing) Ltd, And May Not Be Copied Or Reproduced In Any Way Without Prior Written Permission.	DO NOT SCALE – IF IN DOUBT ASK			Drawn JR		TITLE SALES & INSTALLATION DRAWING	
	11	26/03/2020	NEW BORDER + NOTES	Date 16/01/2005		JAKOUSTIC FENCING SYSTEM – 3.0m HIGH	
	10	01/05/19	update	Checked AT		CUSTOMER	
	9	21/09/18	COVER BOARD DETAIL	Size A3		ACK No.	
	8	16/03/18	TIMBER SCREWS	Scale 1:25 U.O.S		Drawing No.	
	7	11/11/16	TIMBER DETAILS CORRECTED			J7/01043	
						Sheet 3	