

Surface mounted electrical sockets and surface mounted wiring in conduit are to be provided at basement level.

1. Any dwg format drawing is to be read in conjunction with and at the scale of the accompanying pdf.
2. Where colours other than black or grey are used, the drawing must be plotted in colour.
3. For status "C" (Construction) drawings all dimensions are to be checked on site by the contractor, scaling is for Local Authority purposes only.
4. Unless otherwise indicated, all dimensions are in millimeters.
5. All information on this drawing is to be read in conjunction with the relevant Donald Inshall Associates specification and trade contractors' drawings and information by species.
6. In the event of any discrepancy, please contact us immediately.
7. This drawing may contain survey information by others and is to be used solely for the purposes for which it was issued.
8. These are uncontrolled documents issued for information purposes only. If you have any queries regarding the drawings, please contact DIA immediately.
9. Please Note DIA cannot be held responsible for any errors arising from changes made to an uncontrolled dwg file.


Status codes	
S0	Work in Progress
D1	Suitable for Costing
S1	Suitable for Co-ordination
D2	Suitable for Tender
S2	Suitable for Information
D3	Suitable for Contractor Design
S3	Suitable for Review & Comment
D4	Suitable for Manufacture/Procurement
S4	Suitable for Stage Approval
A1,A2,A3, An etc.	Approved and accepted as stage complete
B1,B2,B3, Bn etc.	Partially signed off: with minor comments from the Client
CR	Construction Record

P02	06-11-23	SZG	RZM	Lightwell added.
P01	20-04-23	ELE	RZM	Initial Issue
Rev	Date	Dwn	Auth	Revision

File Name							
RTH - DIA - XX- XX - DR- A - 0055							P02
Project	Originator	Volume	Level	Type	Role	Number	Revision

Phase 2- Basement Floor Barrel Store

Bridgegate House, 5 Bridge Place, Chester CH1 1SA
(+44) 01244 350 063
chester@insall-architects.co.uk

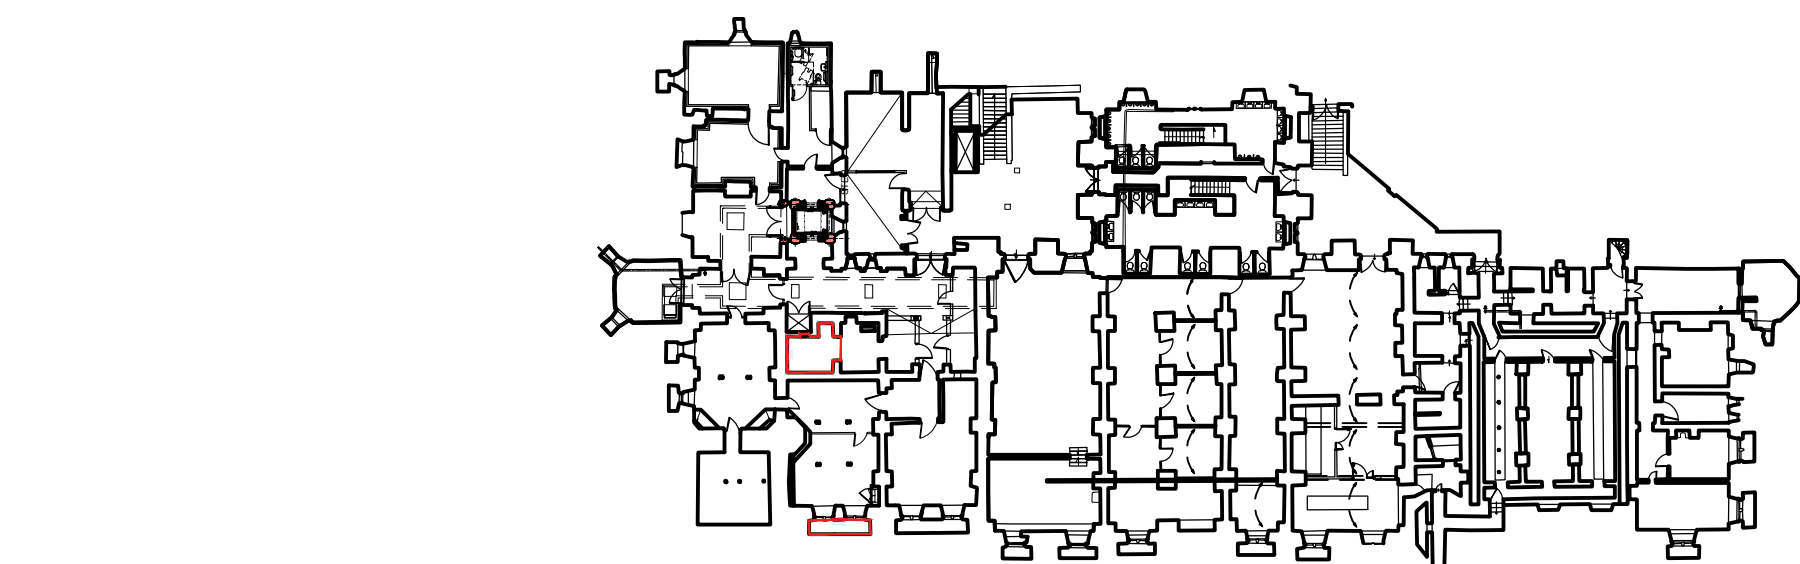

0055 Key Plan
02 1:500 @ A1

