
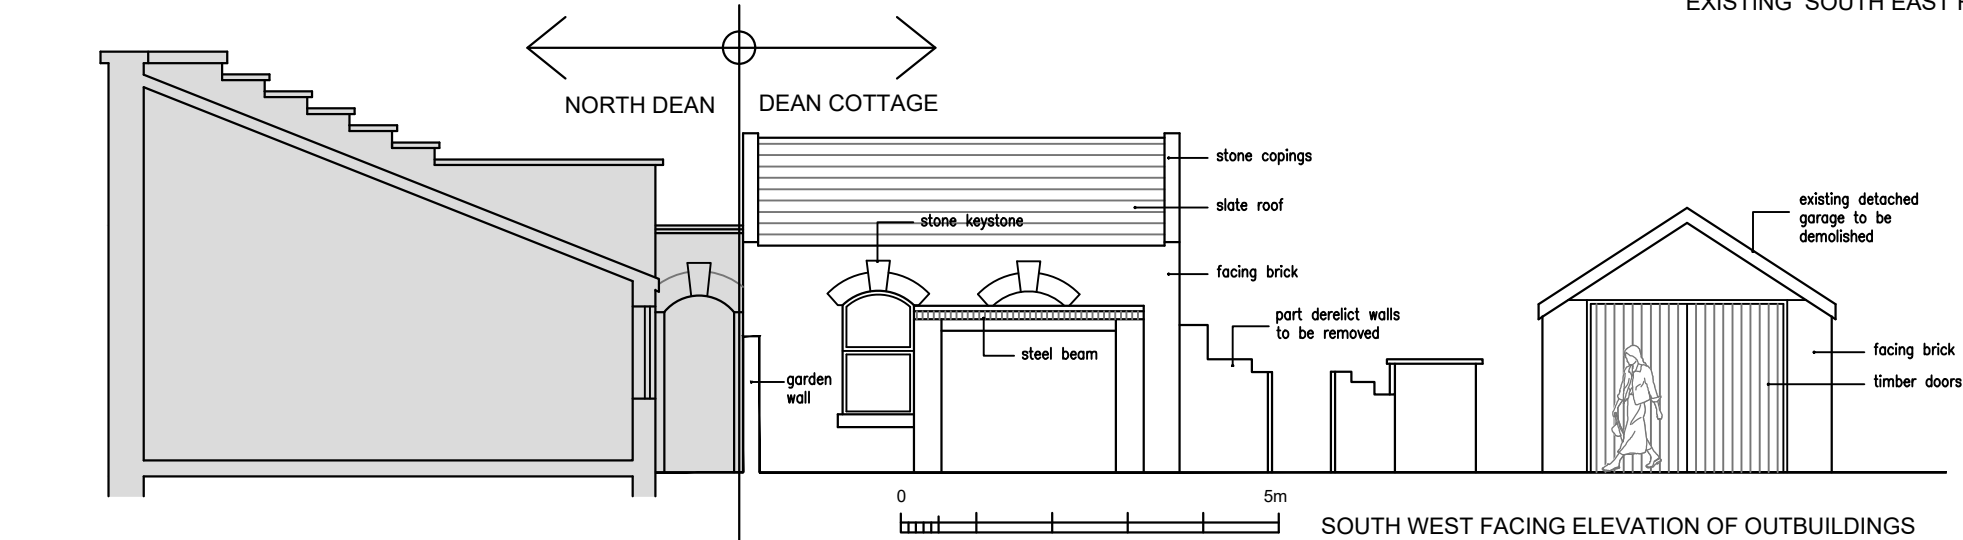
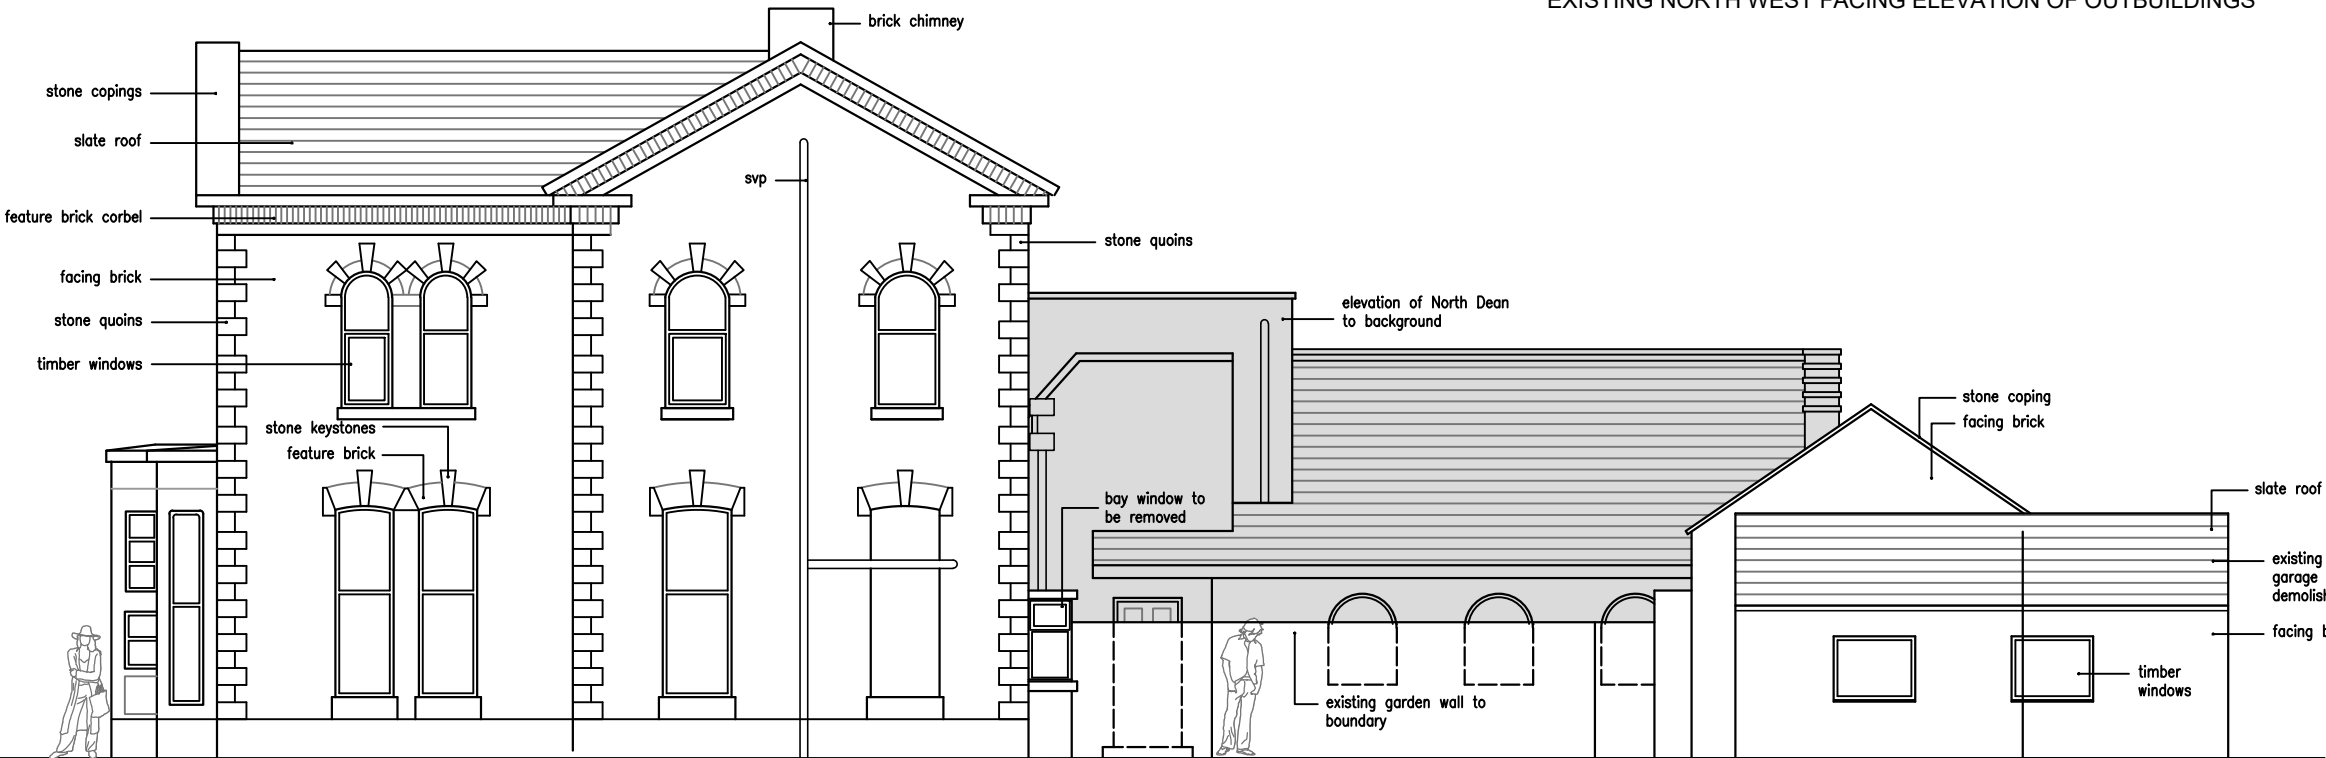
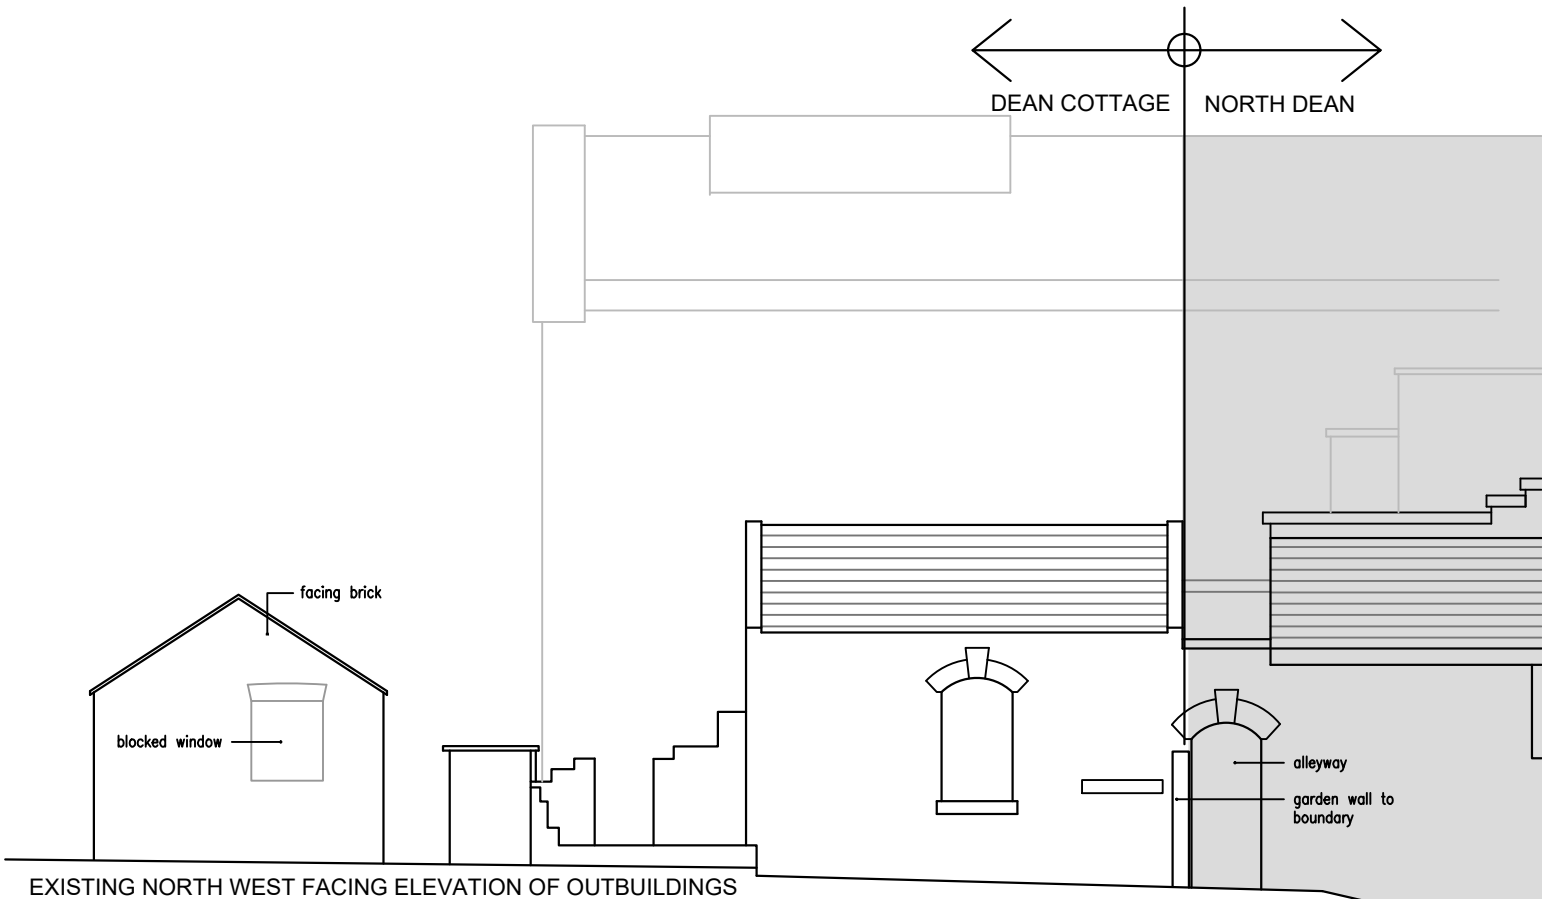


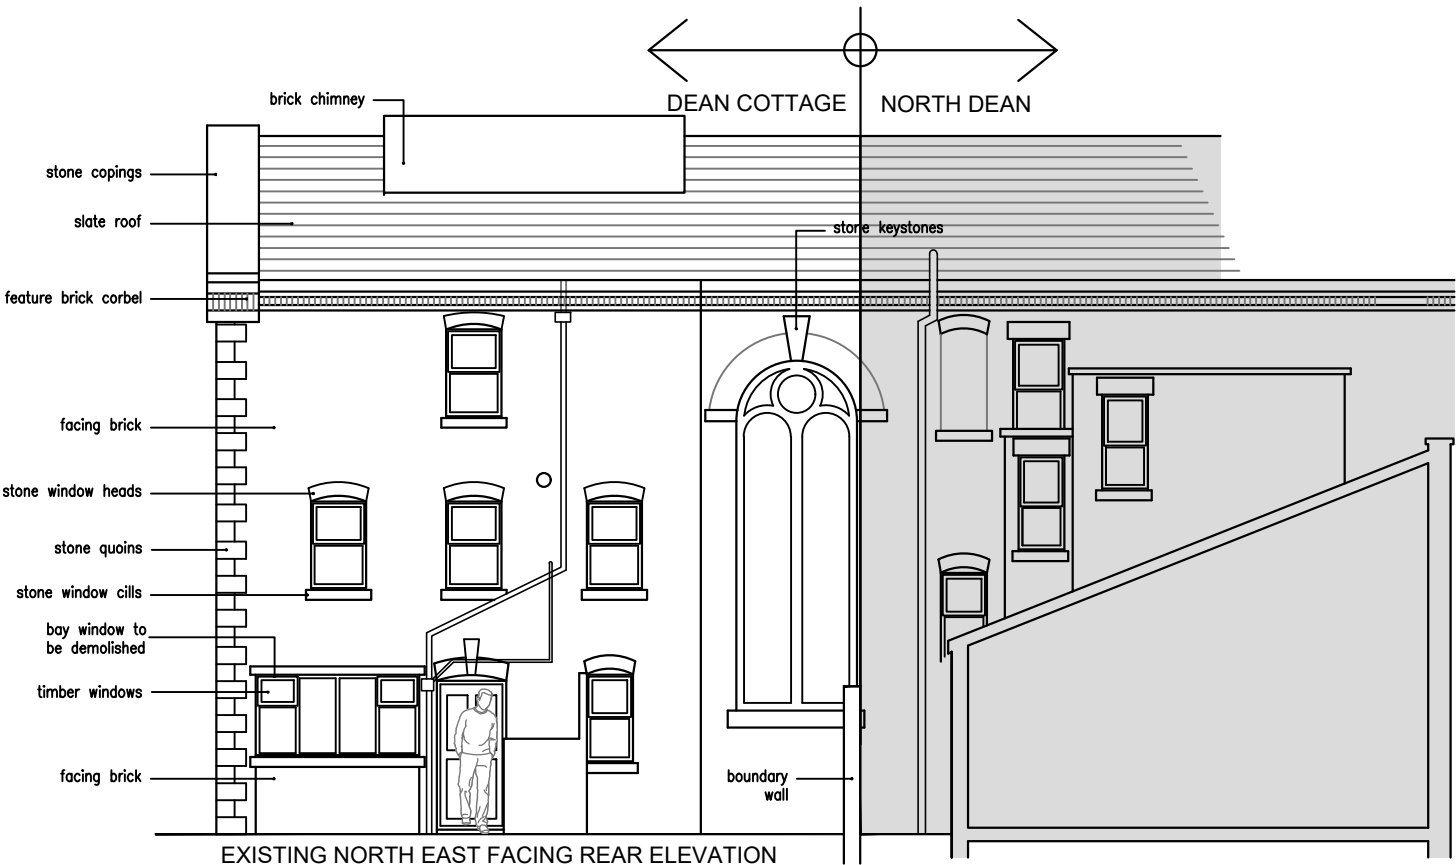

B DIFFERENTIATION BEWTEEN NORTH DEAN		14.06.24
A ADDITIONAL ANNOTATION		31.05.24
revisions		
existing elevations		
dean cottage		
rochdale		
date: july 2021	scale 1:100 @a3	
status: preliminary	dwg. d392/04 rev B	
DO NOT SCALE - IF DIMENSIONS ARE NOT GIVEN PLEASE ASK		