


8 Bramhall Close
Milnrow
SKETCH PROPOSAL

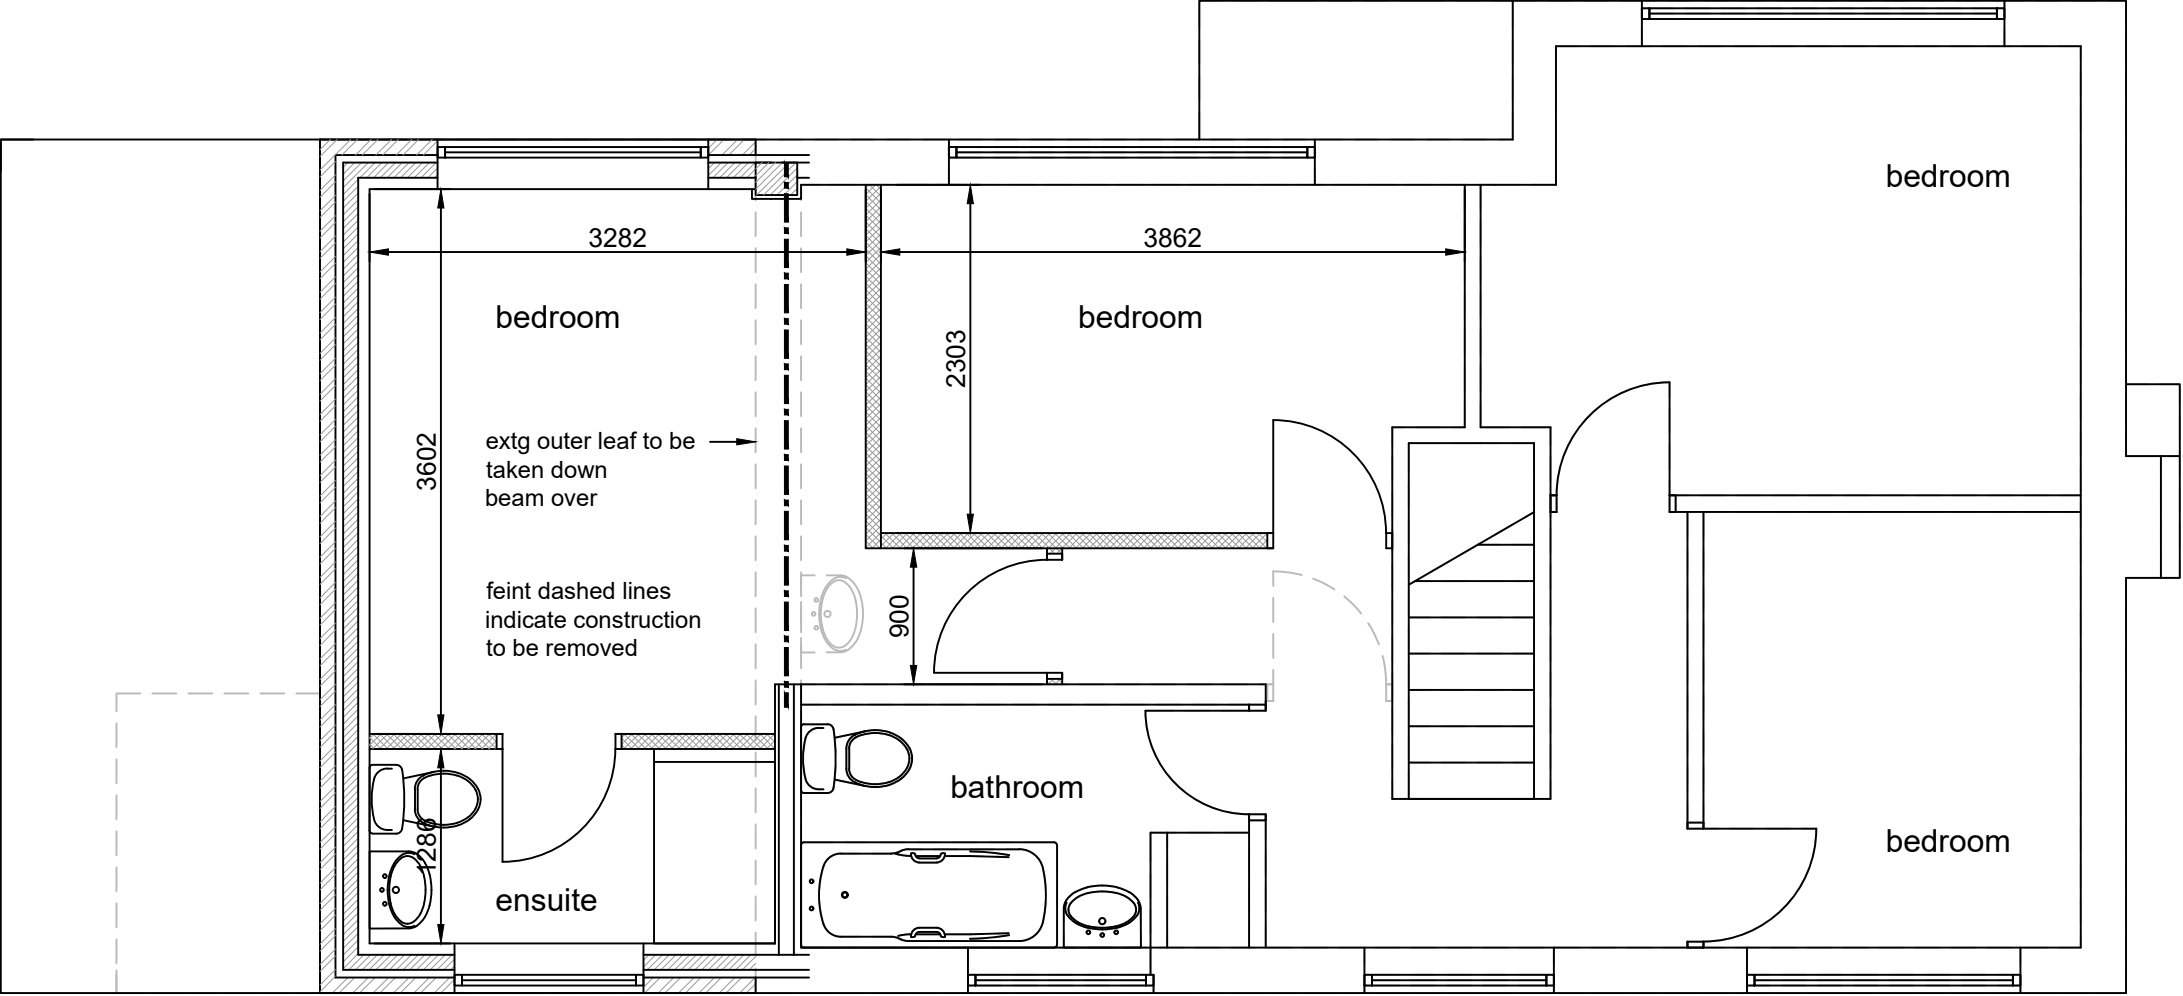

PROPOSED FF PLAN
scale 1 - 50