
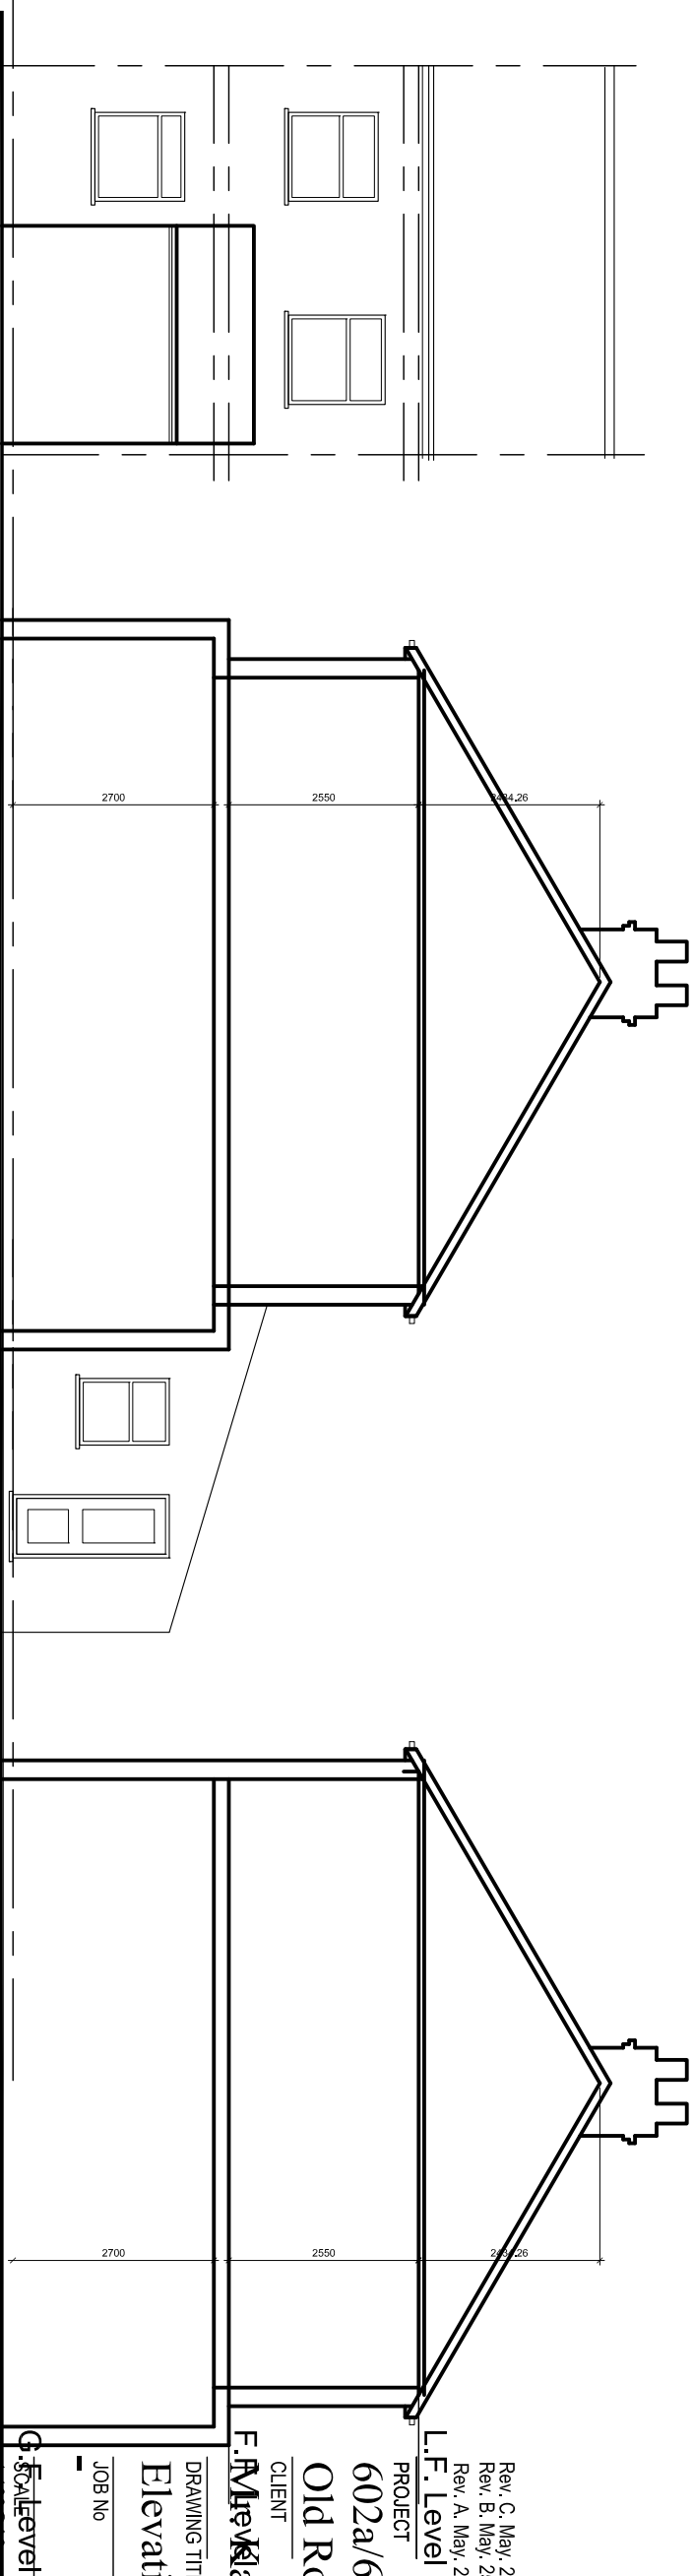
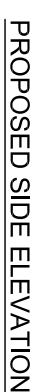


PURPOSE OF ISSUE	PLANNING
Do not scale from this drawing. All information should be checked by the contractor on site before commencing work. Any discrepancies should be reported to the architect immediately. All rights are reserved and are not transferable. Unauthorised reproductions of this drawing are not permitted.	

PURPOSE OF ISSUE	PLANNING
------------------	----------

PLANNING

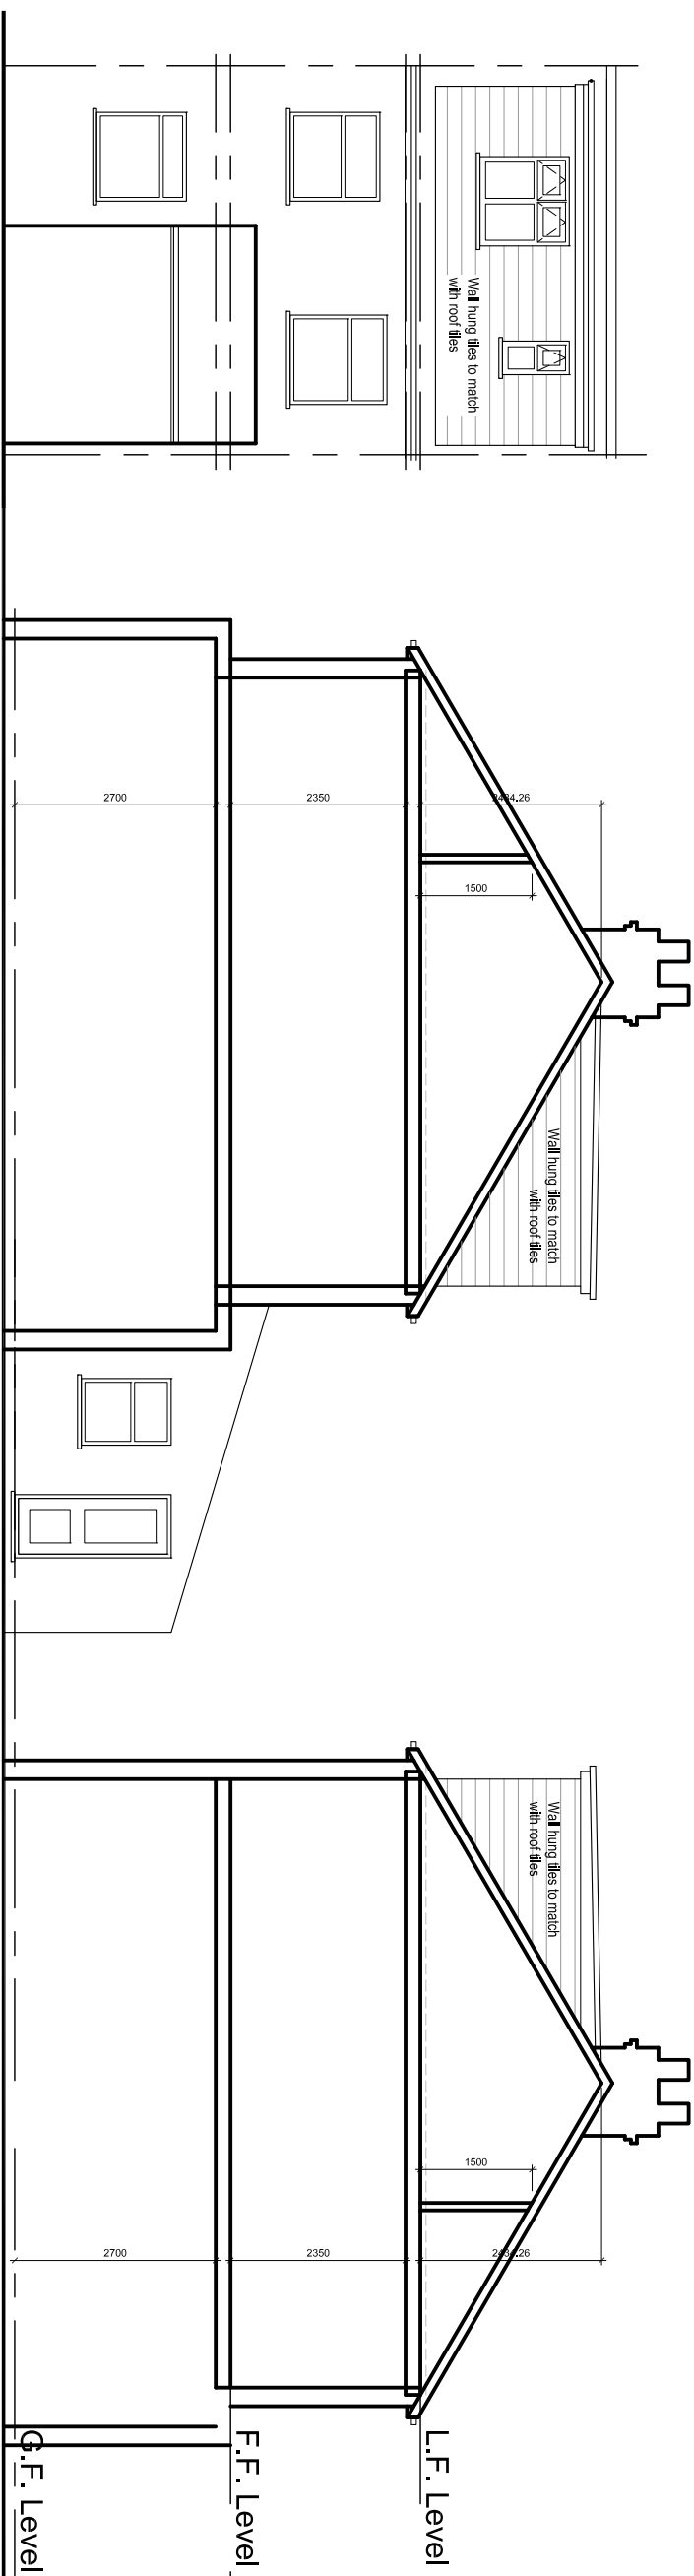

Rev. C. May, 25. Dommer set back
Rev. B. May, 25. Existing rear extension
Rev. A. May, 25. Dommer added

Rev. B. May. 25. Existing rear extension

Rev. A. May. 25. Dormer addre

L.F. Leve

PROJECT

602a/604 Manchester
Old Road, Middelton

Old Road, Middelton

CLIENT

F. Muehlala Khan

DRAWING TITLE

Elevation

JOB No. _____

DRAWING NO
NA-P03

NA-P03

~~SCALE~~ level DATE

~~1:100@A3~~ May. 2025

REVISION
C

MISSION C

t: 0782 895 3405

e: nadesignandbuilds@gmail.com

na desig na