


Scale: @ A1.
Dimensions must be checked by
contractor before work is commenced.


This drawing remains the property of
Belal Rashid Technical Architecture
and should not be reproduced in full or
in part without prior consent from
Belal Rashid Technical Architecture.



Proposed Front
1 : 100

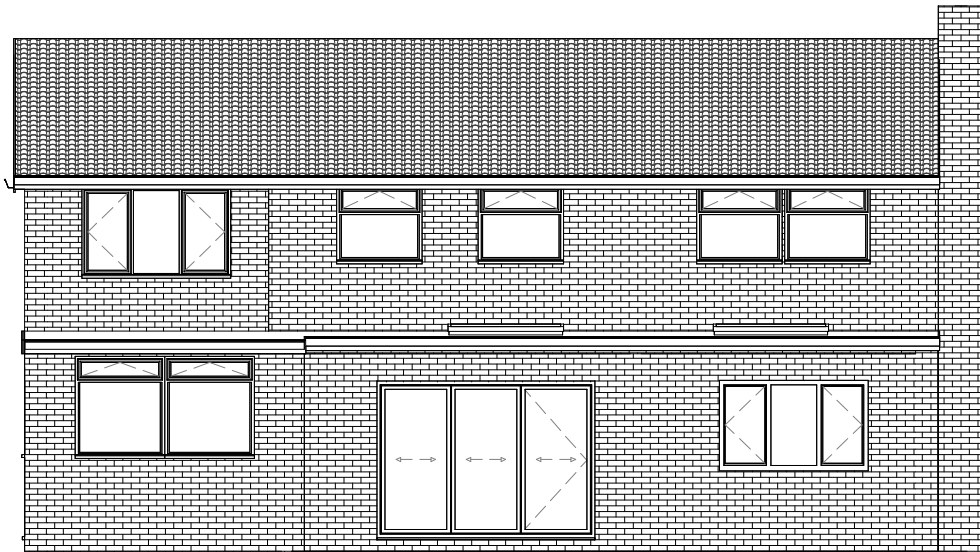


Proposed Rear
1 : 100

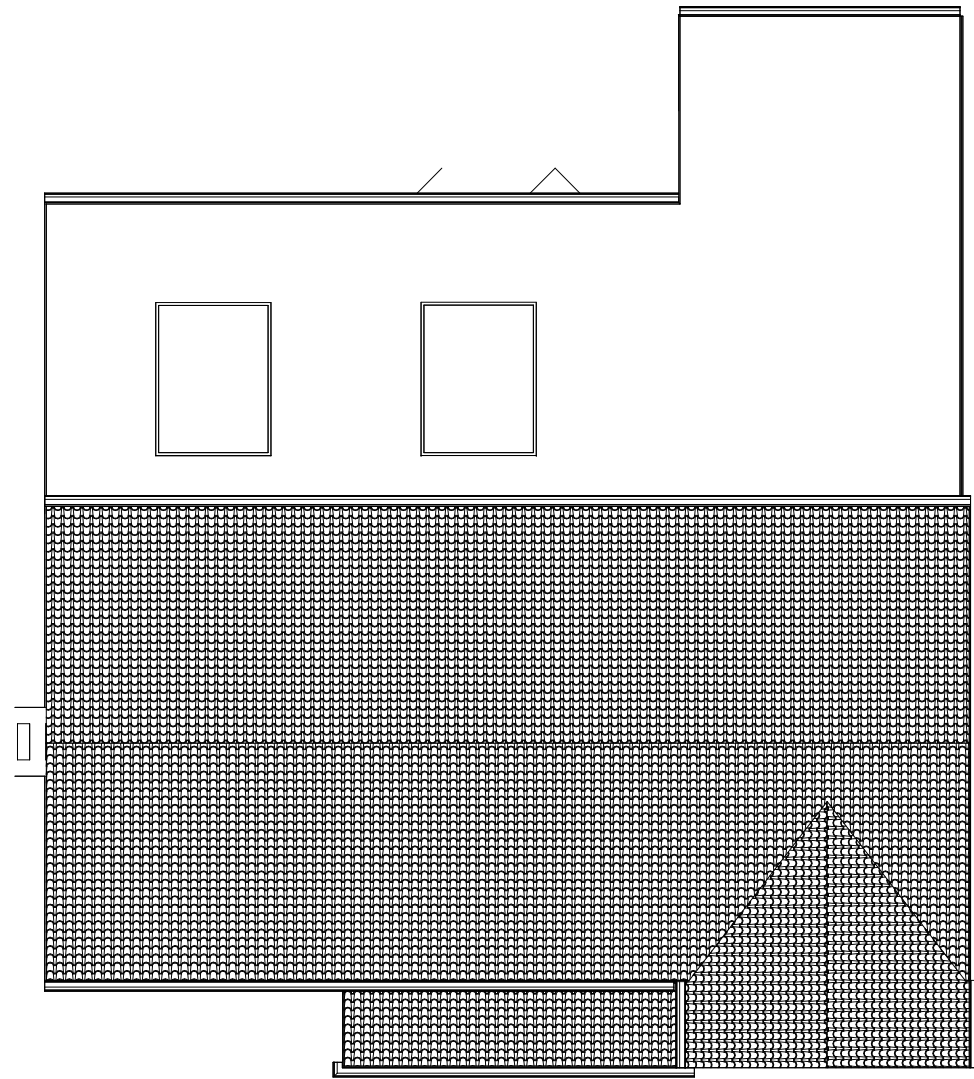


Proposed Roof
1 : 100




Proposed Side I
1 : 100

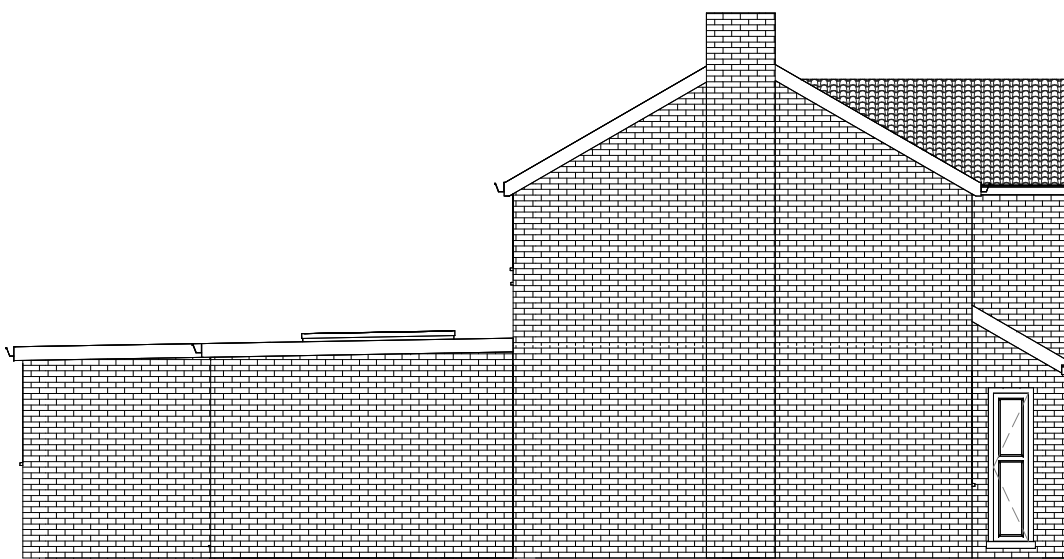

Proposed Side II
1 : 100

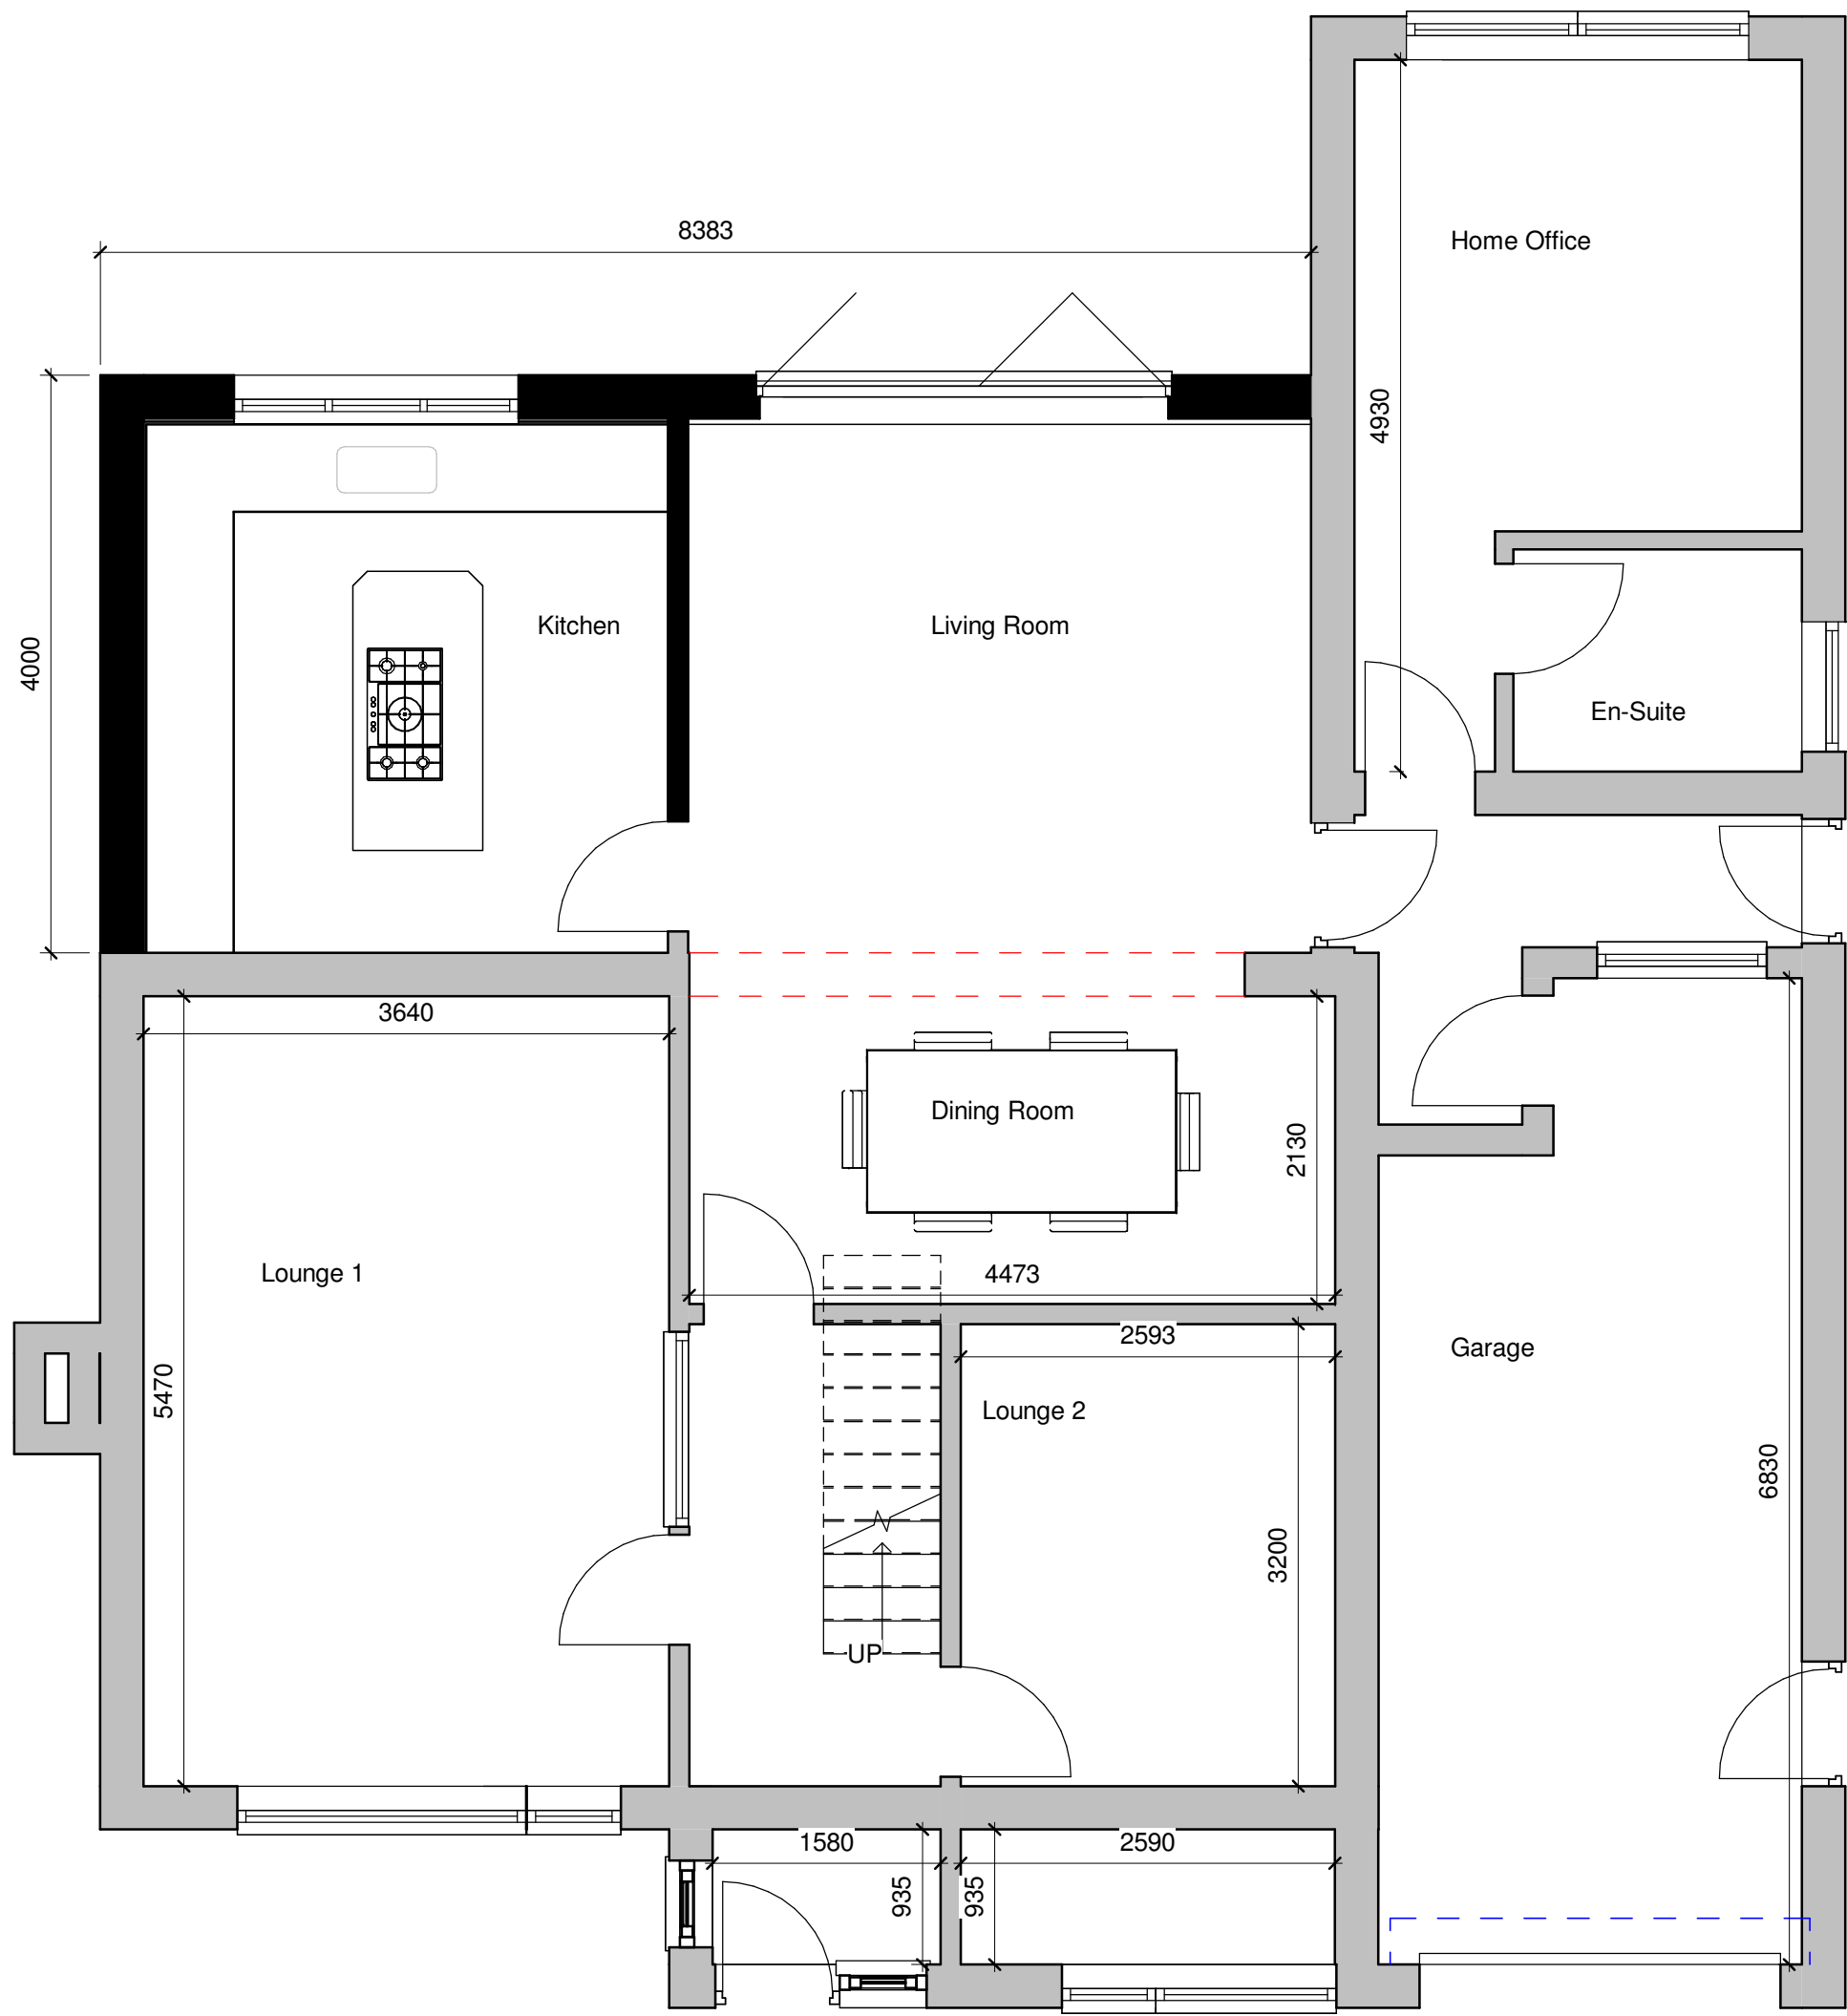

Proposed Ground Floor
1 : 50

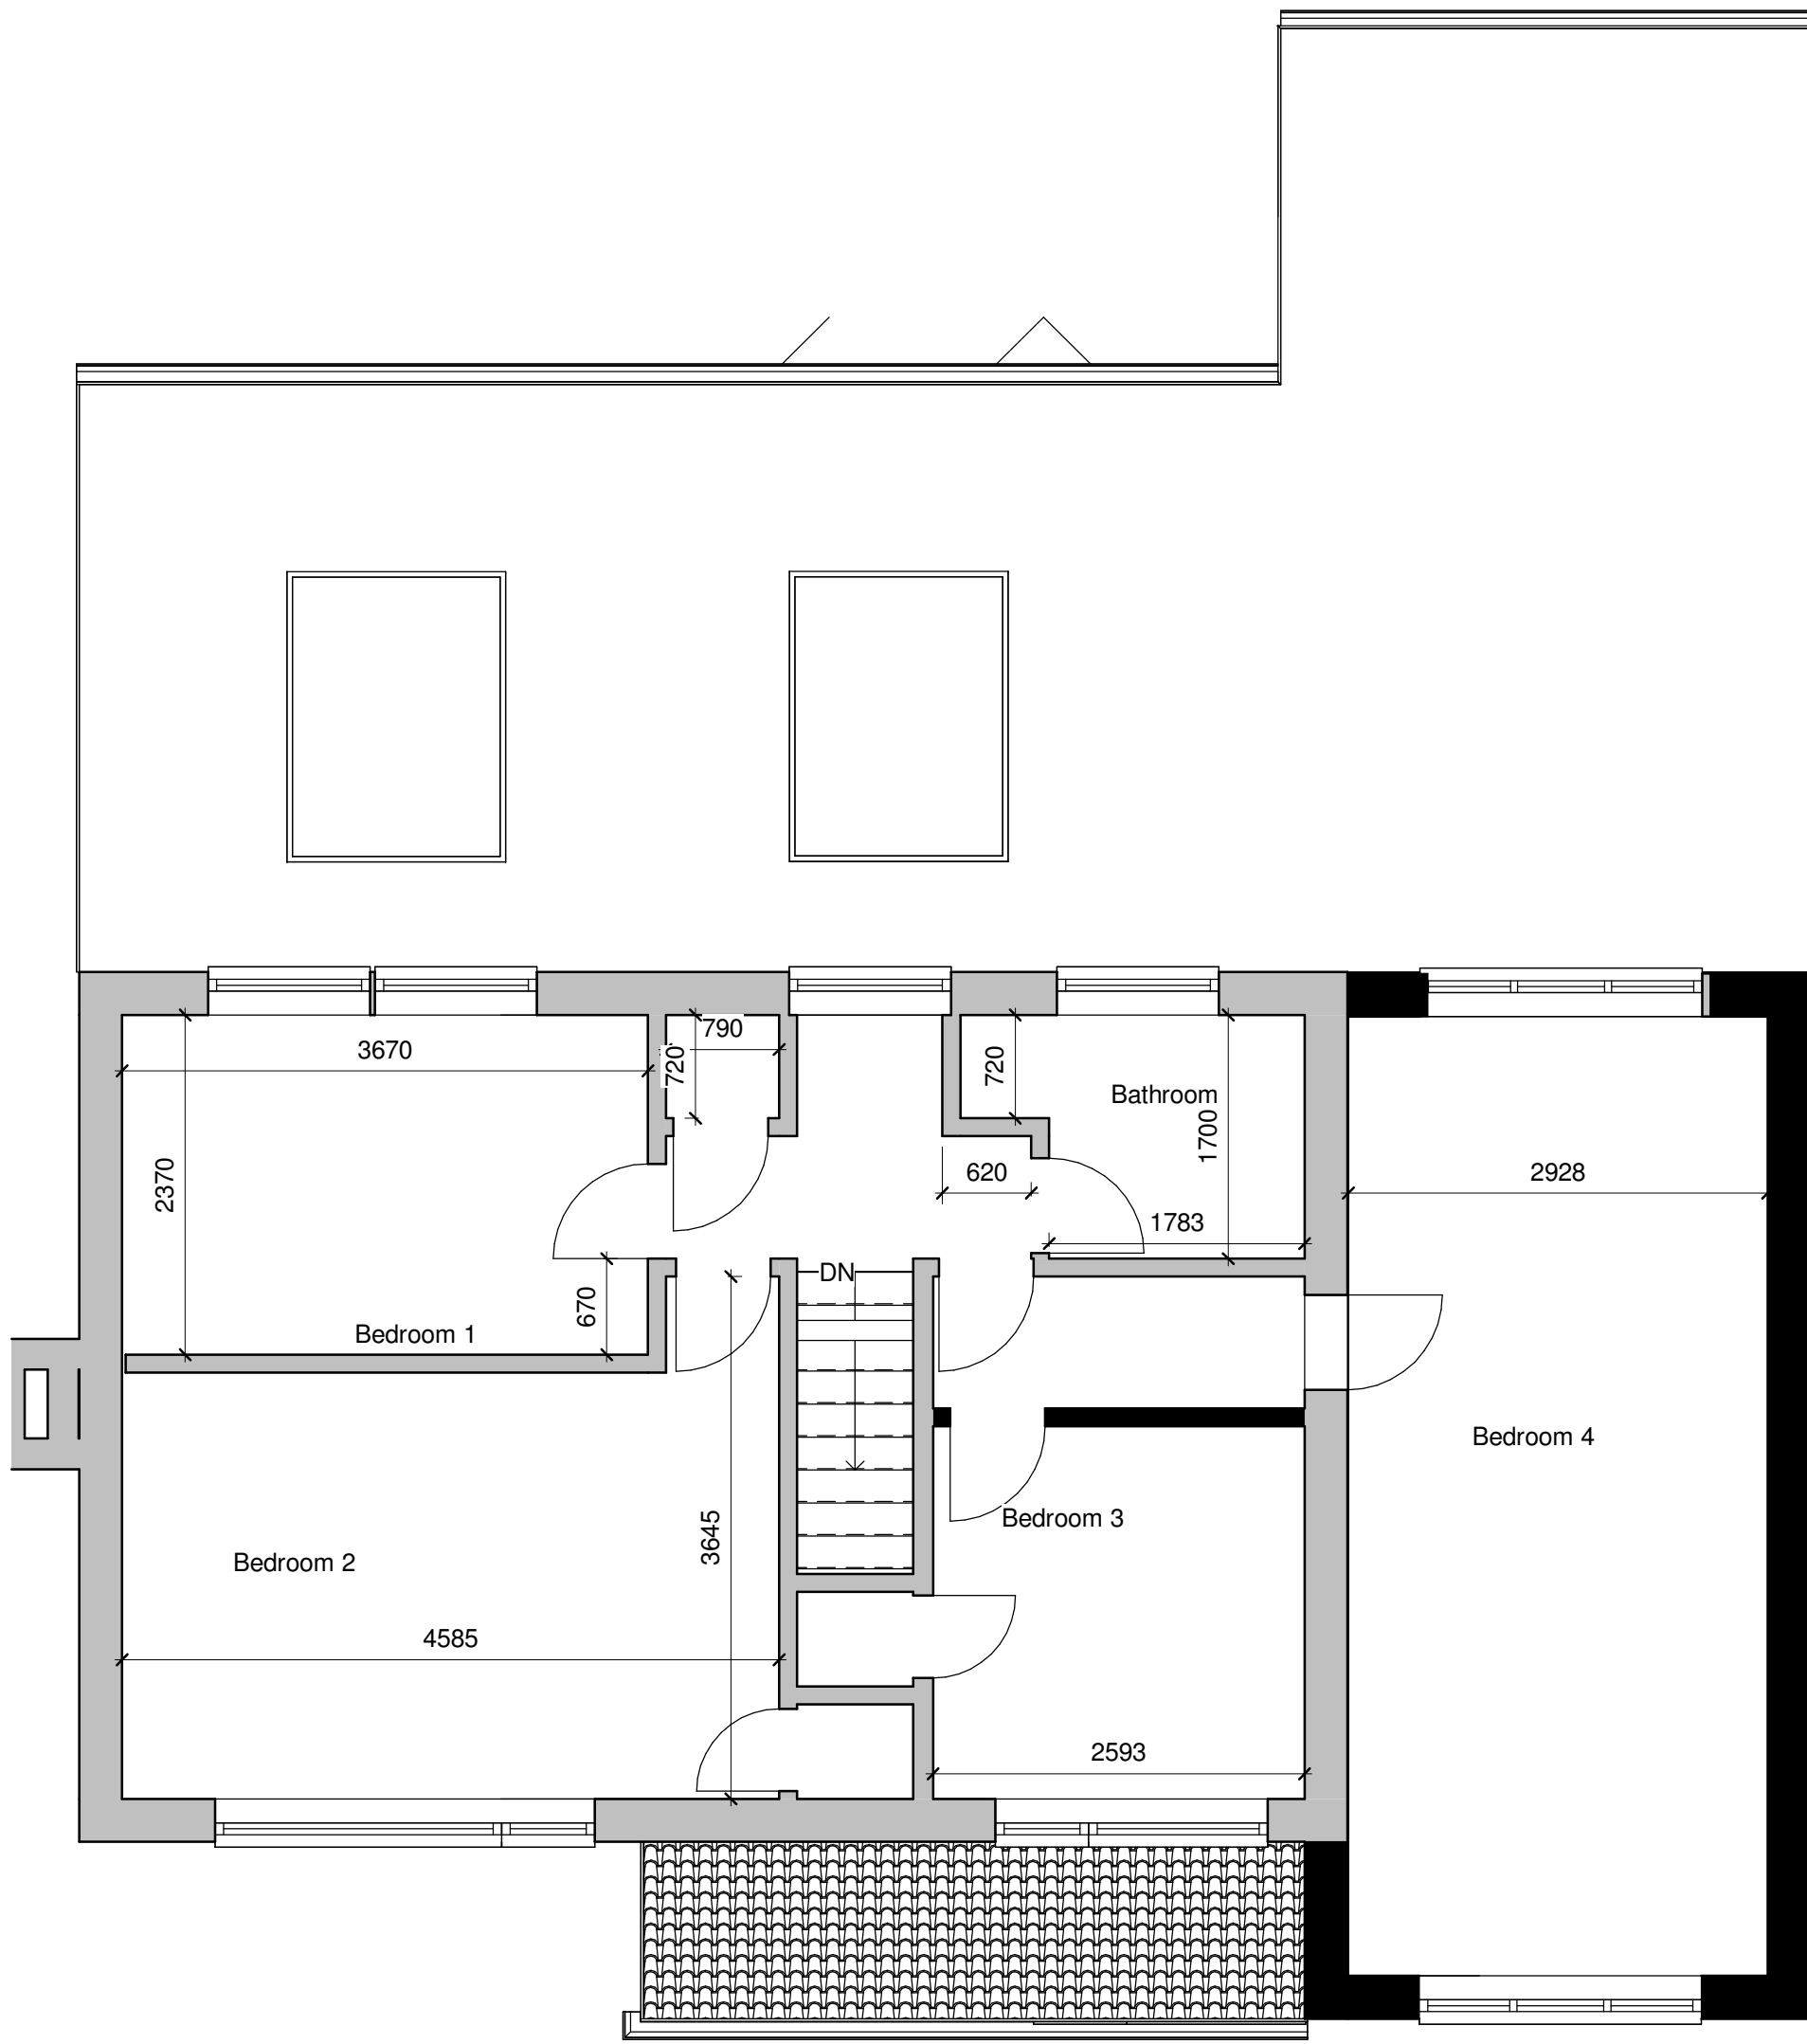

Proposed First Floor
1 : 50

Client:
Mr N Kane

Project:
Extension
Project Address:
4 Arnold Avenue
Heywood
OL10 2ND

Drawing Name: Proposed
Drawing Number: A102
Drawing Date: 03/03/25
Author: M.Tamzid. B.Rashid.
Amendment Date: 03/07/2025

Belal Rashid Technical Architecture
11 Queen Street
Oldham
Greater Manchester
OL1 1RD

Email: belal.rashid@brta.co.uk
Tel: 0161 241 9650

