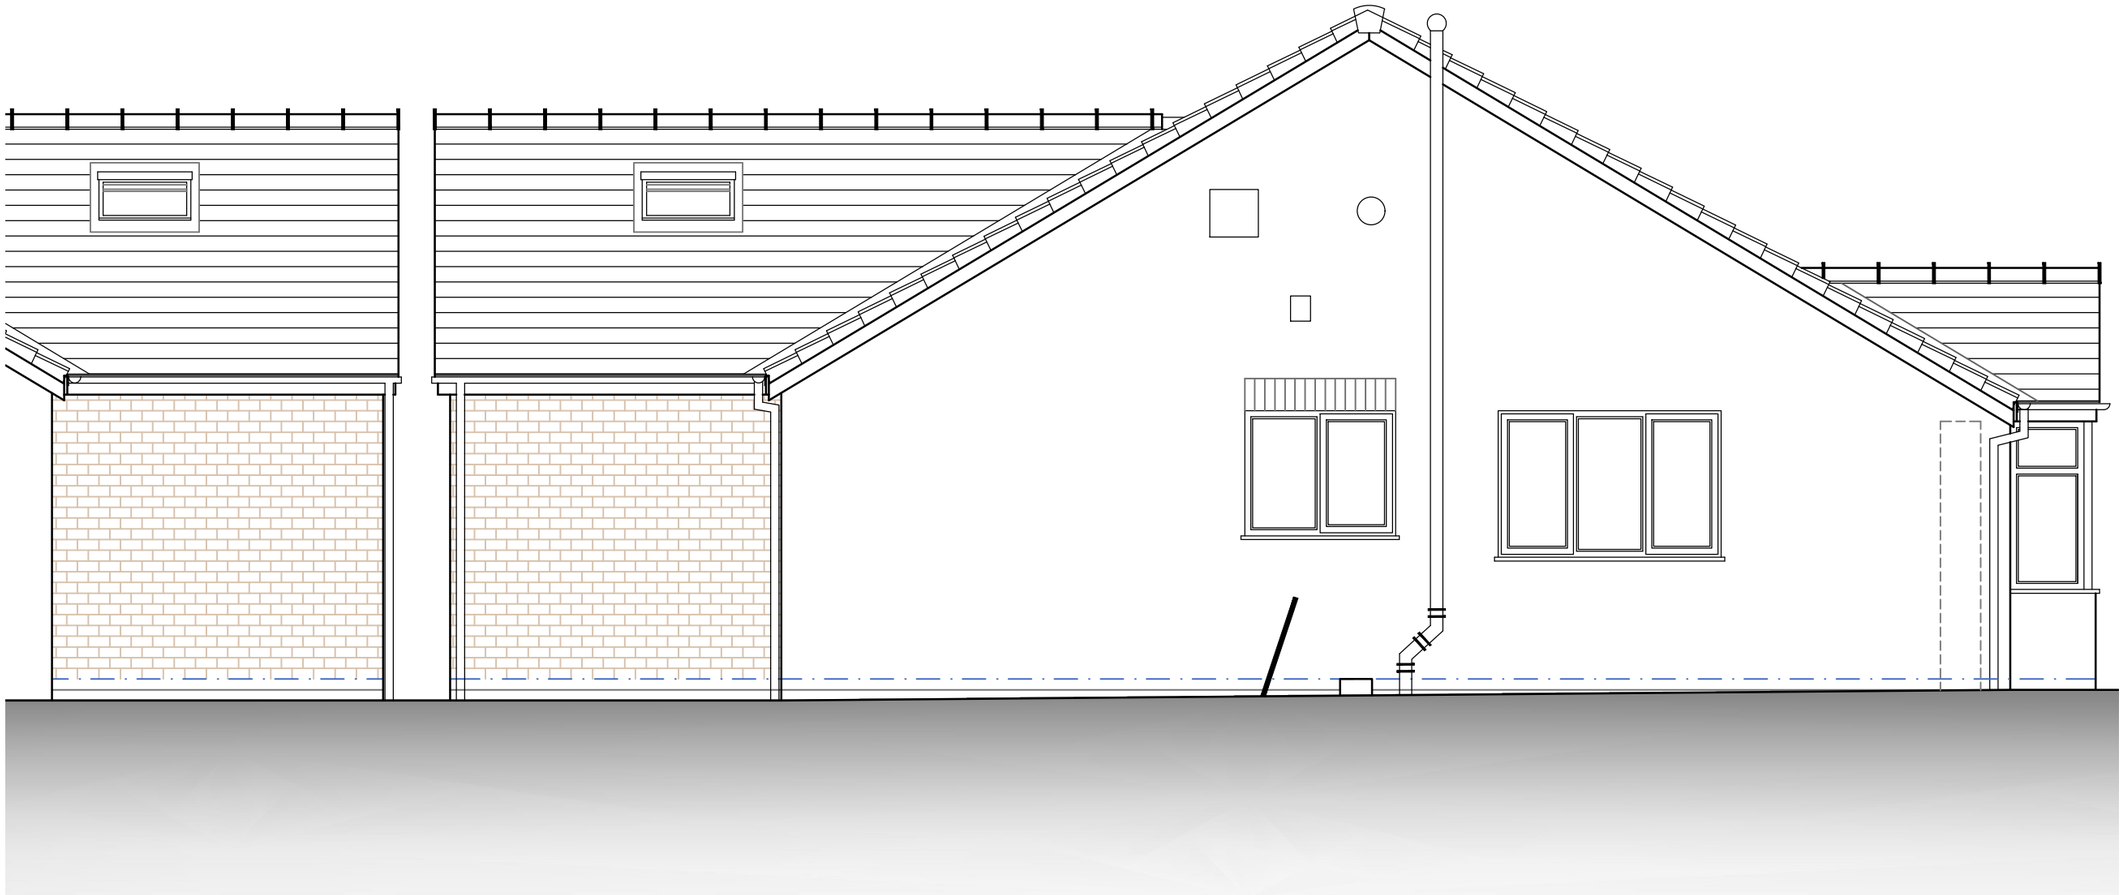


Proposed Side Elevation

Proposed Side Elevation

Status
Preliminary - for Client approval

Project
Proposed Single-storey Rear Extension to replace existing Conservatory to form additional living accommodation,
97 Hardfield Road, Alkrington, Manchester, M24 1JD

Title
Proposed Side Elevations

Client
Mr & Mrs R. Nelson

Date
11:18

Scale
1:50@A3

Job no
18/041

Drawing no
PL-08

Revision

AB Architecture Ltd
Andrew Barber - Director
11 Theatre Court, London Road
Northwich, Cheshire, CW9 5HB
01606 350 026 - 07739 795785
www.abarch.co.uk
andy@abarch.co.uk