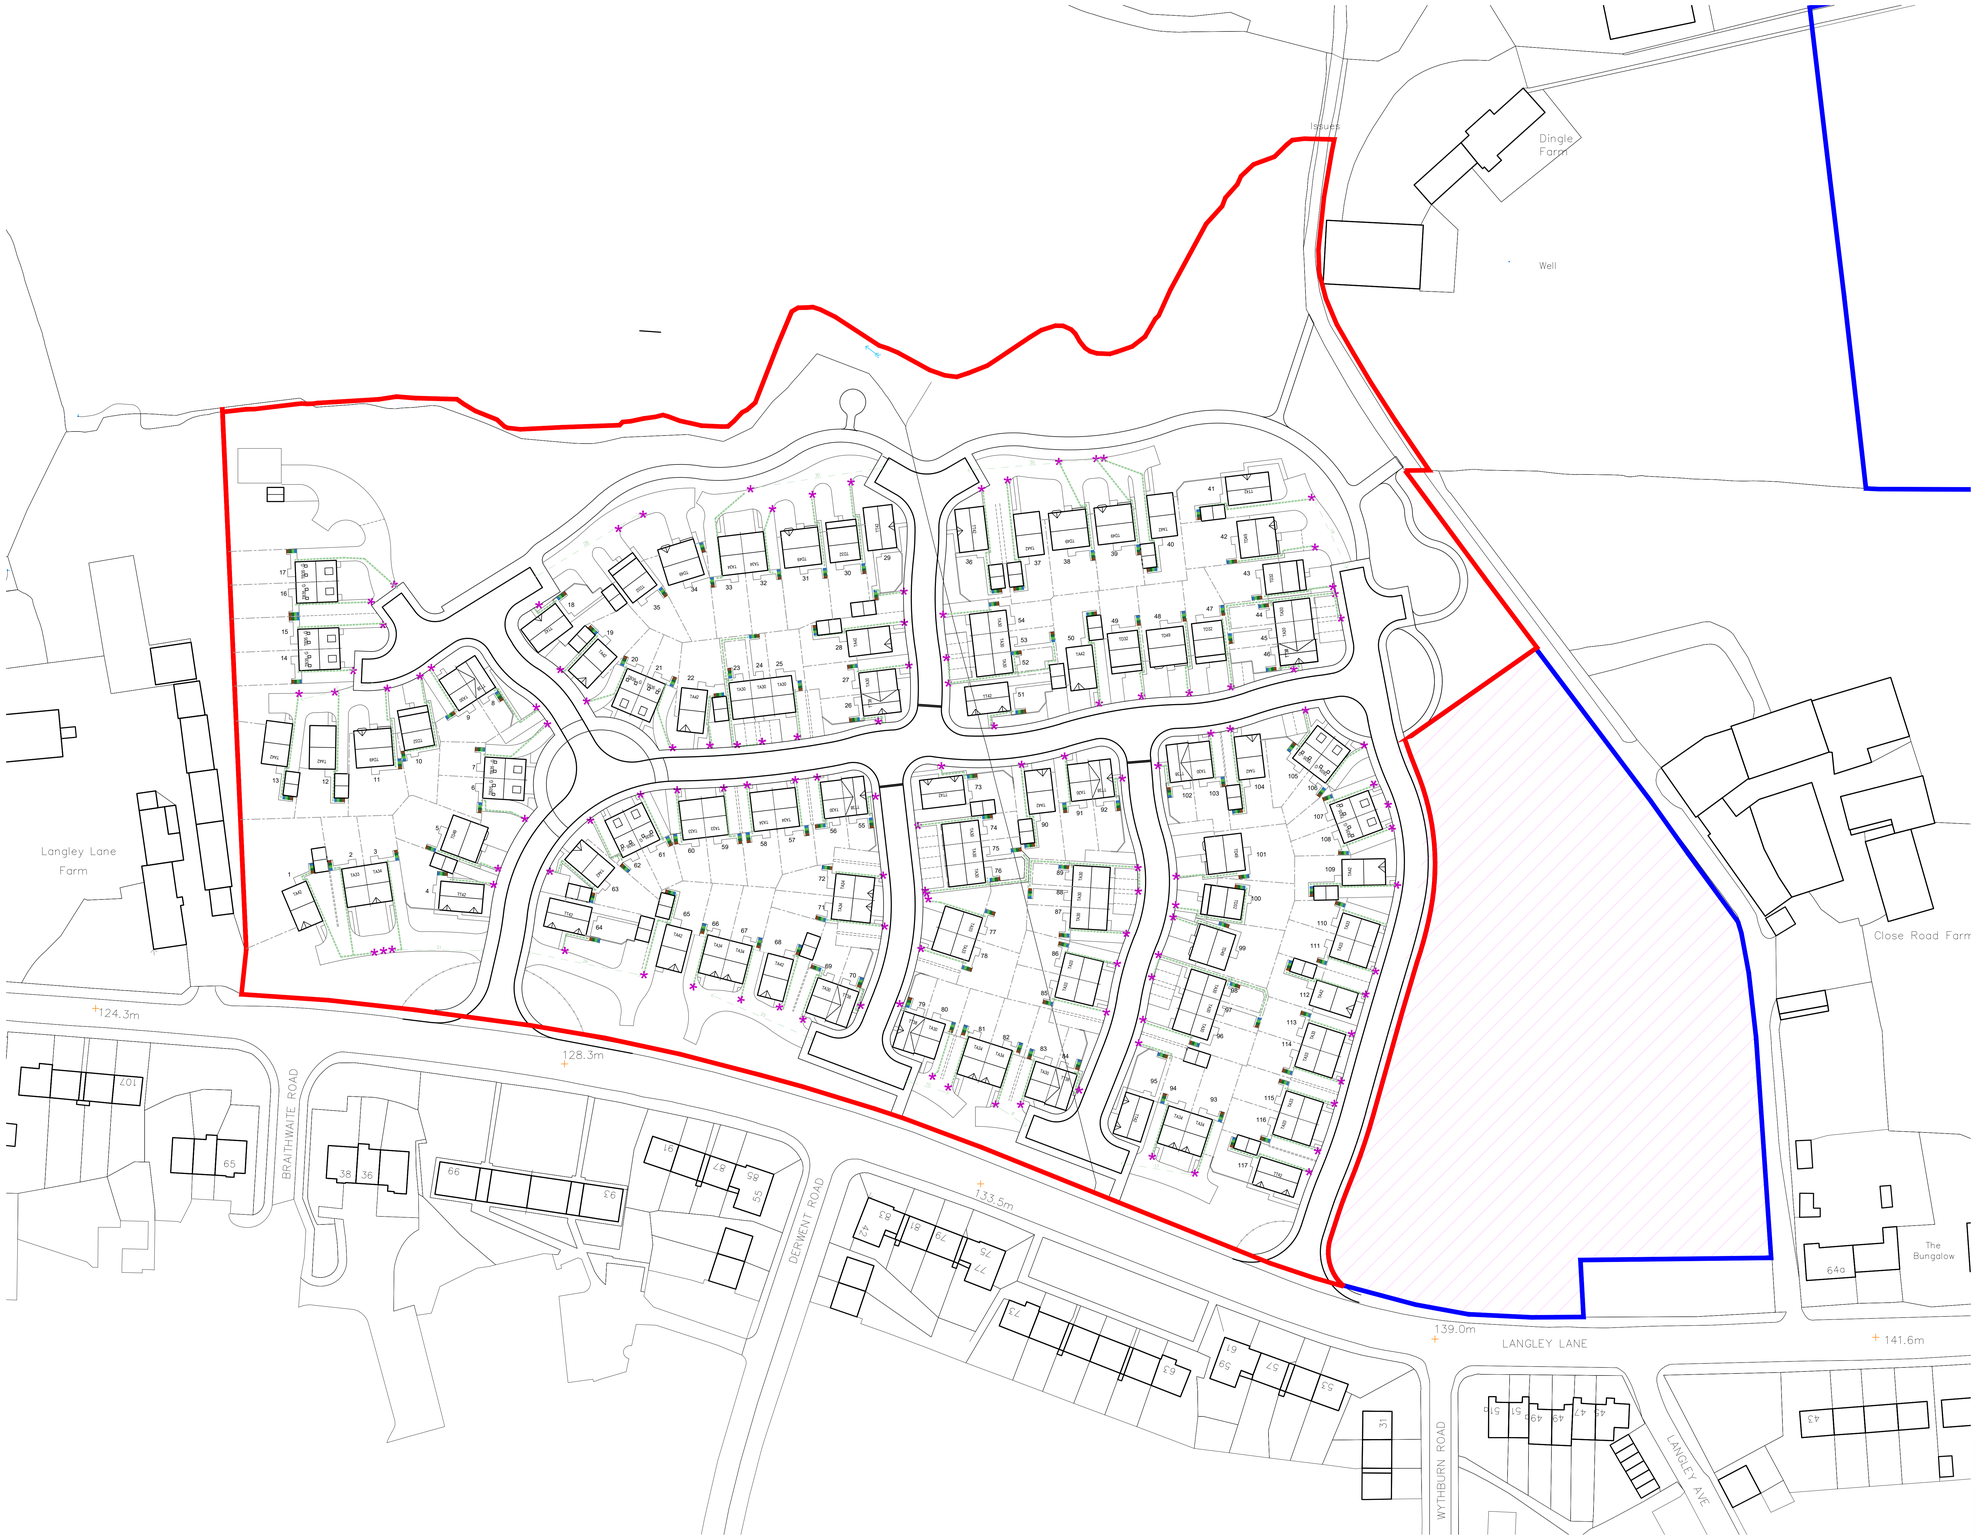

Key



- Denotes maximum distance from collection point to refuse vehicle
- Denotes route from storage area to collection point
- Denotes vehicle tracking for refuse collection vehicle specified below
- Denotes storage area for 4no 240 litre bins
- Denotes bin collection point

Refuse Collection Vehicle (as advised by RMBC):

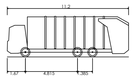

Phoenix 2 Duo (P2-15W with Elite 6x4 chassis) - including wing mirrors

Overall Length	11.200m
Overall Width	2.530m
Overall Body Height	3.751m
Min Body Ground Clearance	0.304m
Track Width	2.500m
Lock-to-lock time	4.00s
Curb to Curb Turning Radius	9.500m

REVISIONS

B - Amended to suit latest planning layout GTD 2018-10-15
A - Amends to suit layout rev G, GTD 2018-07-12

DRAWING NUMBER	SITE CODE	DATE	SCALE
20219-RS01	20219	Oct 2016	1:500 @ A0

TITLE
Refuse Strategy Layout

GTD

Taylor Wimpey

Taylor Wimpey Manchester
1 Lumsdale Road
Stretford
Manchester M32 0UT

Langley Lane
Middleton

REV B