


materials palette

ref	description
1	plain clay roof tiles
2	K rend on blockwork
3	fibre cement Cedral cladding planks
4	grey coloured aluminium double glazed doors / windows

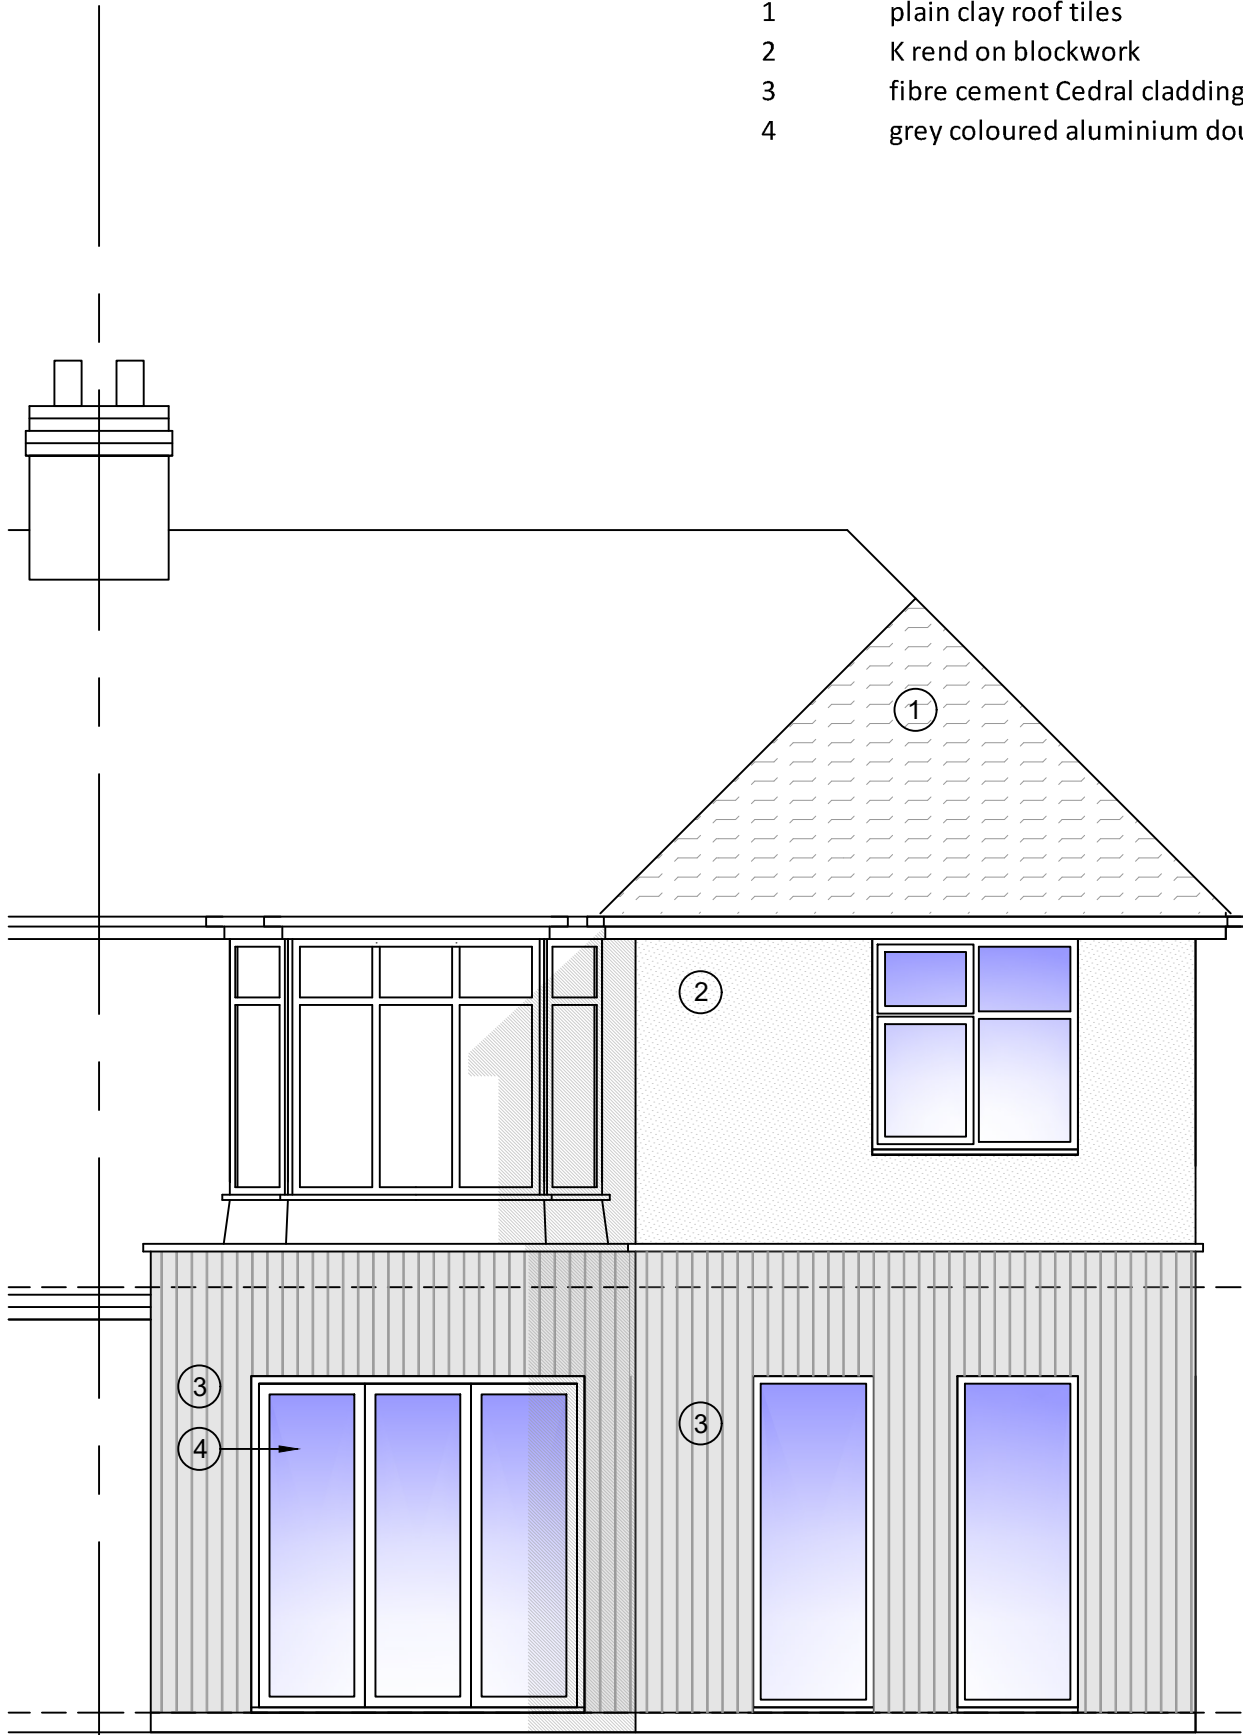

proposed
rear elevation