
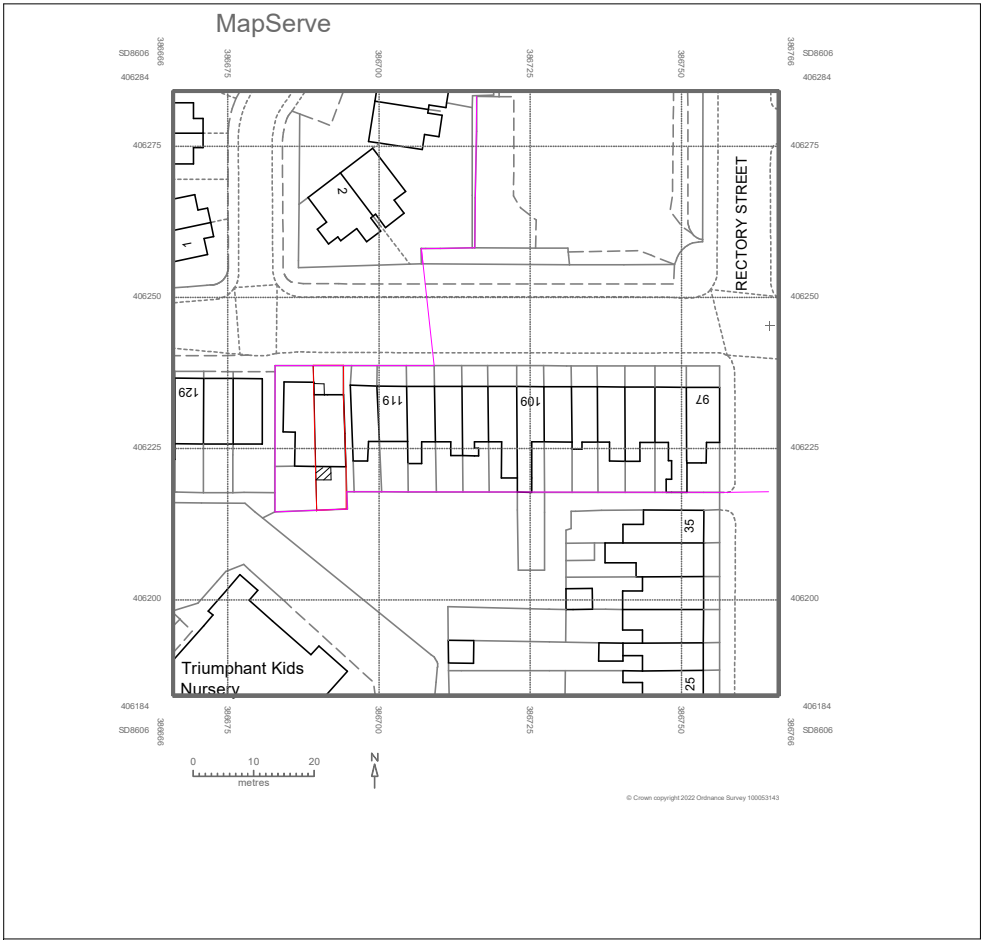


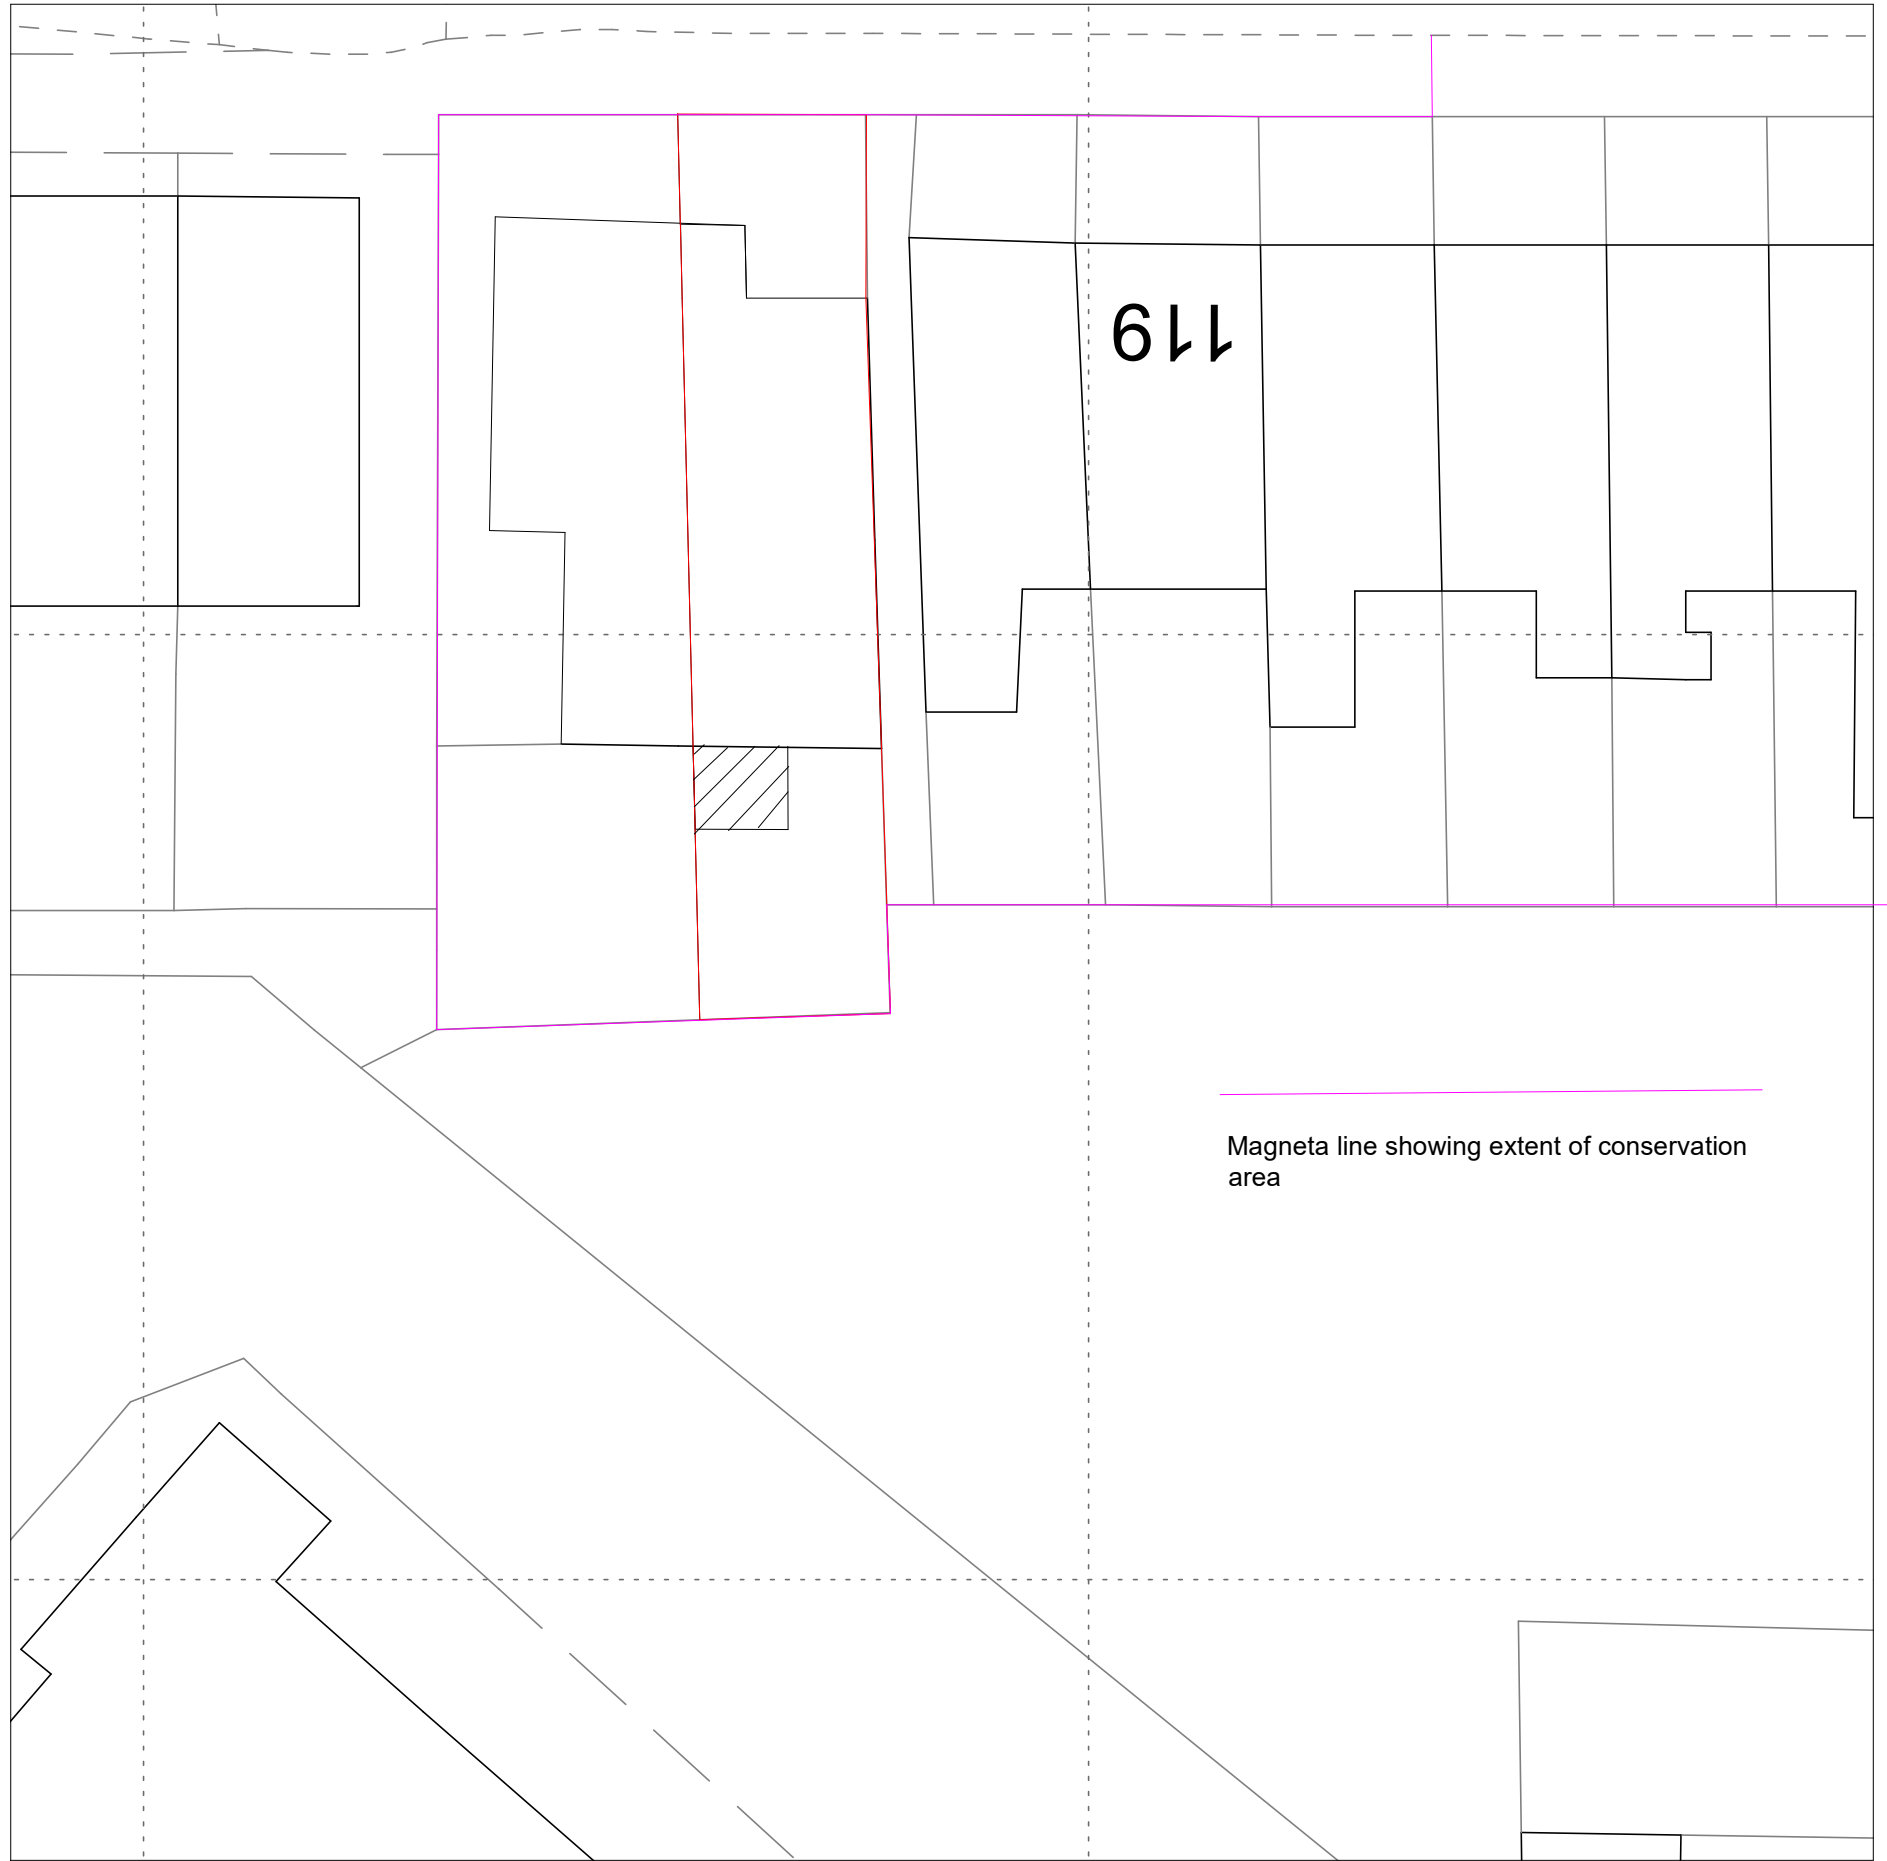

123a Durnford Street Middleton M24 5TS

Conservatory at rear of house in
Conservation Area
Drawing 2- Proposed Blockplans

Drawing Number 2223-02
Loganbuilding@outlook.com

07904 649901
Scale 1:1250 and 1:200 @A3