

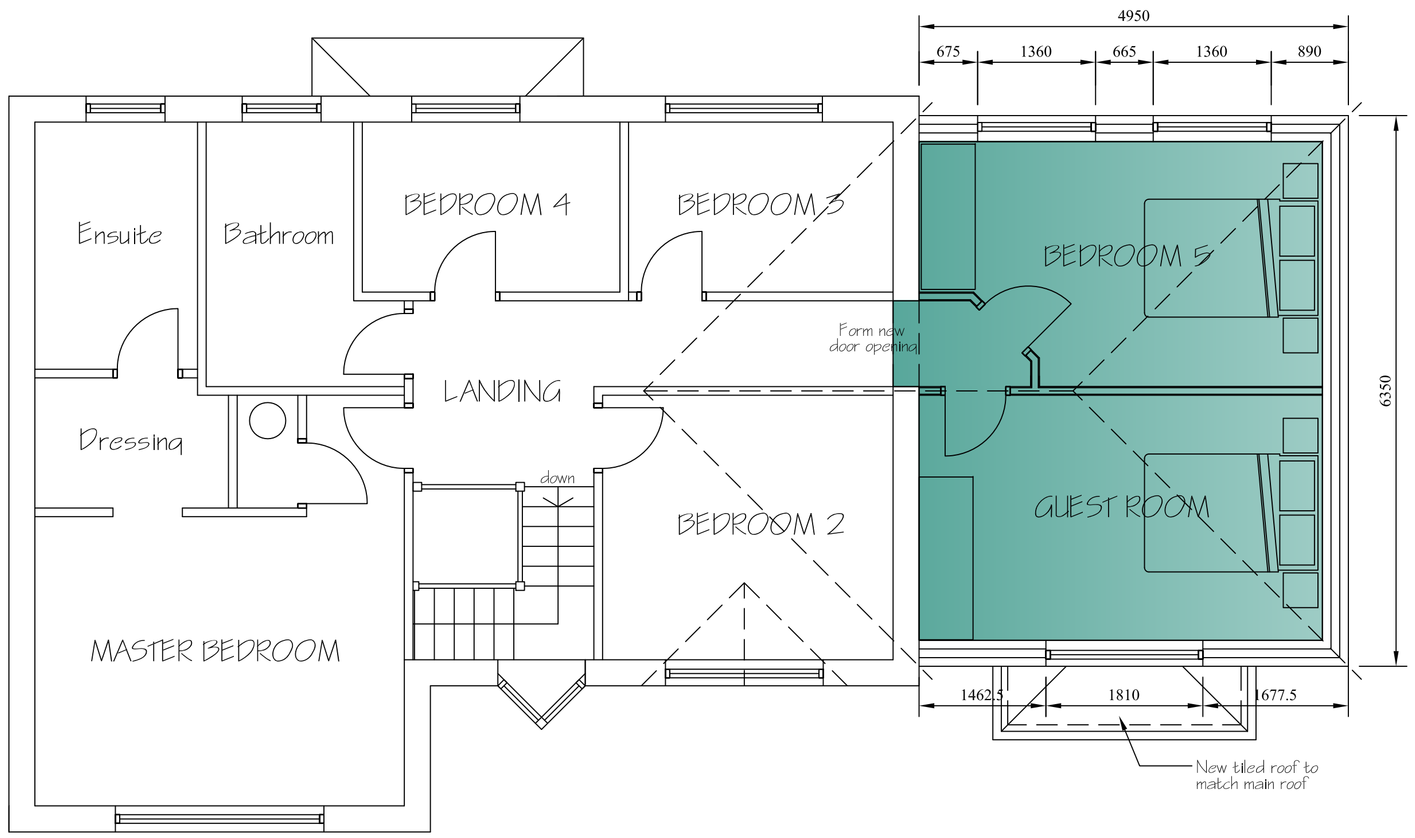


FIRST FLOOR PLAN - PROPOSED

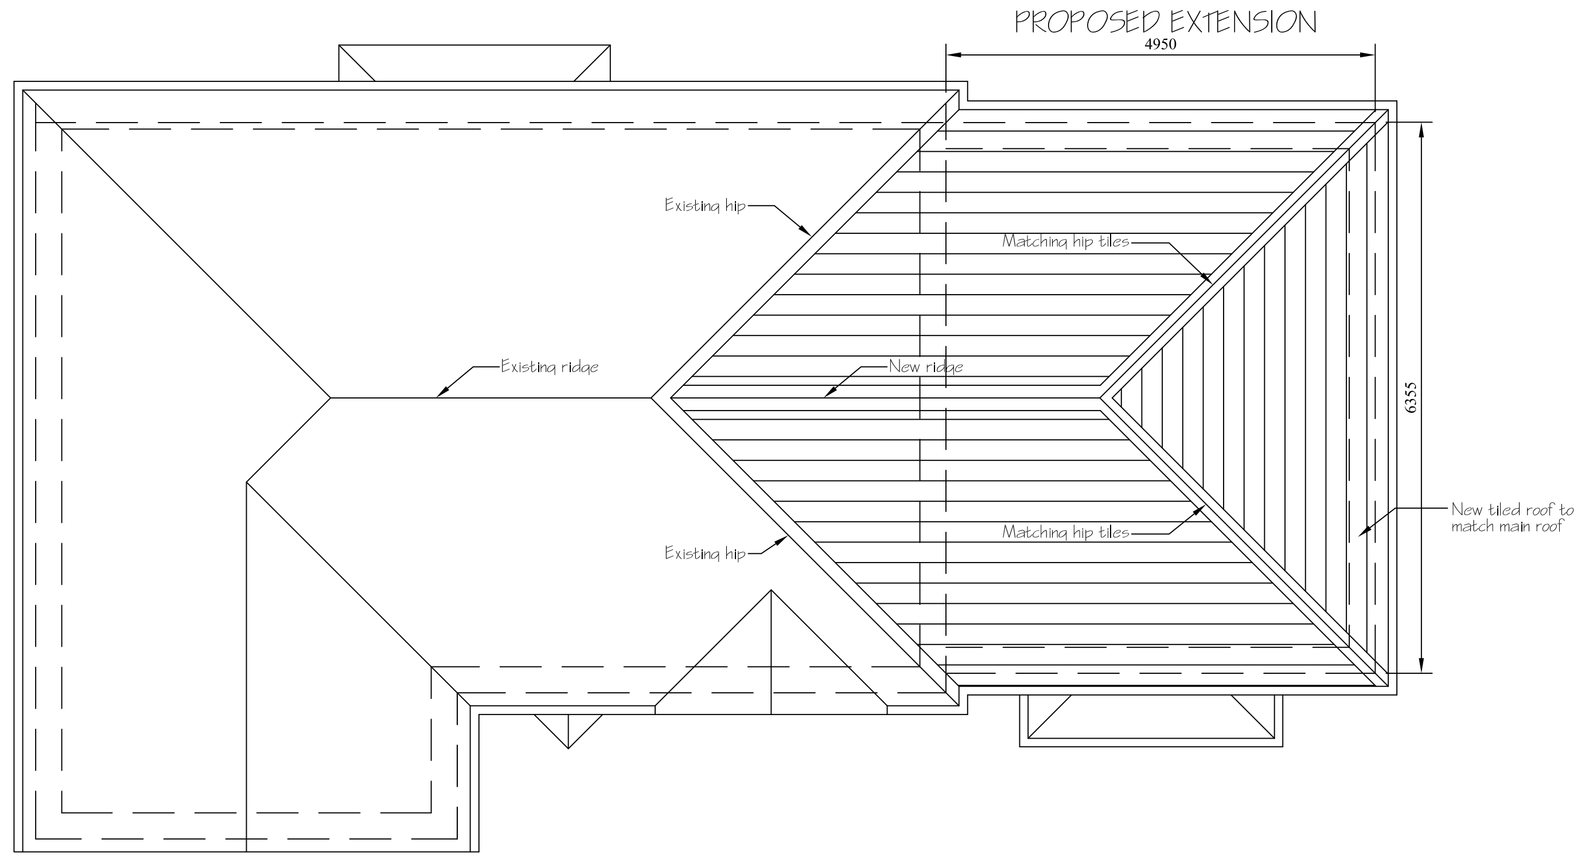

ROOF PLAN - PROPOSED

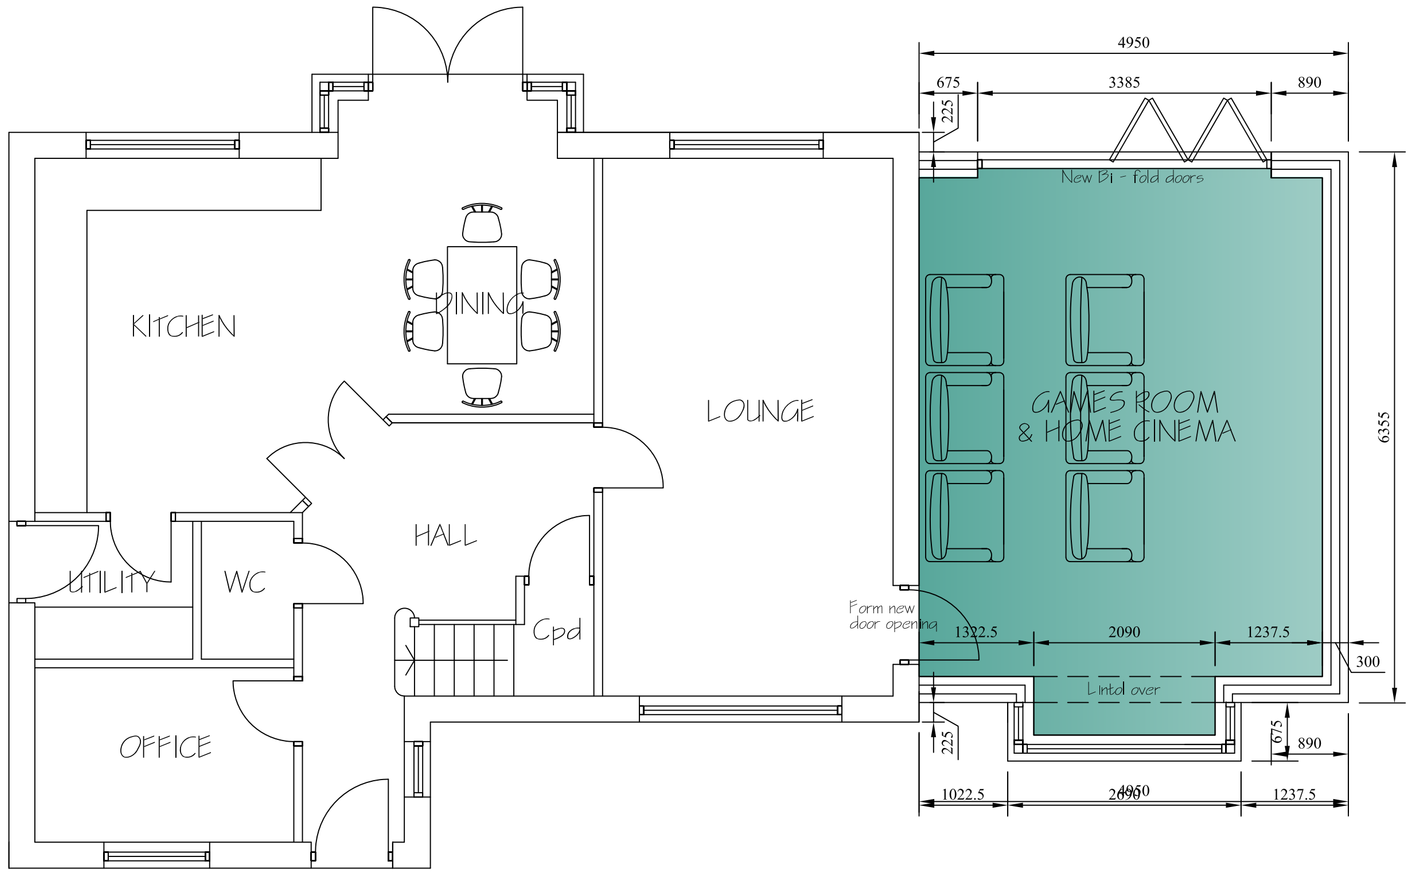

GROUND FLOOR PLAN - PROPOSED

Rev B - Roof revised to Planners comments.

Om 1 2 3 4 5

FOR PLANNING PURPOSES

CLIENT	PROJECT TITLE
Mr David Butler, 45, Apple Tree Way, Rochdale OL16 4SW	Proposed extension to side of 45, Apple Tree Way, Rochdale OL16 4SW
	Proposed Plans

Scale	Date	Job Ref	Drg Ref No	Revision	Drawing Status
1:50 @A1	JAN 2021		GA 02	B	PLANNING