
PLANNING ISSUE

Do Not Scale from this drawing without the express permission of the Architect

This drawing has been produced for the client for this specific project and is not intended for use by any other person or for any other purpose.

© This work is copyright protected, remains the property of the author and may not be reproduced without the express consent of HM Architecture (NW) LLP.

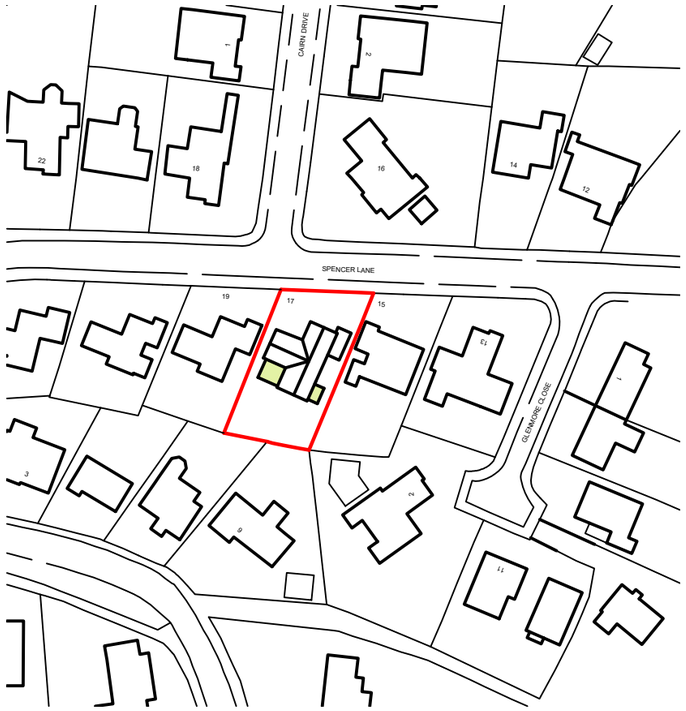


LOCATION PLAN

Scale 1:1250

1:200

4m 0 4m 8m 12m 16m 20m

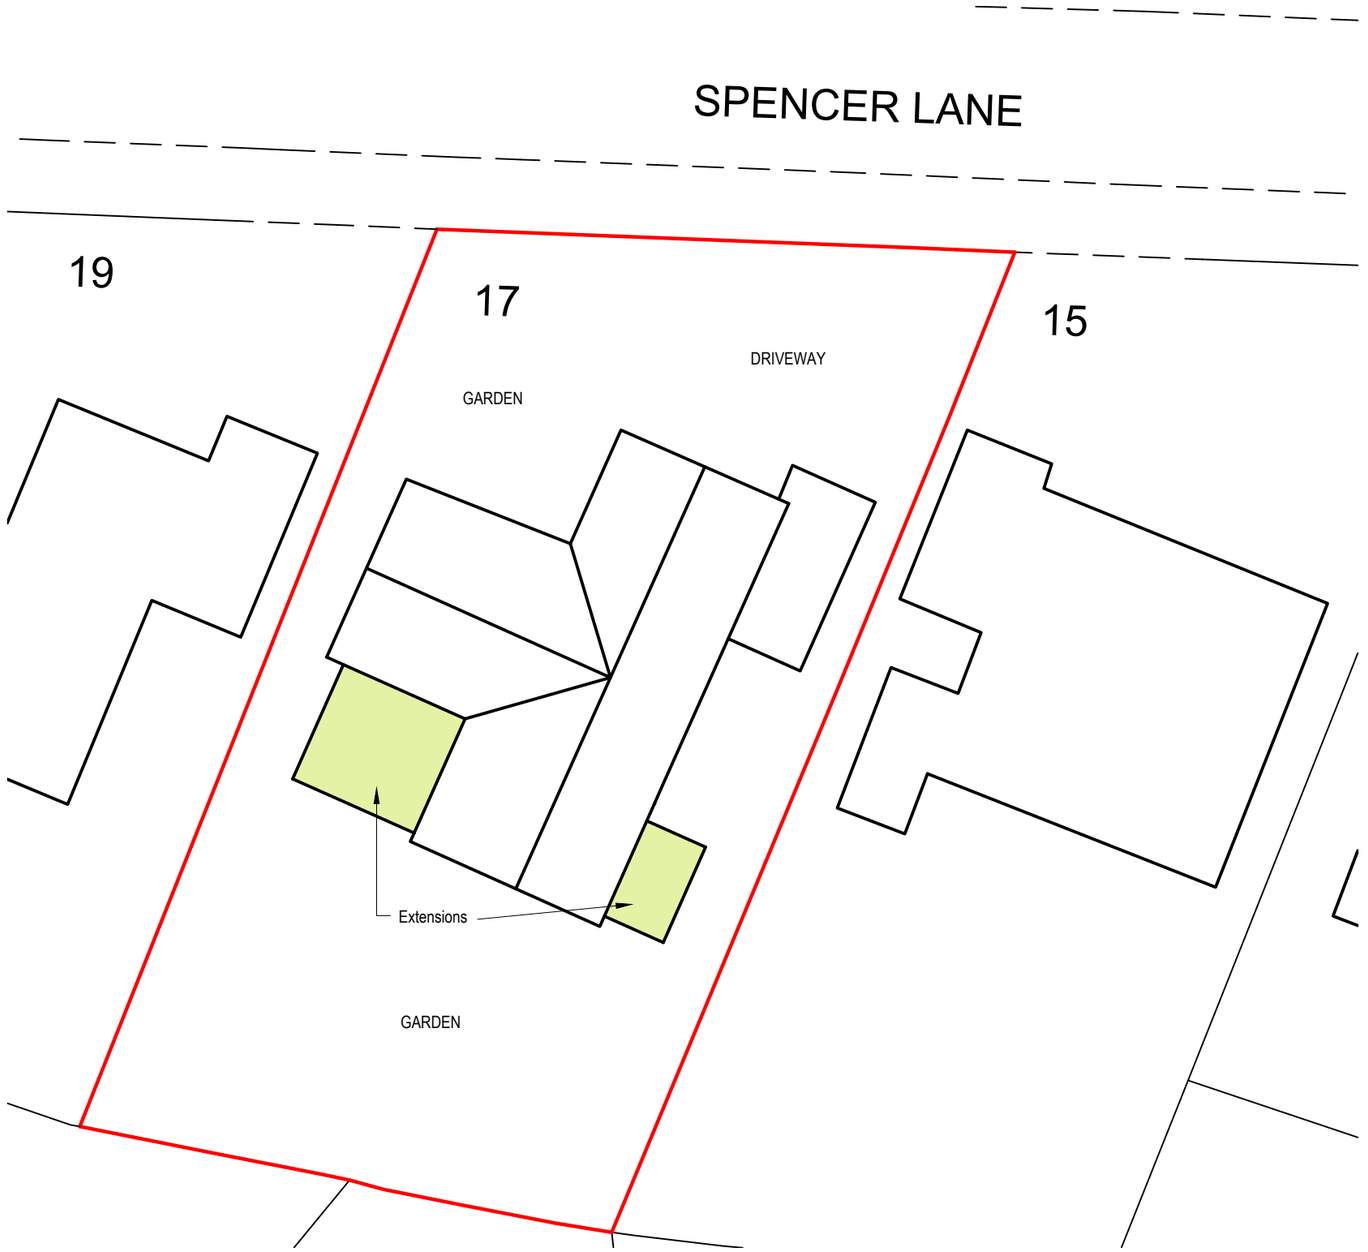

BLOCK PLAN

Scale 1:200

Rev	Description	Date	By
A	Block Plan Scale Amended	23.05.22	MPD

HM ARCHITECTURE (NW) LLP
AYNAM COTE, 2 BRIDGE STREET,
KENDAL, CUMBRIA LA9 7DD

T. 01539 720480
E. info@hm-architecture.com
W. www.hm-architecture.com

Client	Project	Drawing No.	Revision
Mr & Mrs Matterson 17 Spencer Lane Rochdale Lancashire	Extension & Alterations Drawing Title Location & Block Plan	5624 (PL) 03	A
		Scale: 1:1250 / 200 @ A3	Drawn By: KD
			Date: May '22