


First Floor Plan

Proposed Floor Plan

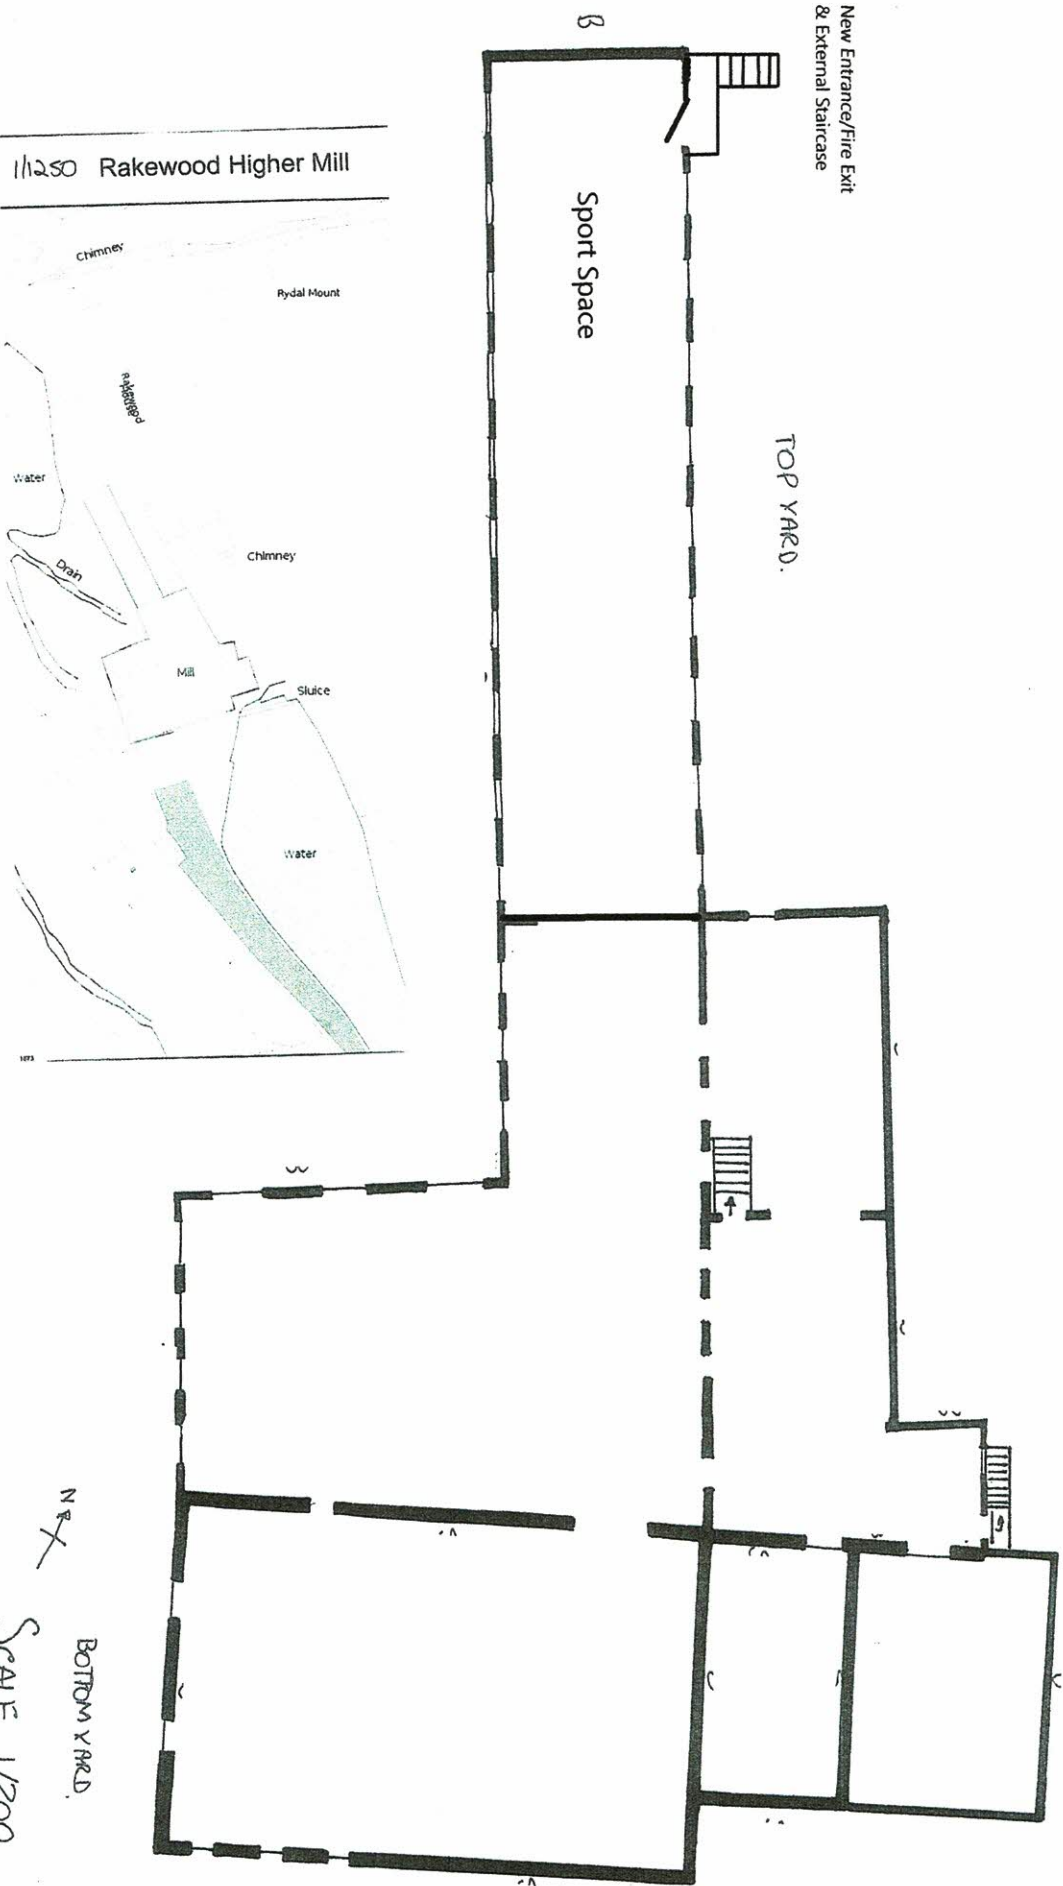

1/12/50 Rakewood Higher Mill

N

SCALE 1/200.