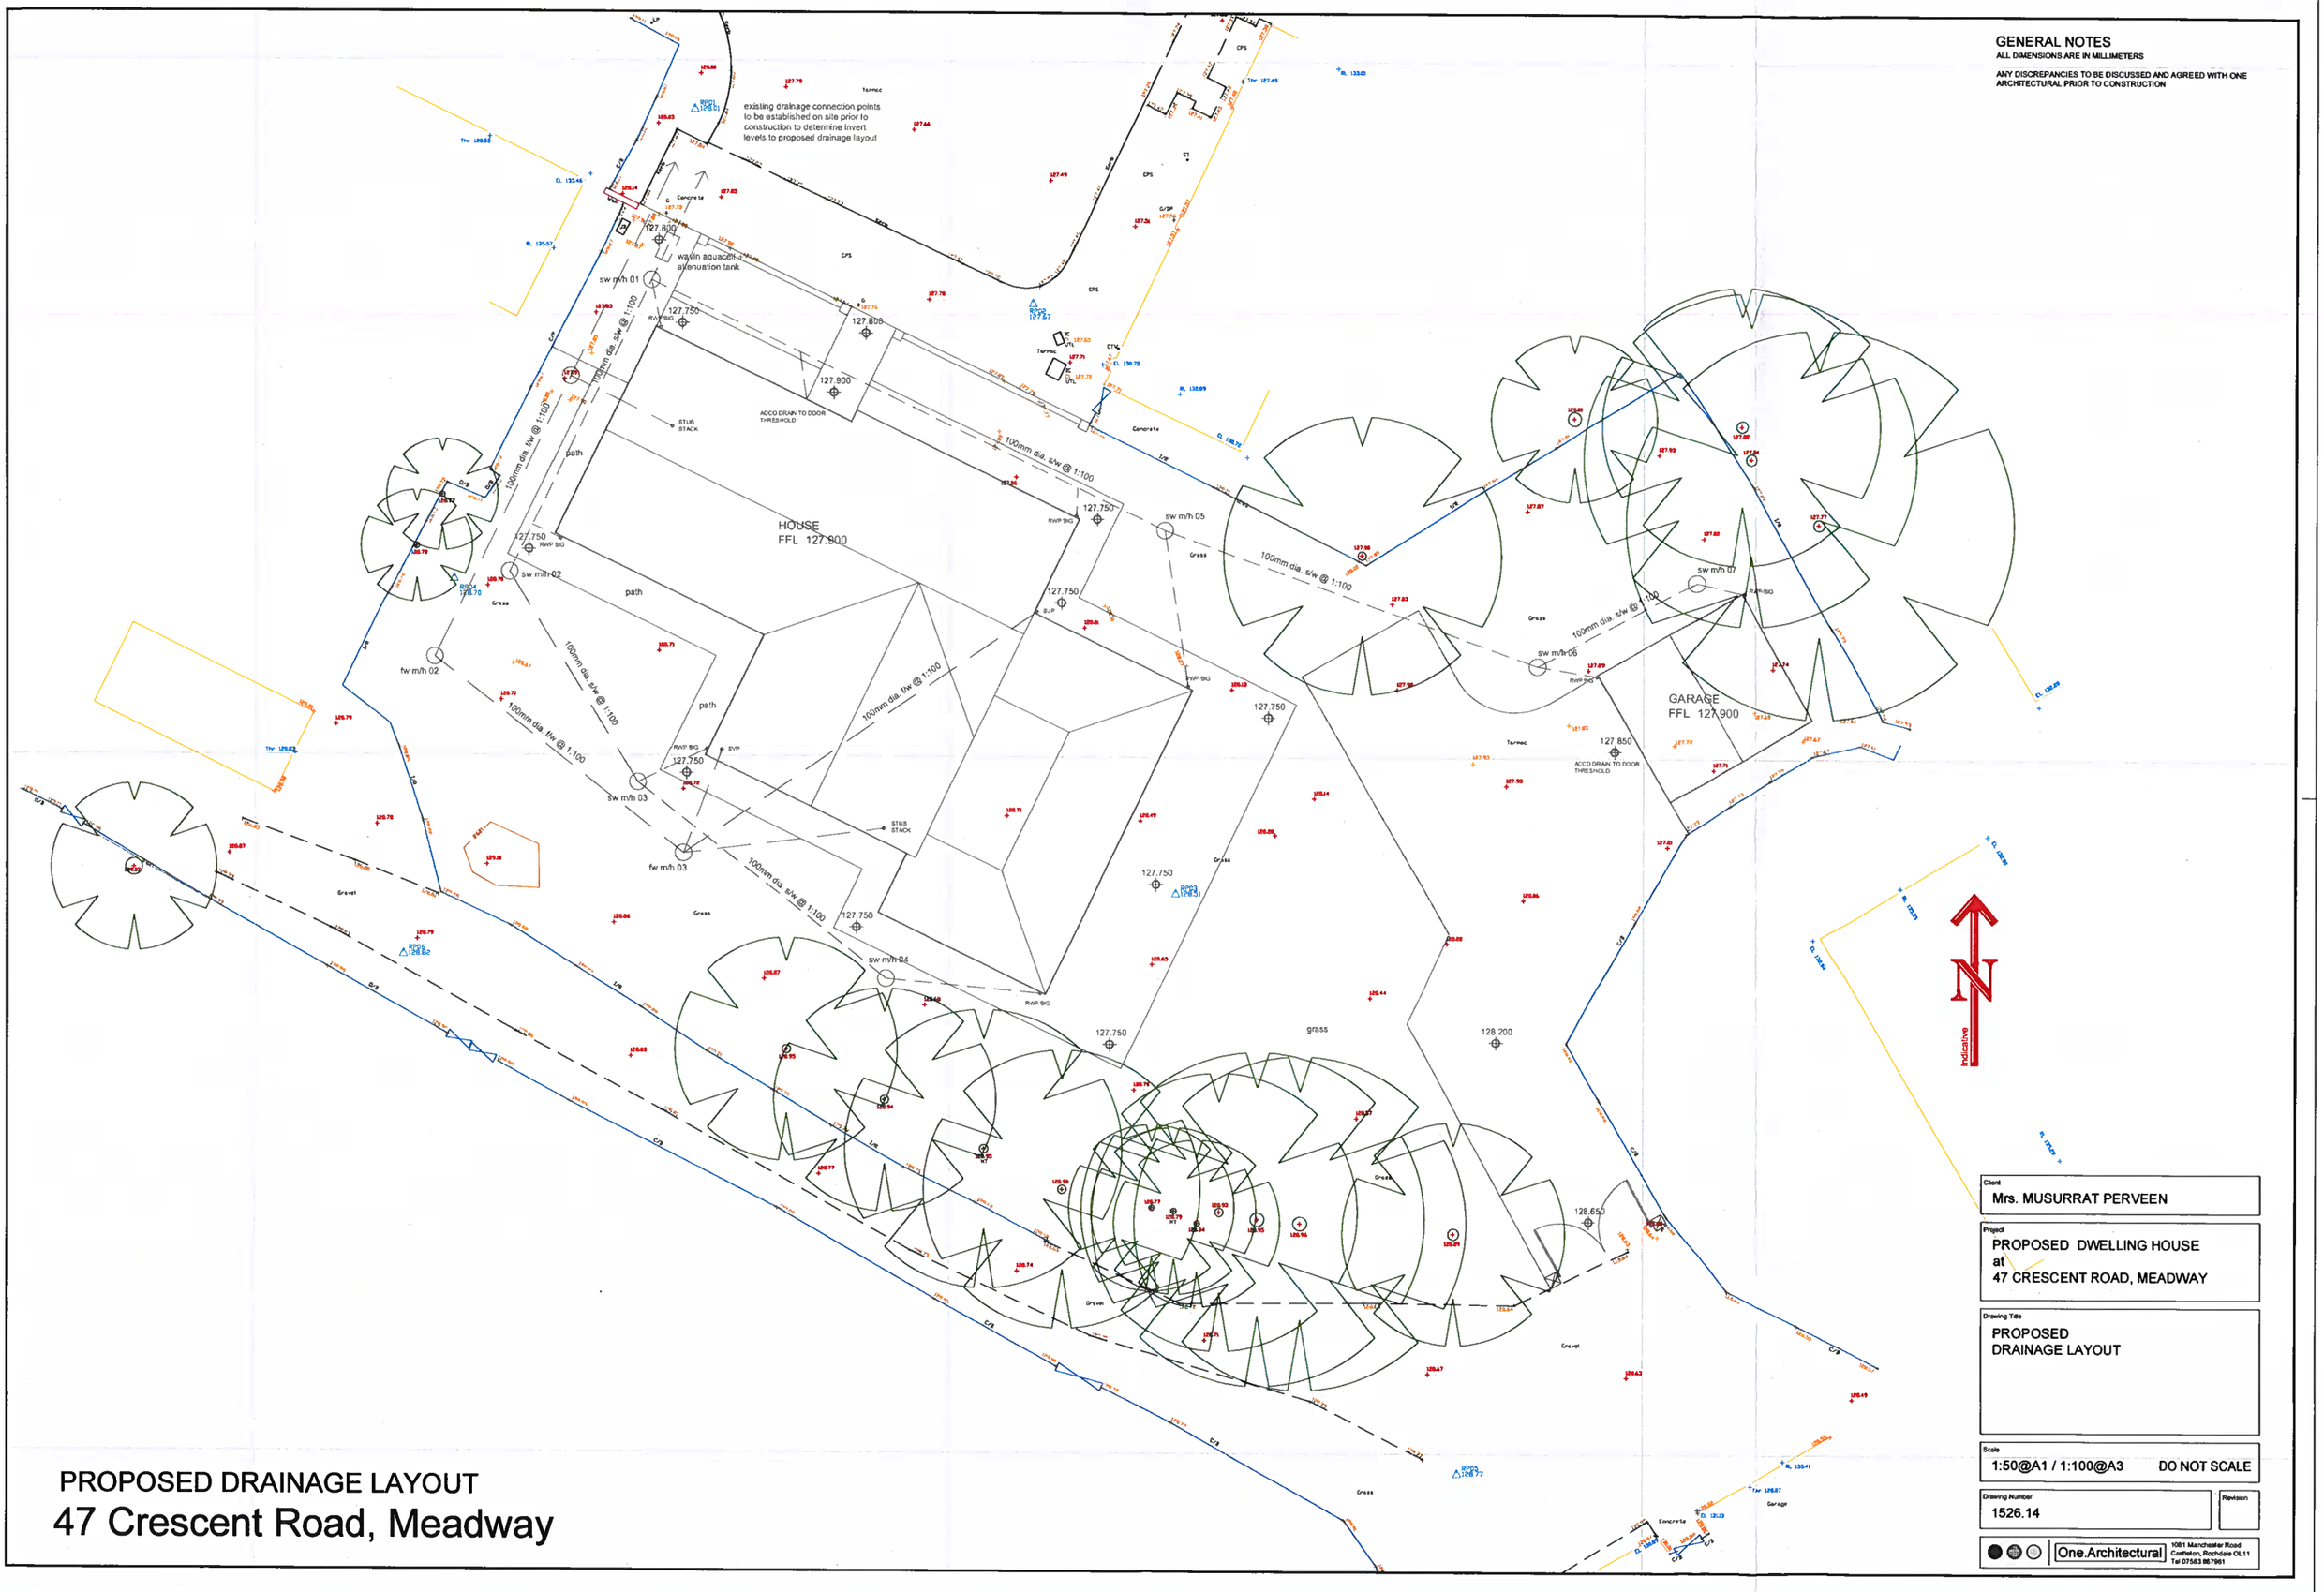


## GENERAL NOTES

ALL DIMENSIONS ARE IN MILLIMETERS

ANY DISCREPANCIES TO BE DISCUSSED AND AGREED WITH ONE ARCHITECTURAL PRIOR TO CONSTRUCTION

Client
Mrs. MUSURRAT PERVEEN

Project
PROPOSED DWELLING HOUSE
at
47 CRESCENT ROAD, MEADWAY

Drawing Title
PROPOSED
DRAINAGE LAYOUT

Scale
1:50@A1 / 1:100@A3 DO NOT SCALE

Drawing Number
1526.14

Revision

One.Architectural
1081 Manchester Road
Castleton, Rochdale OL11
Tel 07583 867961

# PROPOSED DRAINAGE LAYOUT
# 47 Crescent Road, Meadway