


KEY

Existing walls to be demolished


Indicative beams (subject to S.E. design, position & specification)

Existing walls


Proposed walls

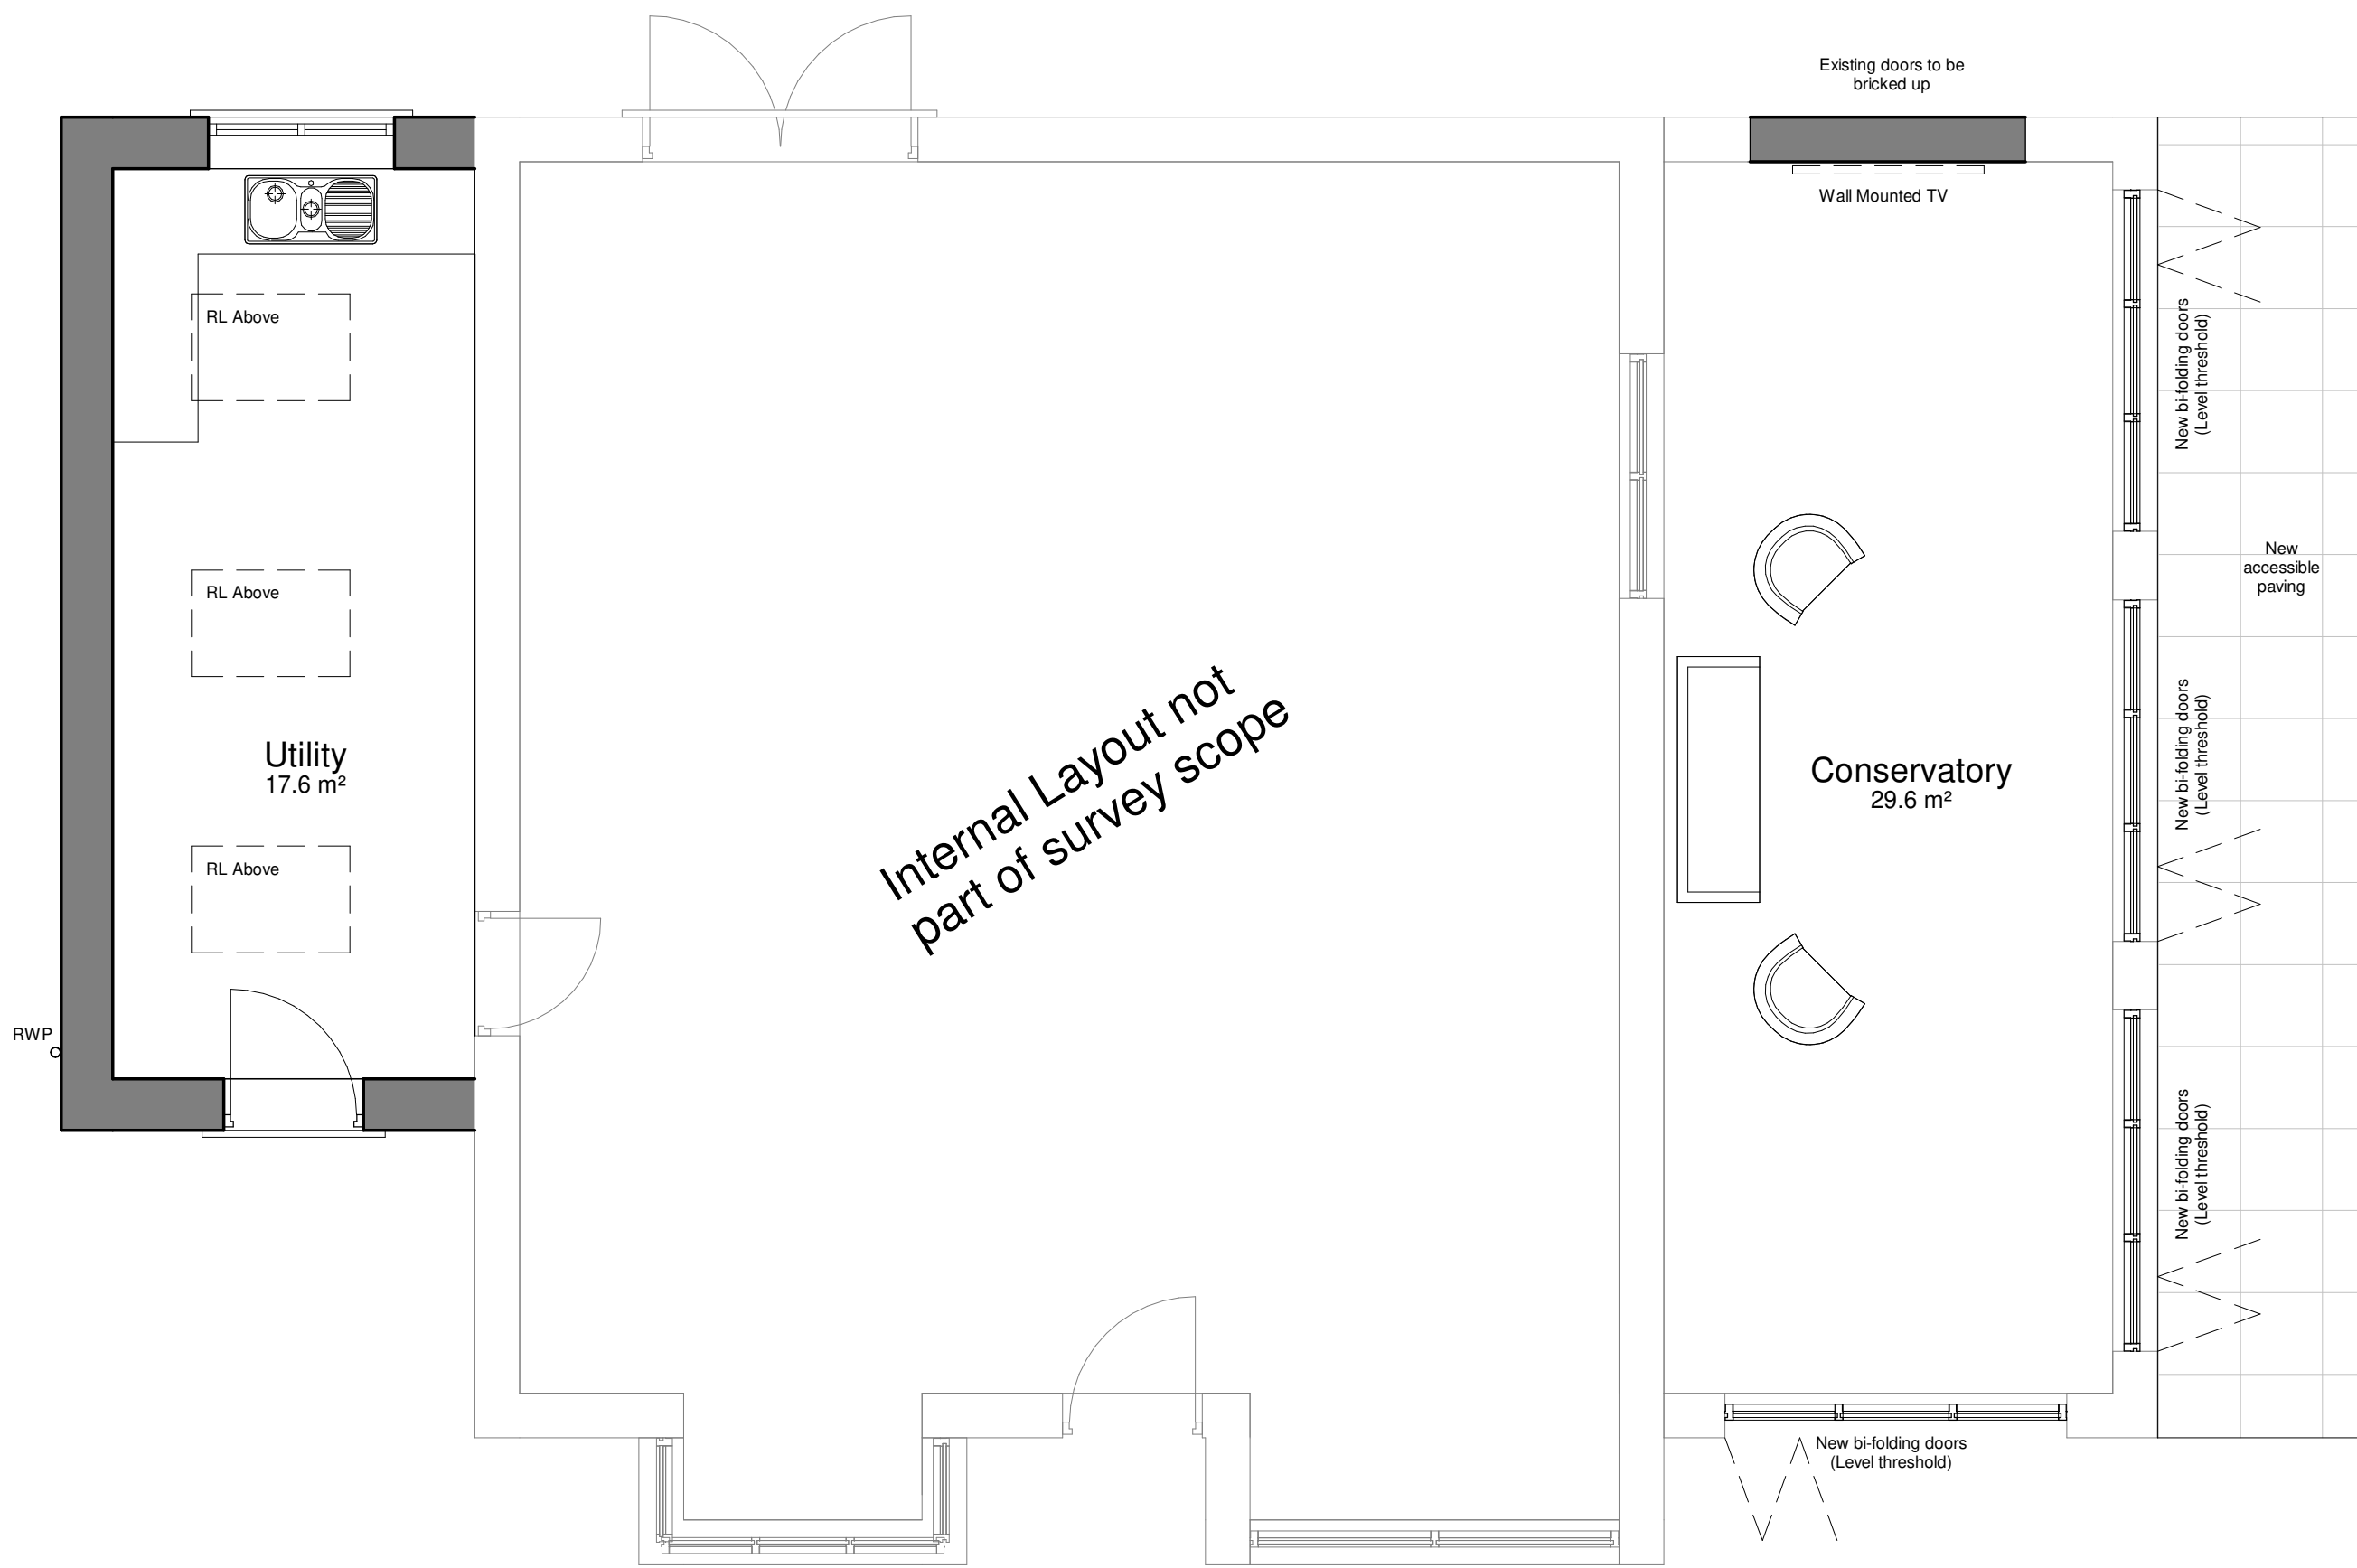

1 | Pro Level 0
1 : 50

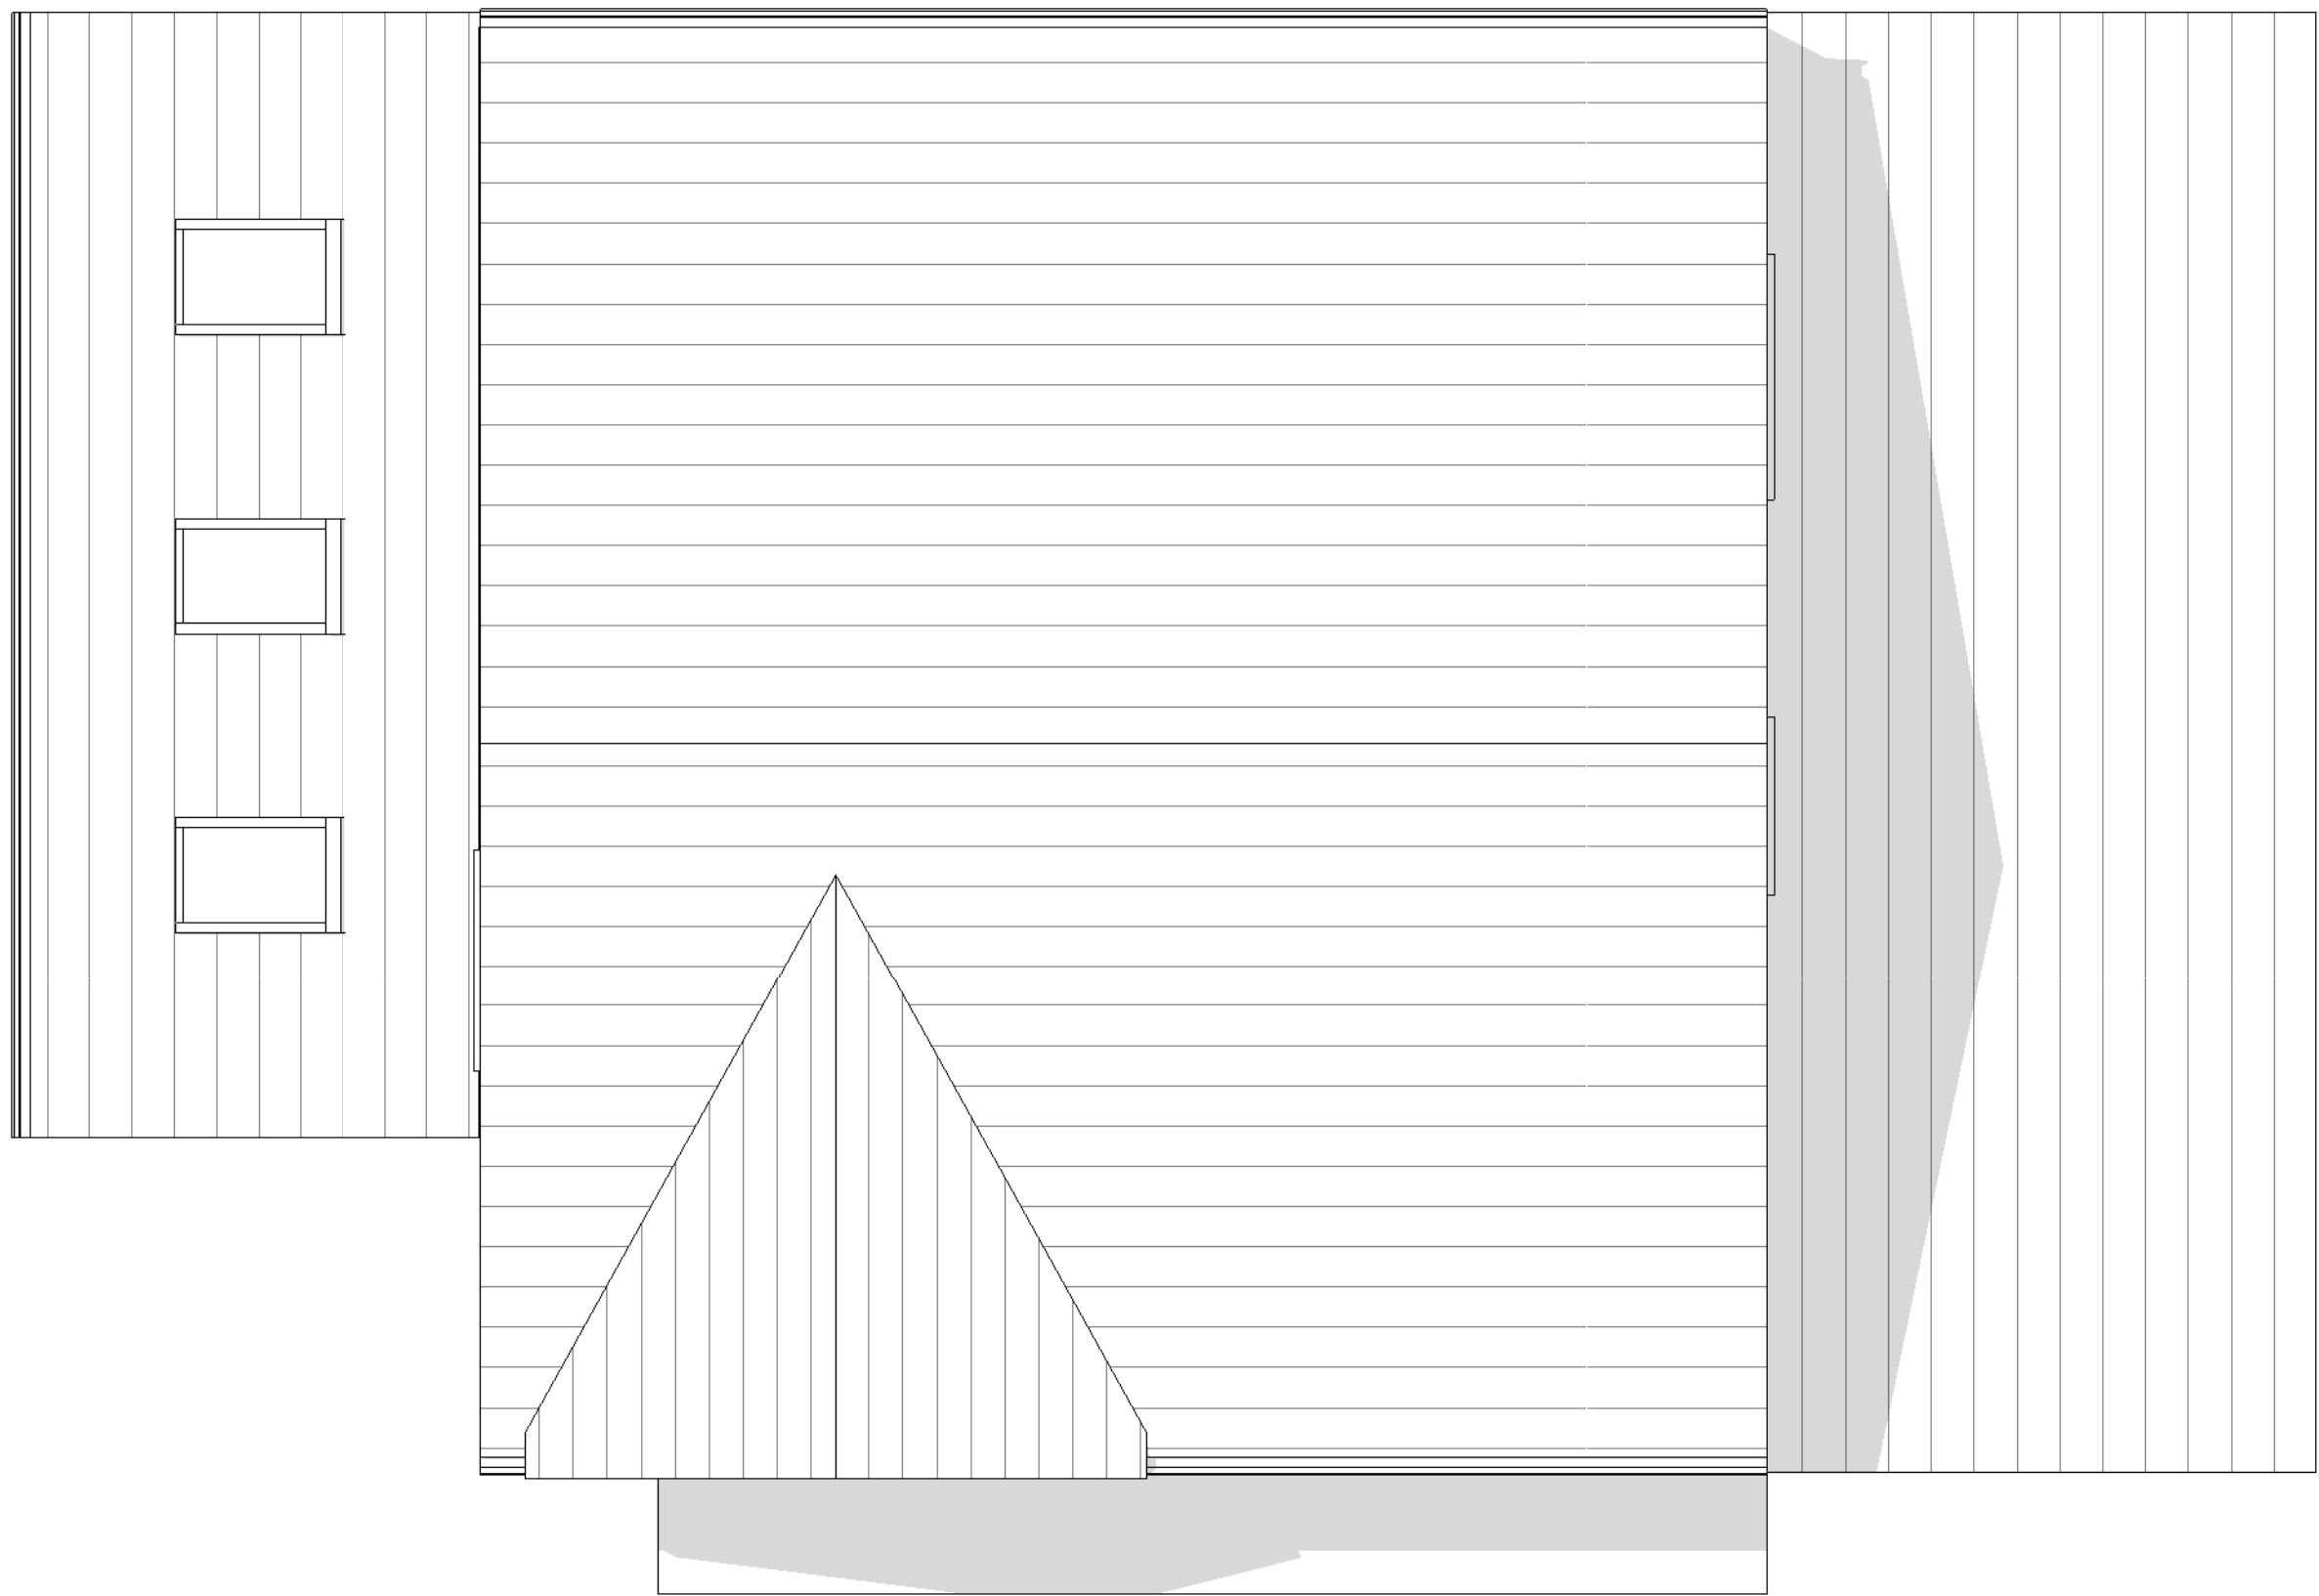

2 | Pro Roof Plan
1 : 50

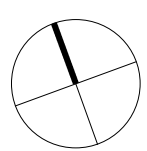

0m 1m 2m 3m 4m

CDM REGULATIONS 2015. All current drawings and specifications for the project must be read in conjunction with the Designer's Hazard and Environment Assessment Record. All intellectual property rights reserved.

Designed with reference to the surveys, information and reports listed: Ordnance Survey Promap, Licence number 100022432

James Kelly Architects Ltd t/a Solid Void – 16 Woolfenden Way, Wardle, OL12 9SS
Tel: 07949448088 – Email: solidvoid@outlook.com – Web: www.solidvoid.co.uk -
Company No. 08545034

Rev	Date	Description
-	14.08.24	First Issue
A	02.09.24	Second Issue

Dwn	Ckd	Drawn	Author
		Checked	Checker
		Date	AUG 2024
		Scale @ A1	1 : 50

7 Holme Terrace, L'boro,
Rochdale, OL15 9QR (2367)
Proposed Plans

HTL-SVA-ZZ-ZZ-DR-A-2006
REV A
PLANNING

SOLIDVOID