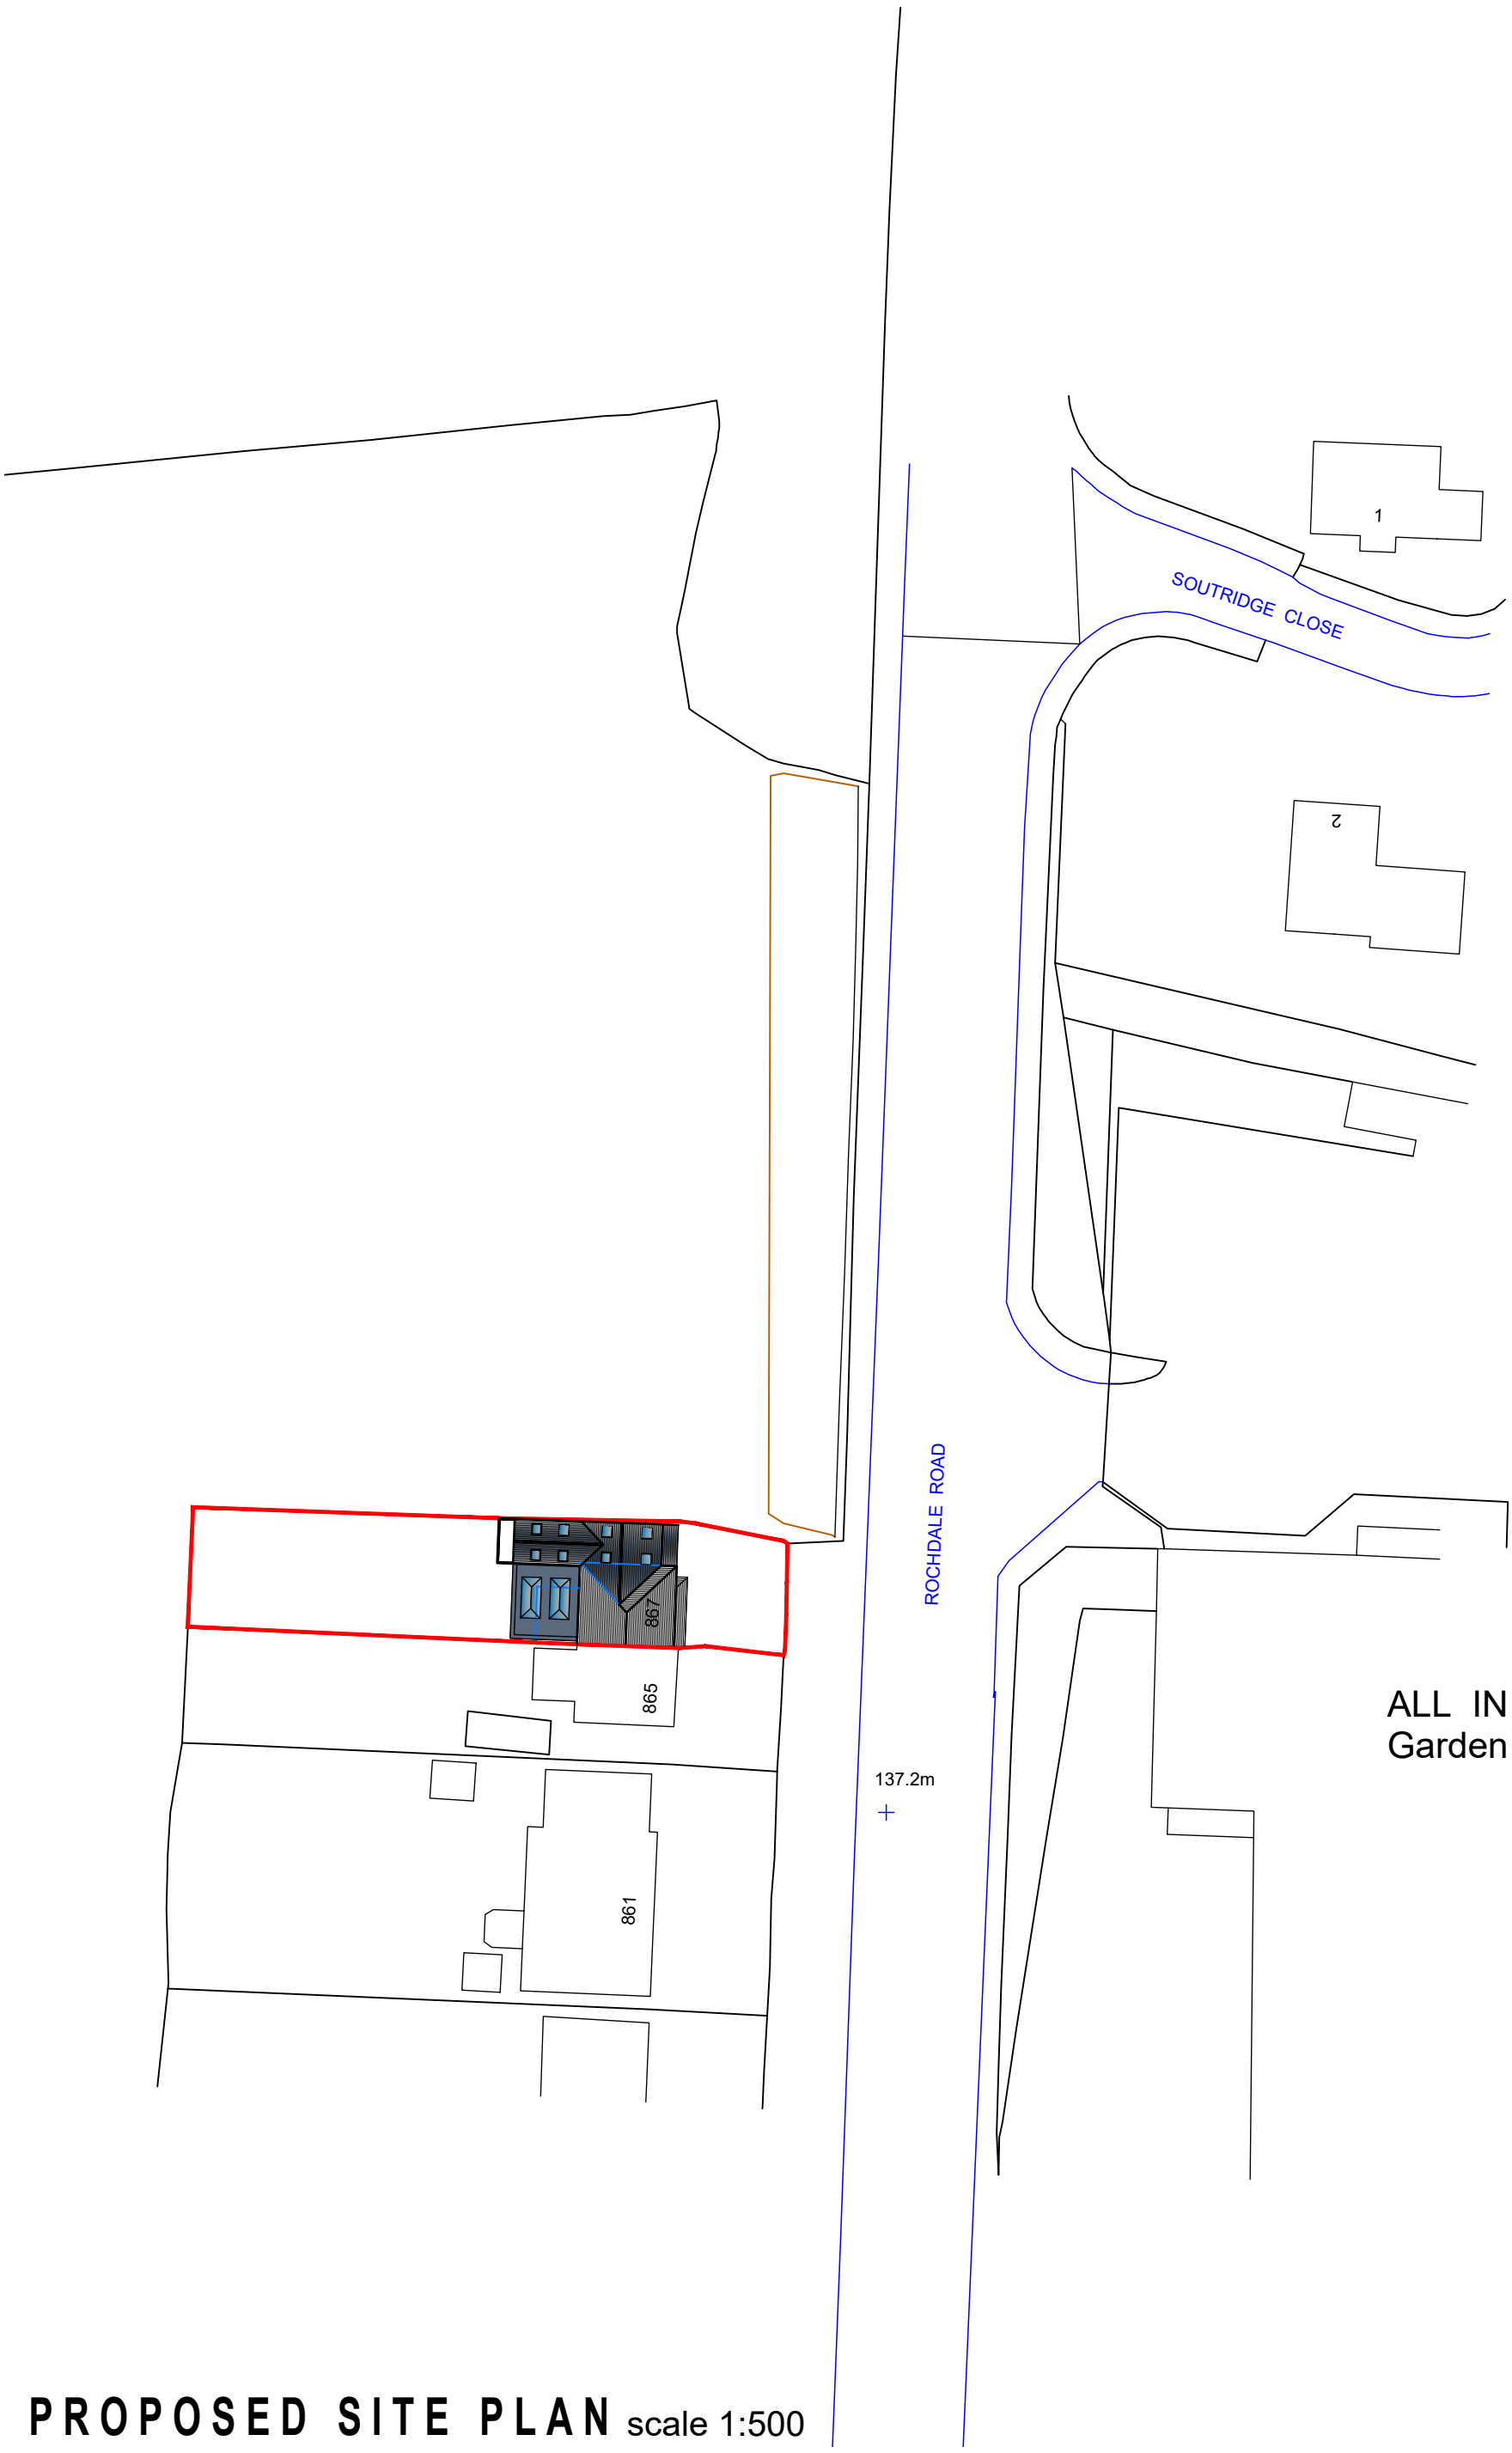


PROPOSED SITE PLAN scale 1:500

ALL IN ONE
Garden Centre

TDM
ARCHITECTURAL LTD
Mob : 07805560652
e-mail: tdmdesign@live.co.uk

Client: DAWN GARRITY	
Address: 867 ROCHDALE ROAD, CASTLETON, ROCHDALE	
Project: FIRST FLOOR SIDE & REAR AND SINGLE STOREY REAR EXTENSION	
Dwg Tile: ***PLANNING***: PROPOSED SITE PLAN	
Date: AUGUST 2020	Scale: @A3 1 : 500
Job No: 08.20.430	Dwg No: PL04
Drawn: D.L	Checked: D.L