

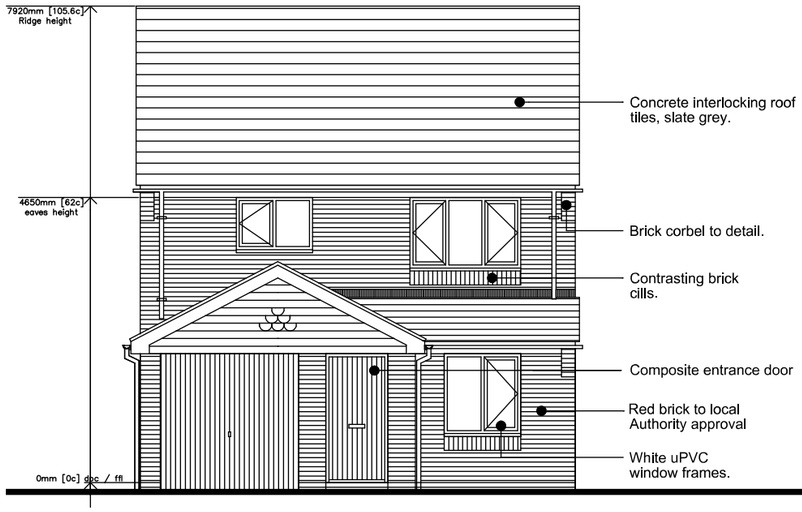



Front Elevation

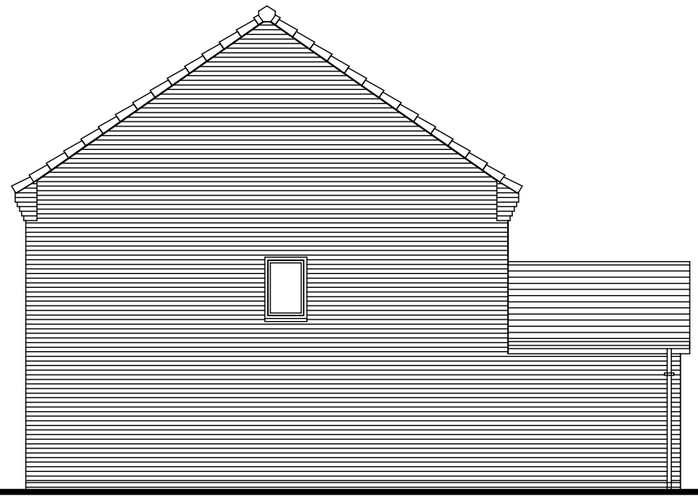


Side Elevation

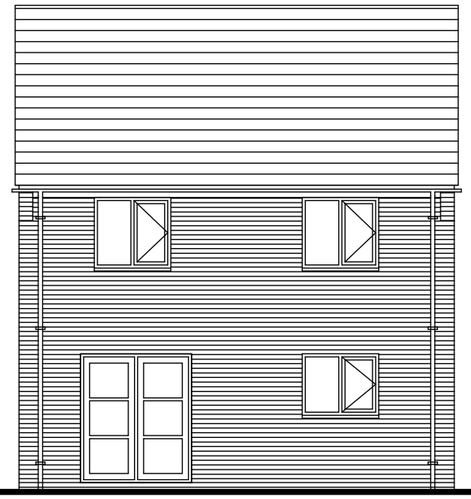


Rear Elevation

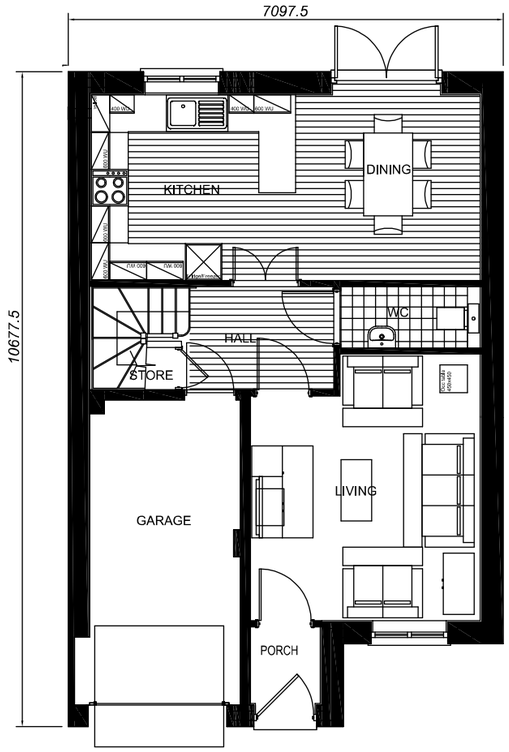


Ground Floor Plan

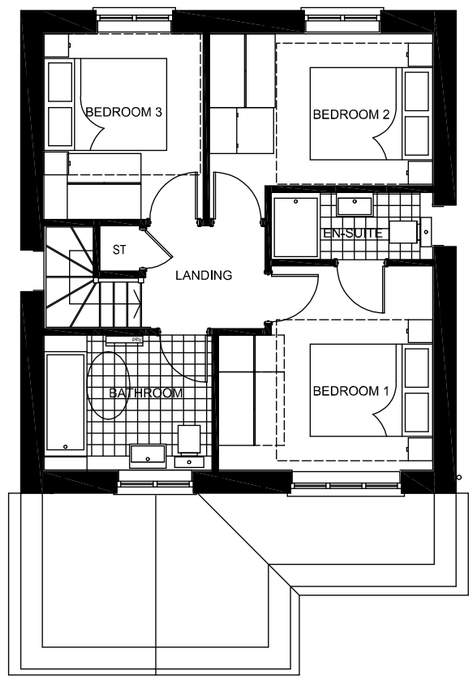

First Floor Plan

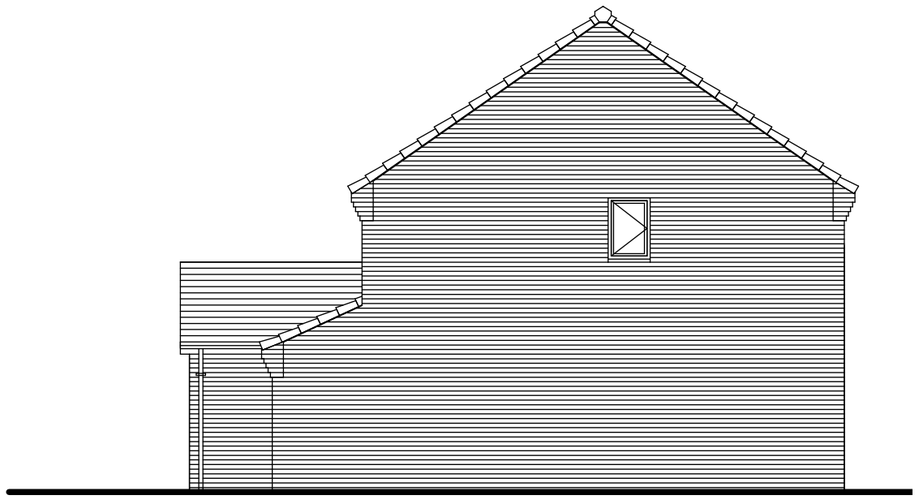

Side Elevation

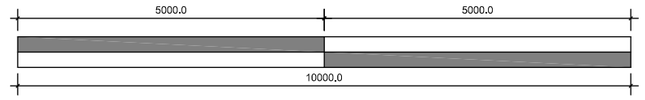

scale 1:100

Revision	Date	Details
Rev A	21-12-2020	Scheme revised to single dwelling following comments from LPA.

Only Planning Officers may scale from this drawing.
All dimensions must be checked and verified before preparing production drawings or commencing works.
This drawing and its design is copyright and may not be reproduced in any form whatsoever without prior express written consent.

clear Architectural Services
Mark Herring, Clear Architectural Services, 50 Rectory Street, Middleton, Manchester. M24 5TY.
T. 0161 653 7128 M. 07968 748606 E. mark@clear-architecture.co.uk W. www.clear-architecture.co.uk

Date September 2020. Drawn MLH.

Scale 1:100 and 1:500 at A3. Checked MLH.

Client Tolu Abudiore.

Job title Proposed Dwelling at 3 Lowther Crescent, Middleton, Manchester M24 4ES.

Drawing title Proposed Layout. PLANNING.

Drawing No. CM245 PL 03a.