



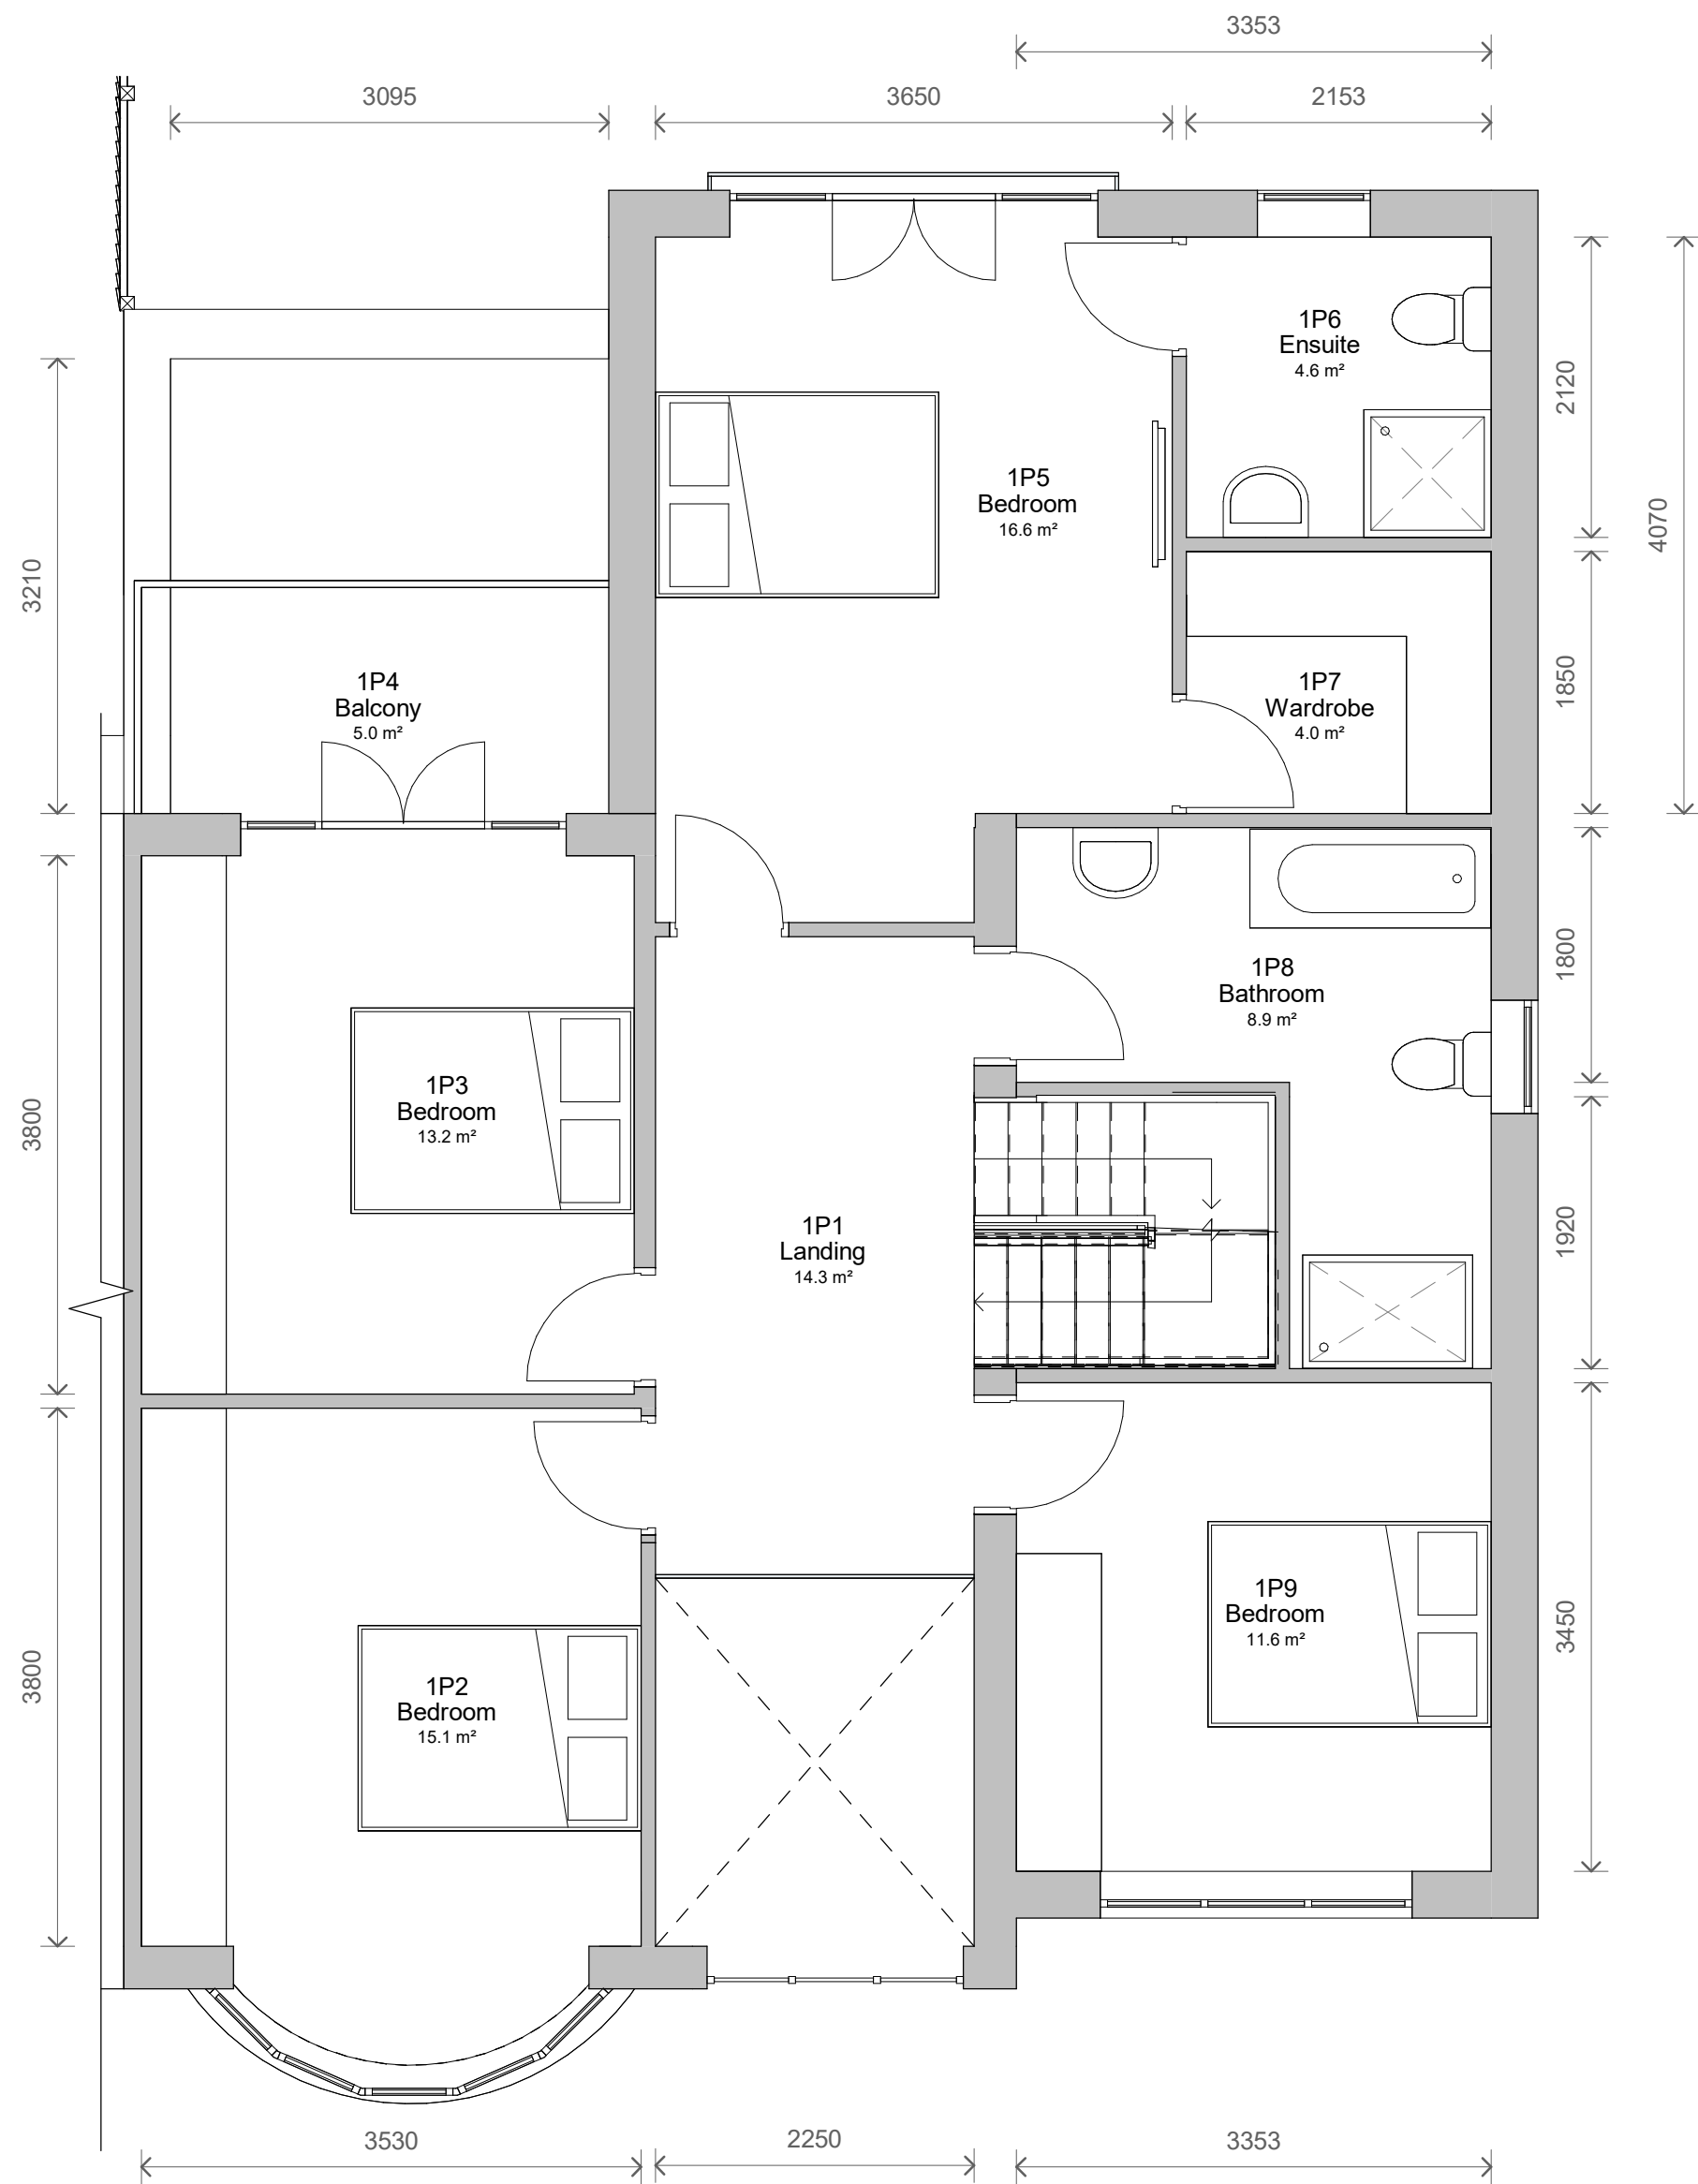

1 Level 1 - Proposed
1 : 50

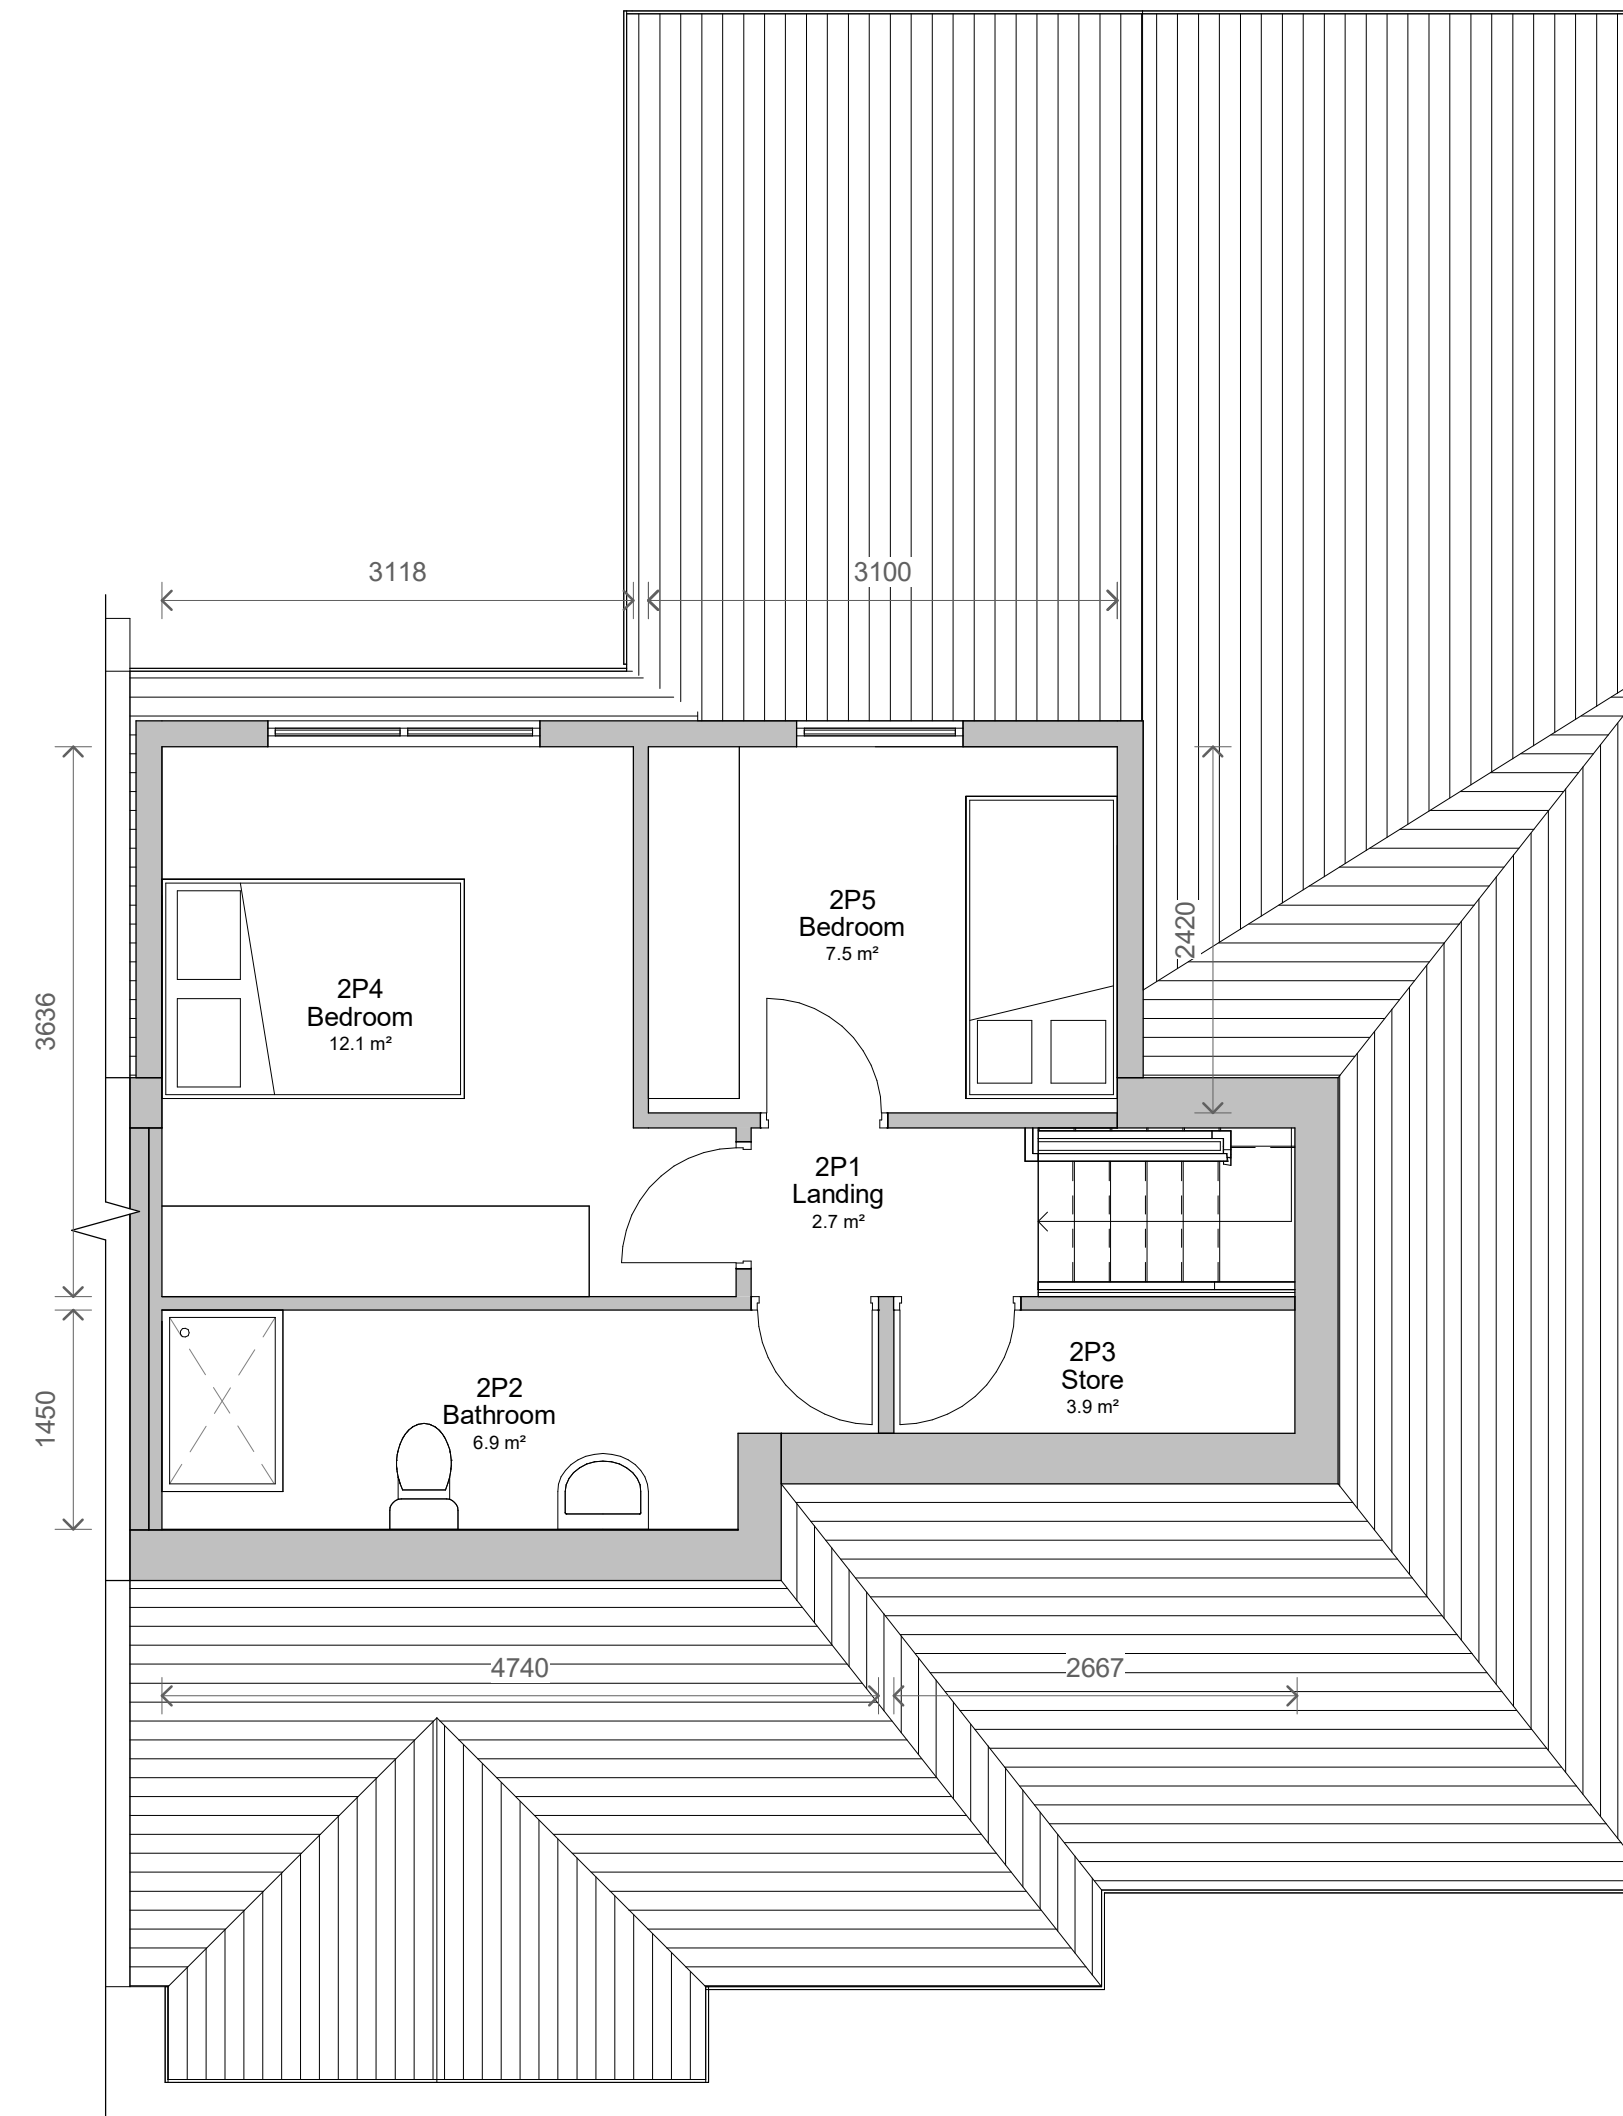

2 Level 2 - Proposed
1 : 50

1	Revised Layout	19/04/2023
No.	Description	Date

PROJECT 300 Manchester New RD, Middleton		
TITLE Proposed Plans		
CLIENT Client		
STATUS DESIGN		
DRAWN BY TP	DATE 28/07/2022	SCALE (@ A1) 1 : 50
PROJECT NUMBER GSS22068.1	DRAWING NUMBER 003B	REV 1
GOLD SKETCH S T U D I O S www.goldsketch.co.uk info@goldsketch.co.uk 0161 792 9595		
NOTES © COPYRIGHT ALL RIGHTS RESERVED. THIS DRAWING MUST NOT BE REPRODUCED WITHOUT PRIOR WRITTEN COMMENT. DRAWING TO BE USED FOR THE STATUS INDICATED ONLY. NO CONFIRMED ON SITE. ANY DISCREPANCIES TO BE REPORTED TO THE ALL DIMENSIONS ARE TO THE EXTERIOR FINISH UNLESS OTHERWISE STATED. LOCAL AUTHORITY, RELEVANT CODES OF PRACTICE AND BRITISH STANDARDS. ALL DIMENSIONS ON THIS DRAWING ARE IN MILLIMETERS UNLESS OTHERWISE STATED.		

