
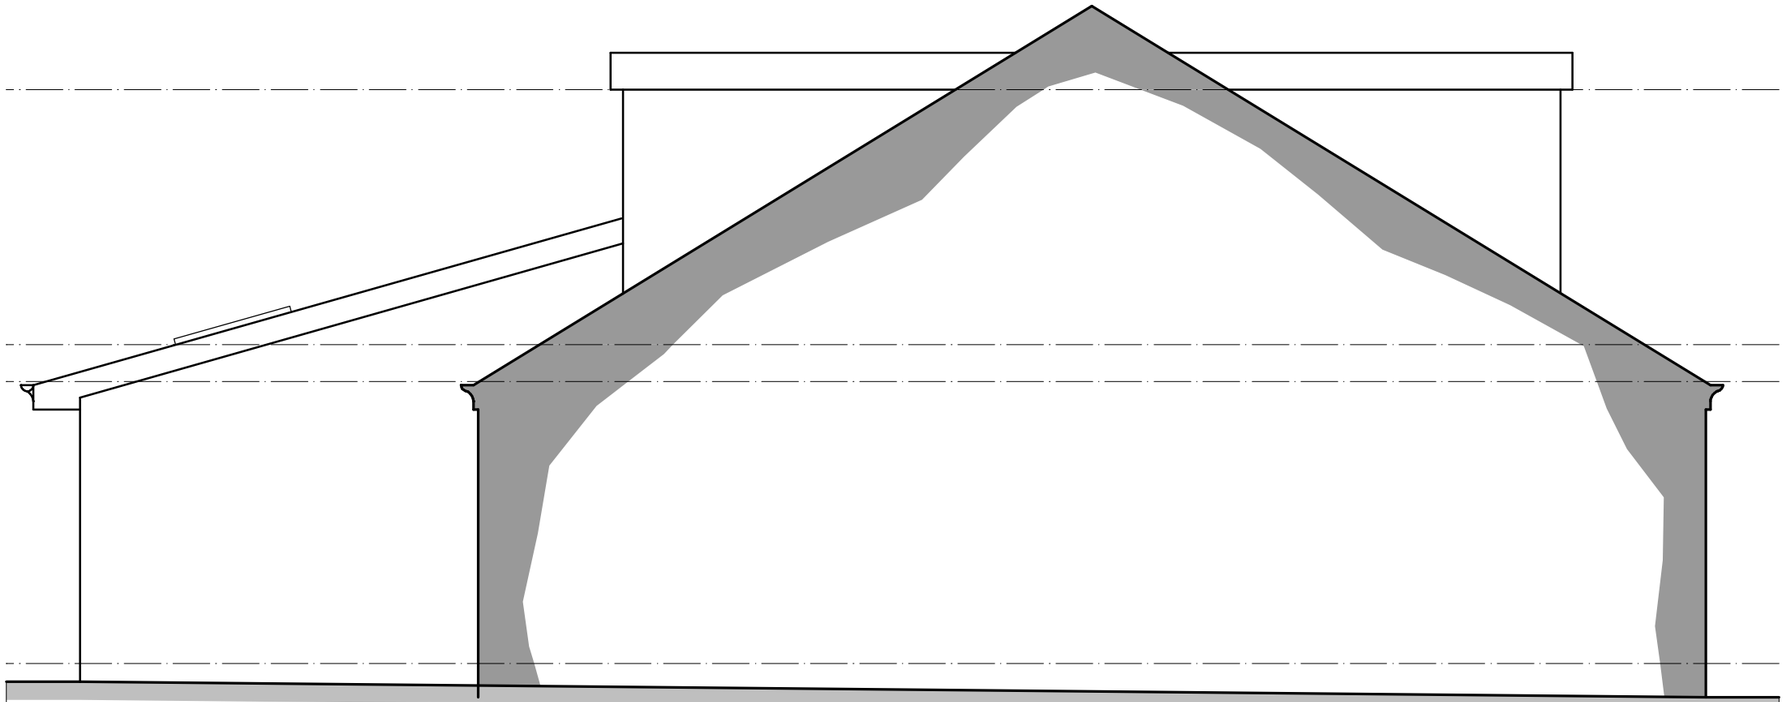


existing side elevation

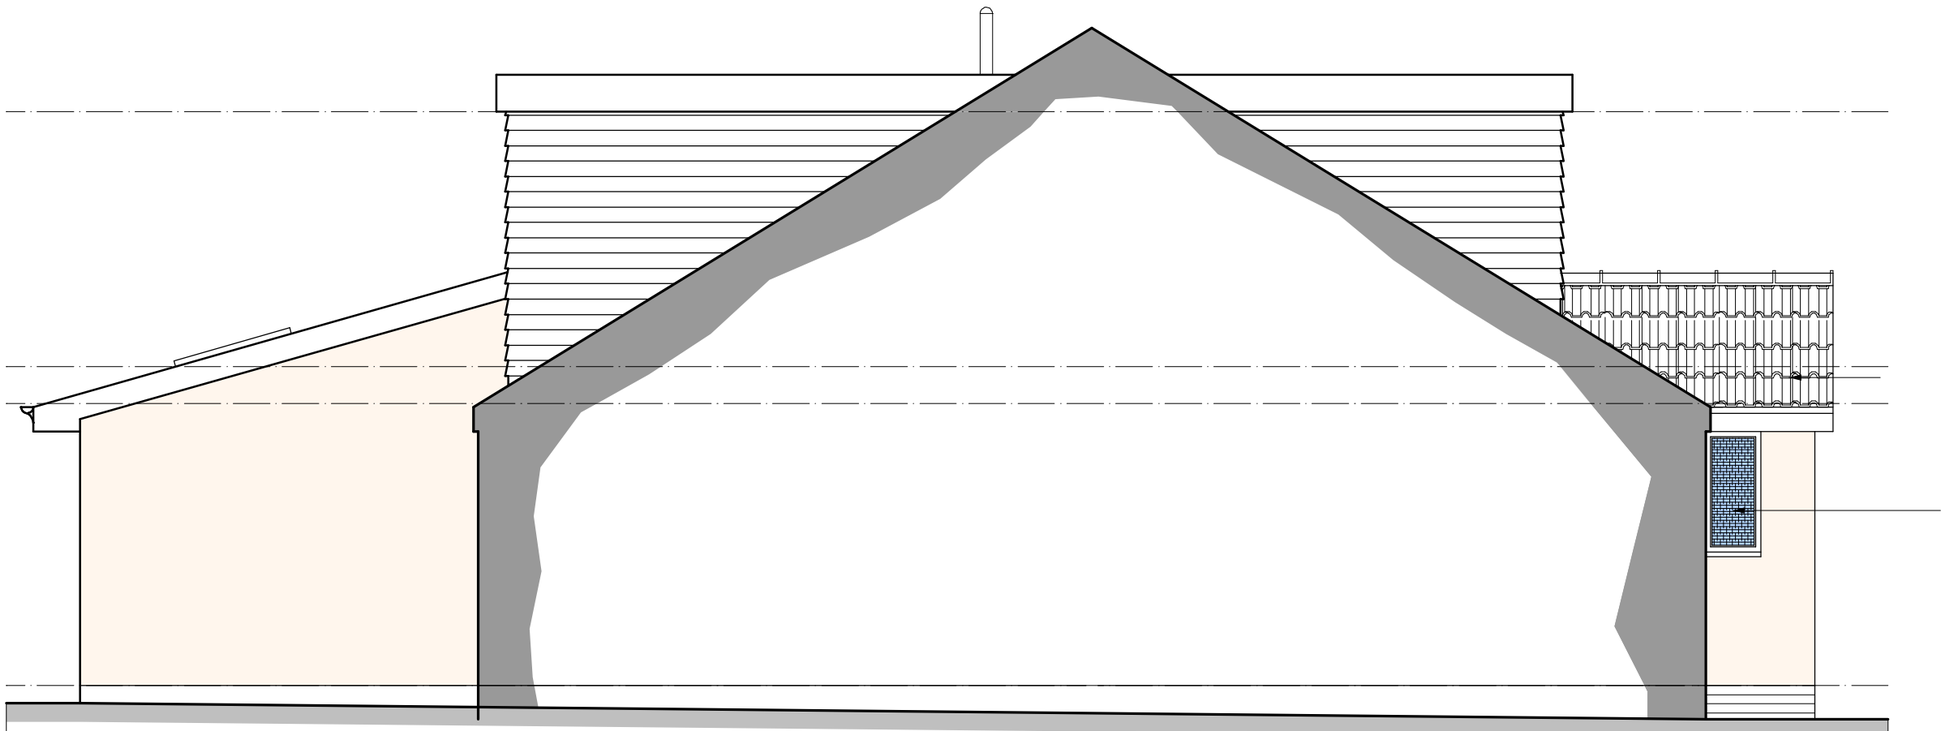

proposed side elevation