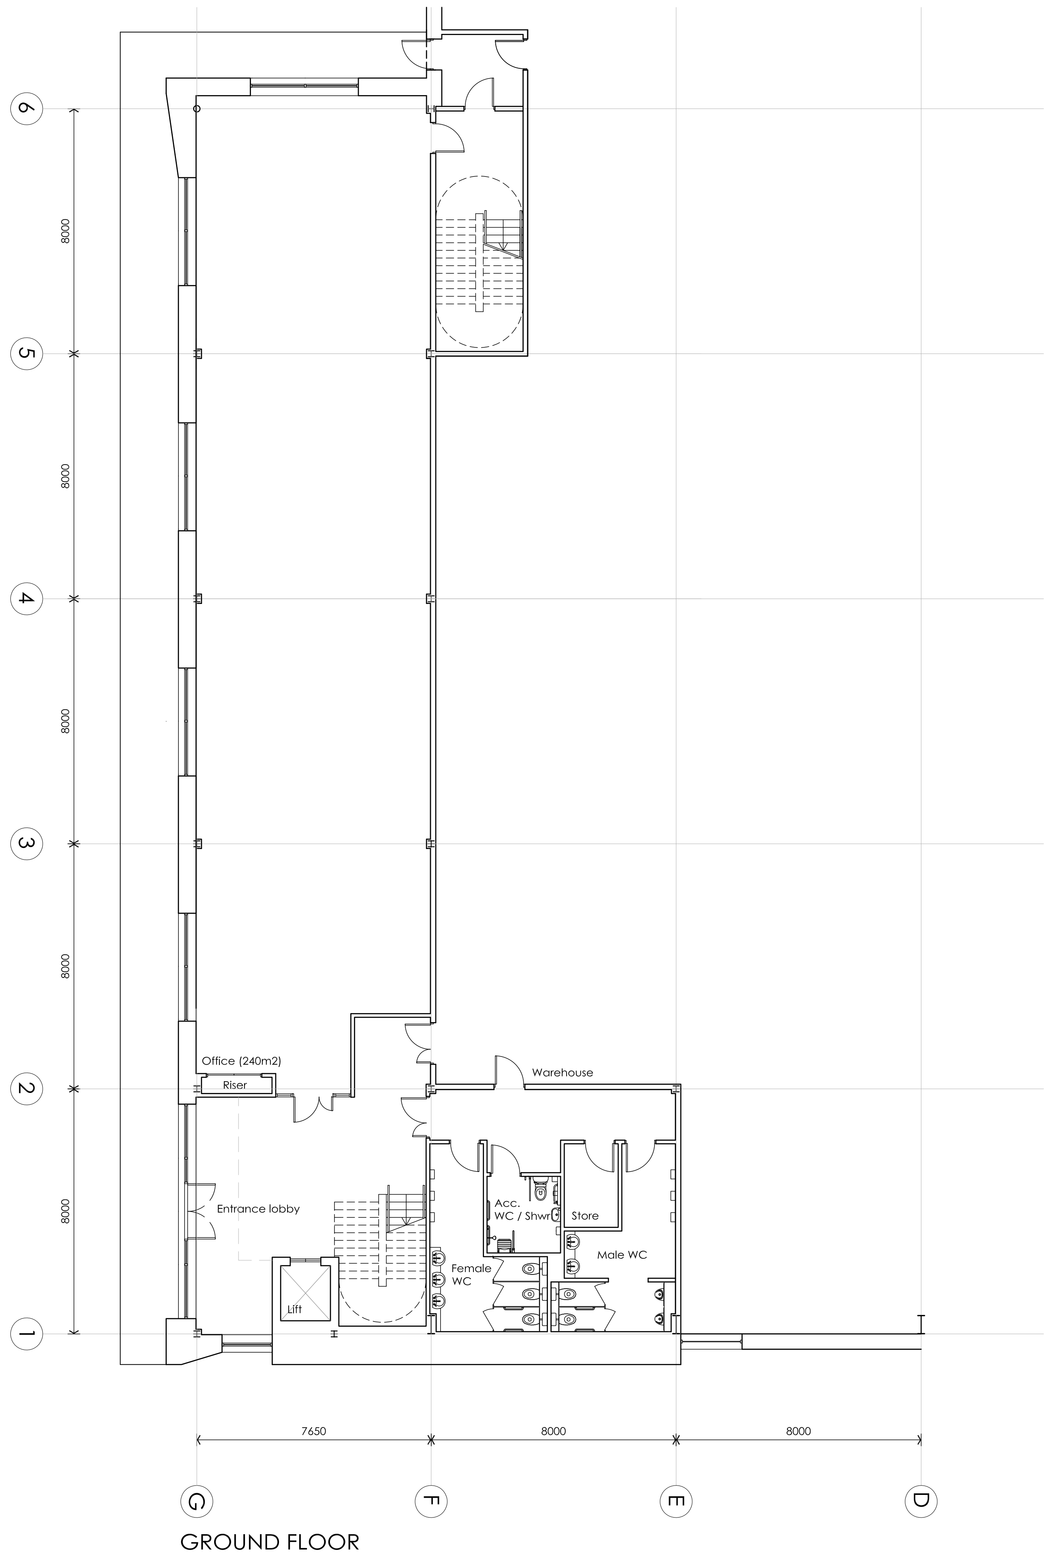

GROUND FLOOR

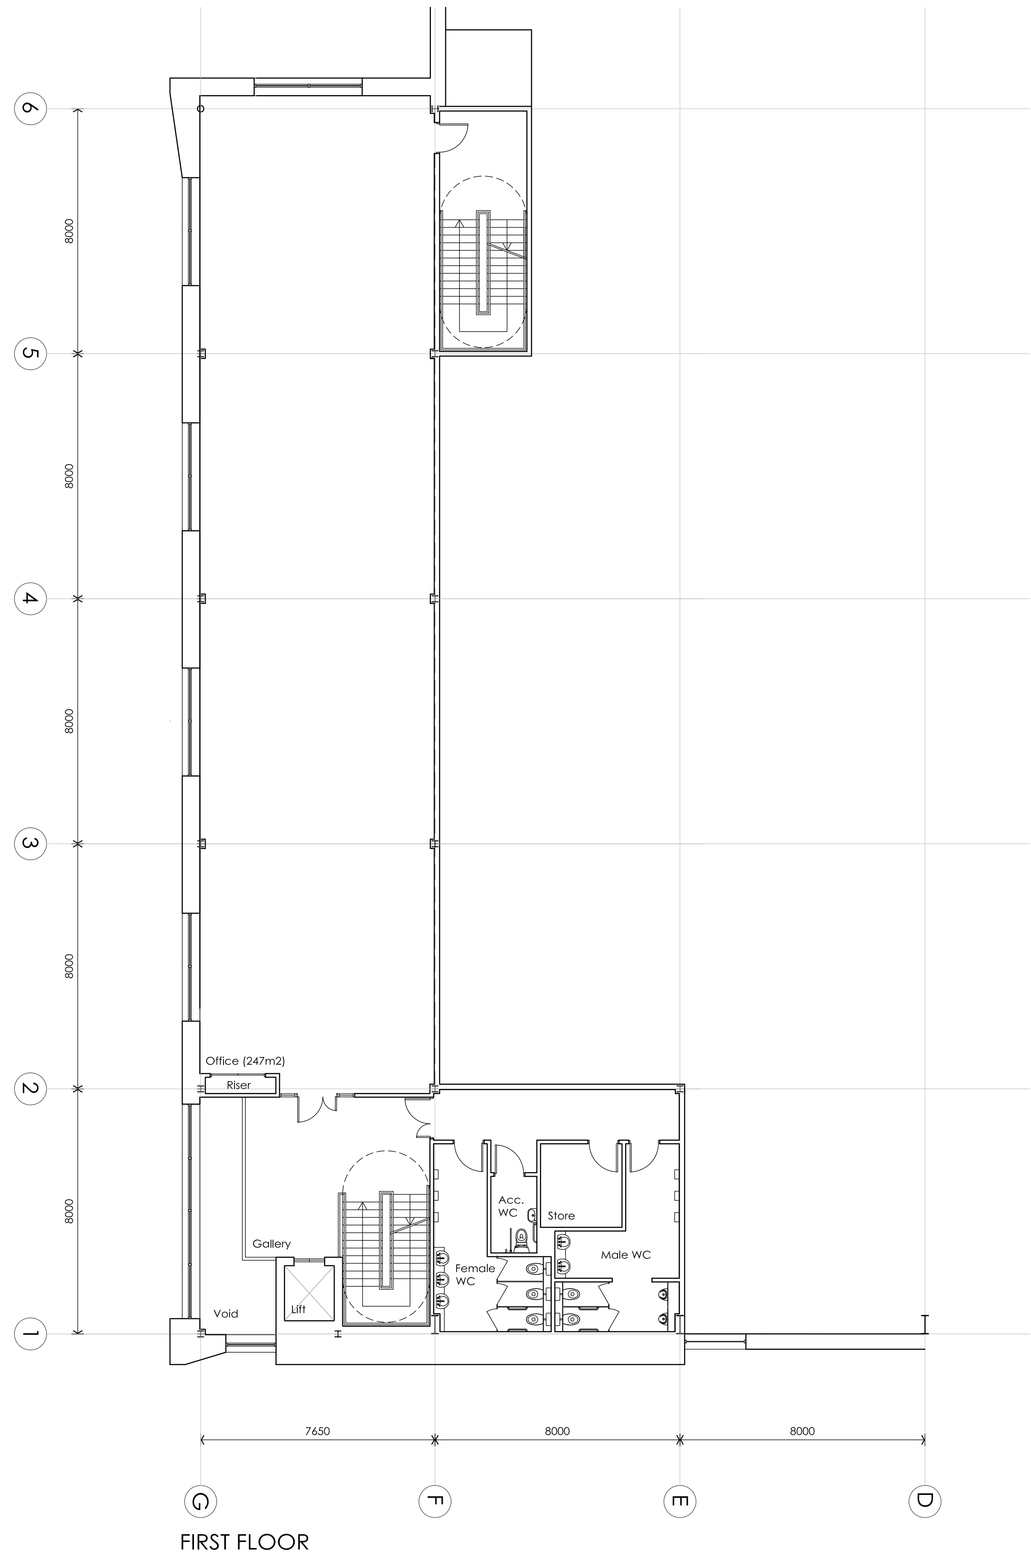

FIRST FLOOR

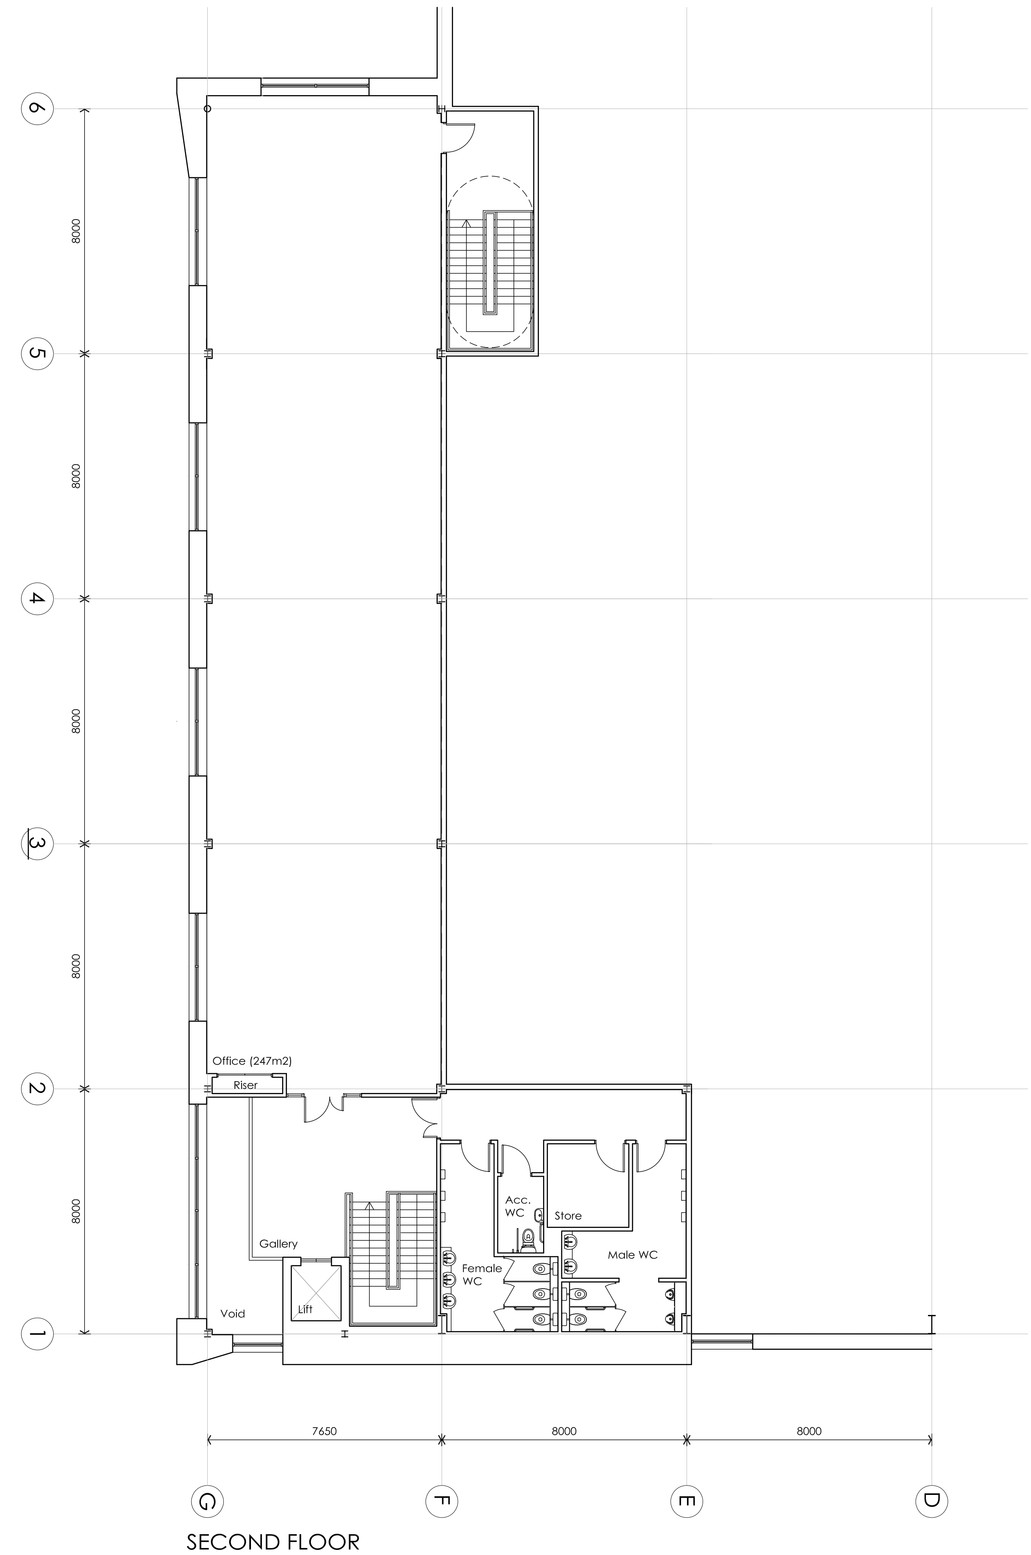

SECOND FLOOR

General Notes

All site dimensions shall be verified by the Contractor on site prior to commencing any works.

Do not scale from this drawing.

Only work to written dimensions.

This drawing is the property of Fletcher-Rae (UK) Limited (t/a Fletcher-Rae) and copyright is reserved by them. The drawing is not to be copied or disclosed by or to any unauthorised persons without the prior written consent of Fletcher-Rae (UK) Limited.

Offices Area Schedule (GIA):

GIA

GF Office	394 sqm/ 4,241 sqft
FF Office	357 sqm/ 3,842 sqft
SF Office	357 sqm/ 3,842 sqft
Total	**1,108 sqm/ 11,926 sqft**

Revision			
	A	Gridline G moved, office depth reduced & amendments to fenestration	11.11.20

Scale 1:100@A0
Status Planning
Drawn by JB
Date 30.10.20
Client
Patrick Properties

Project
Stakehill

Drawing Description
Proposed GA Office Plans

Drawing No. 20030_PL14 Rev. A

fletcher|rae
Architects | Master Planners | Designers
Hill Quays, 5 Jordan Street, Manchester, M15 4PY
t +44 (0)161 242 1140
f +44 (0)161 242 1141
w www.fletcher-rae.com
e info@fletcher-rae.com