

(REF 3.4.1) (A)

SIDE ELEVATION - PROPOSED

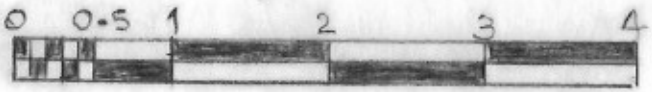

SCALE BAR - DRAWN at 1:50

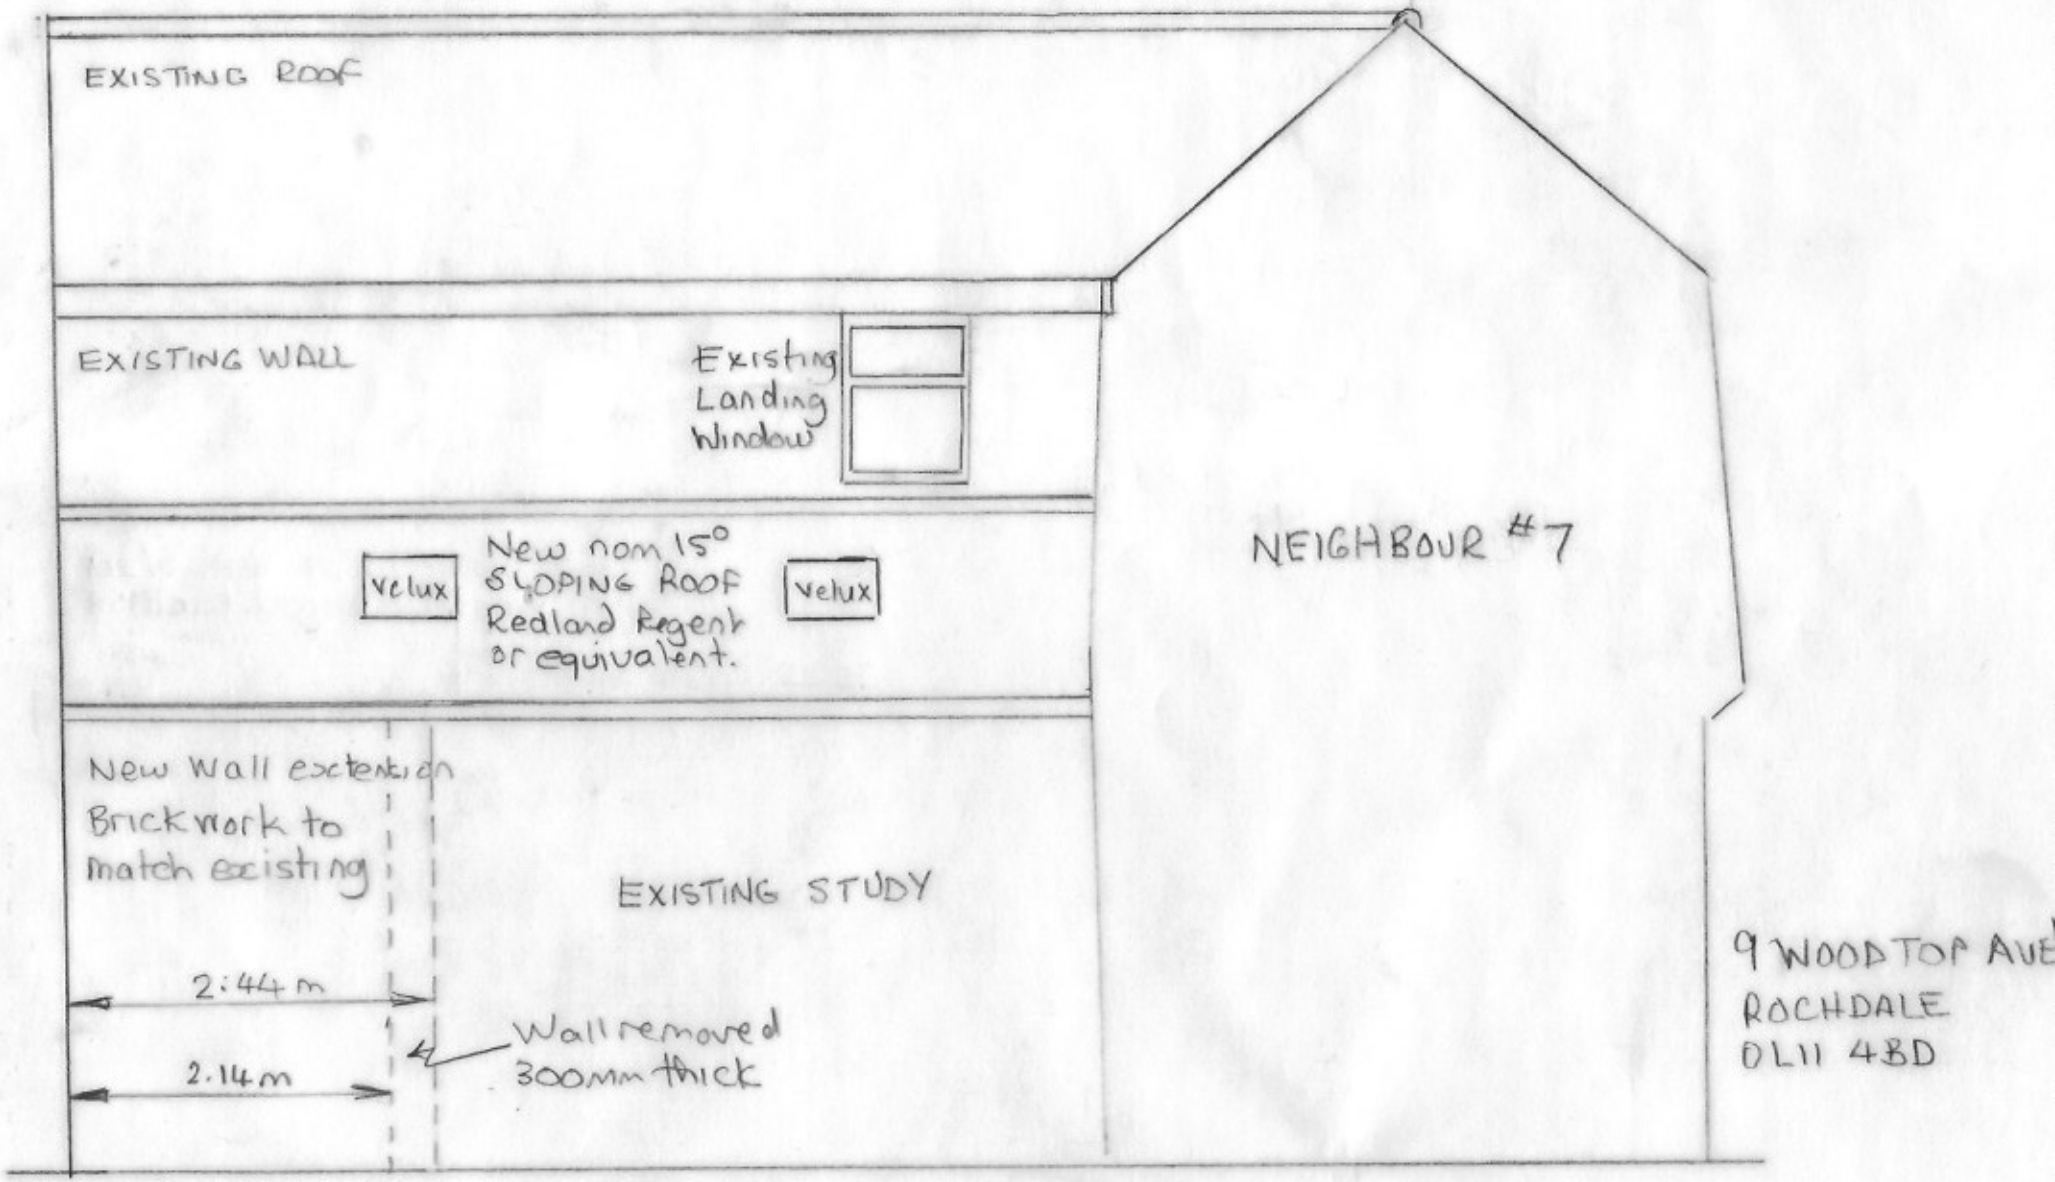

MAY 2019.