

PROPOSED FRONT ELEVATION scale 1:100



PROPOSED SIDE ELEVATION scale 1:100

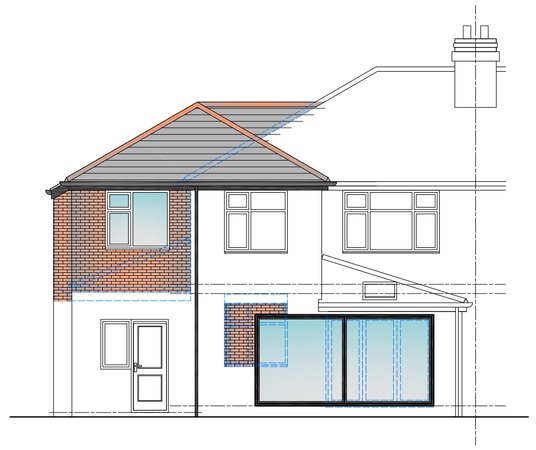

PROPOSED REAR ELEVATION scale 1:100

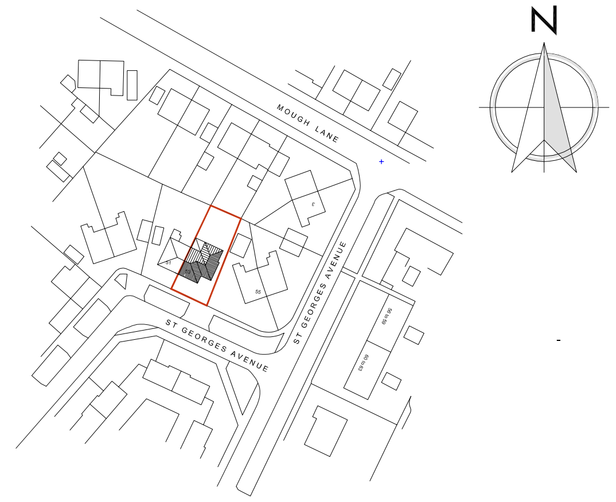

LOCATION PLAN scale 1:1250

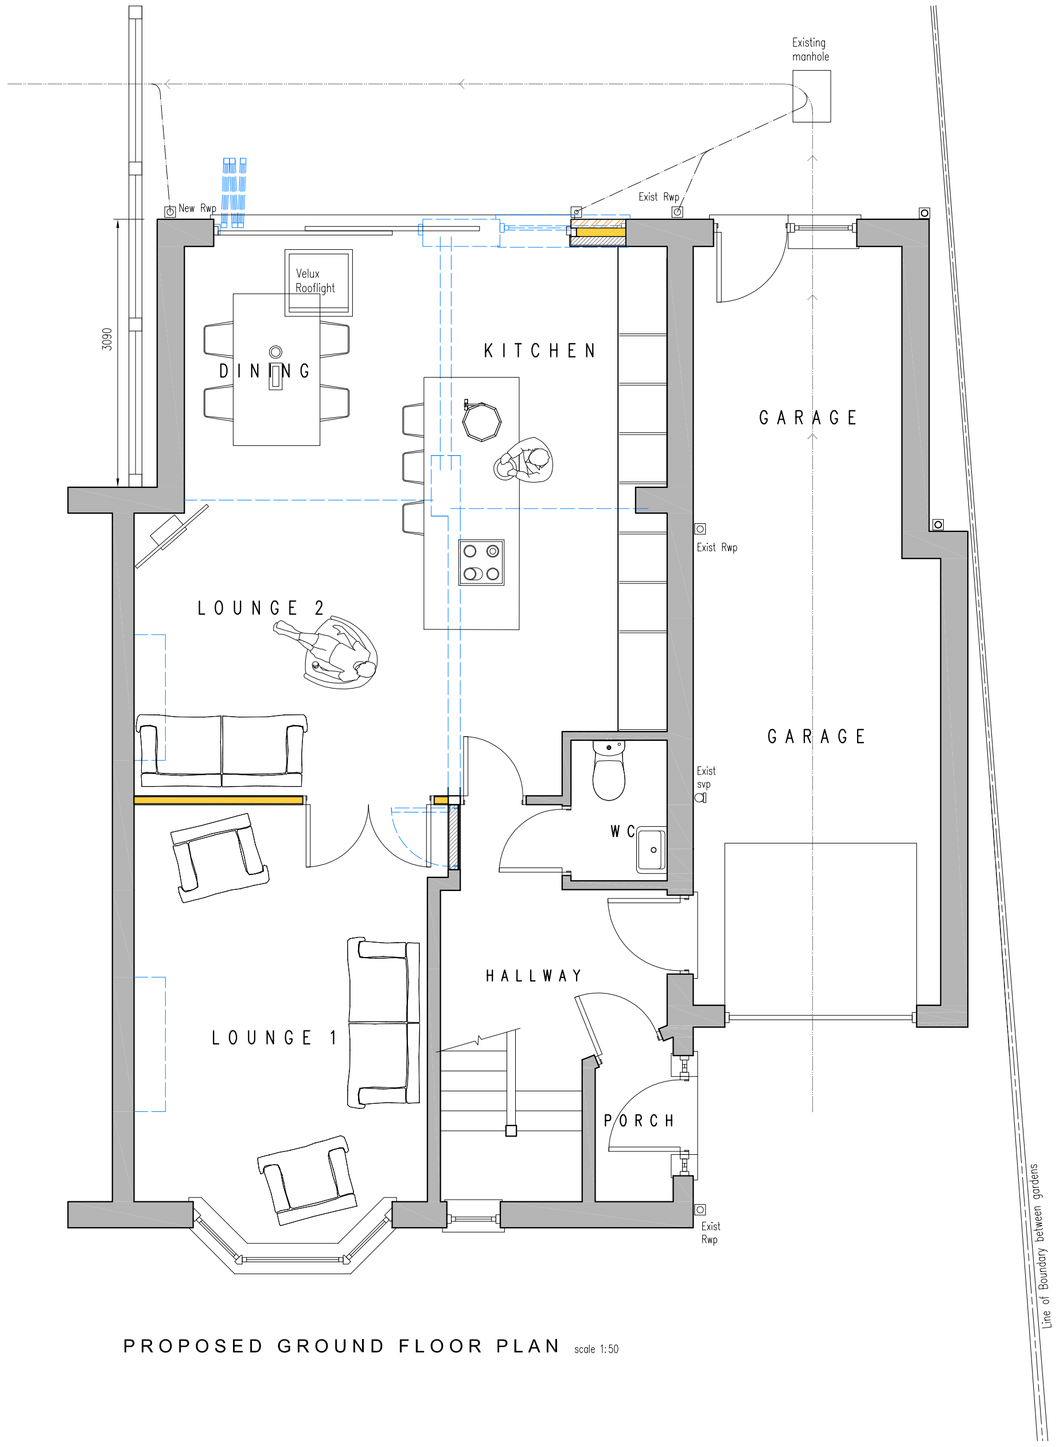

PROPOSED GROUND FLOOR PLAN scale 1:50

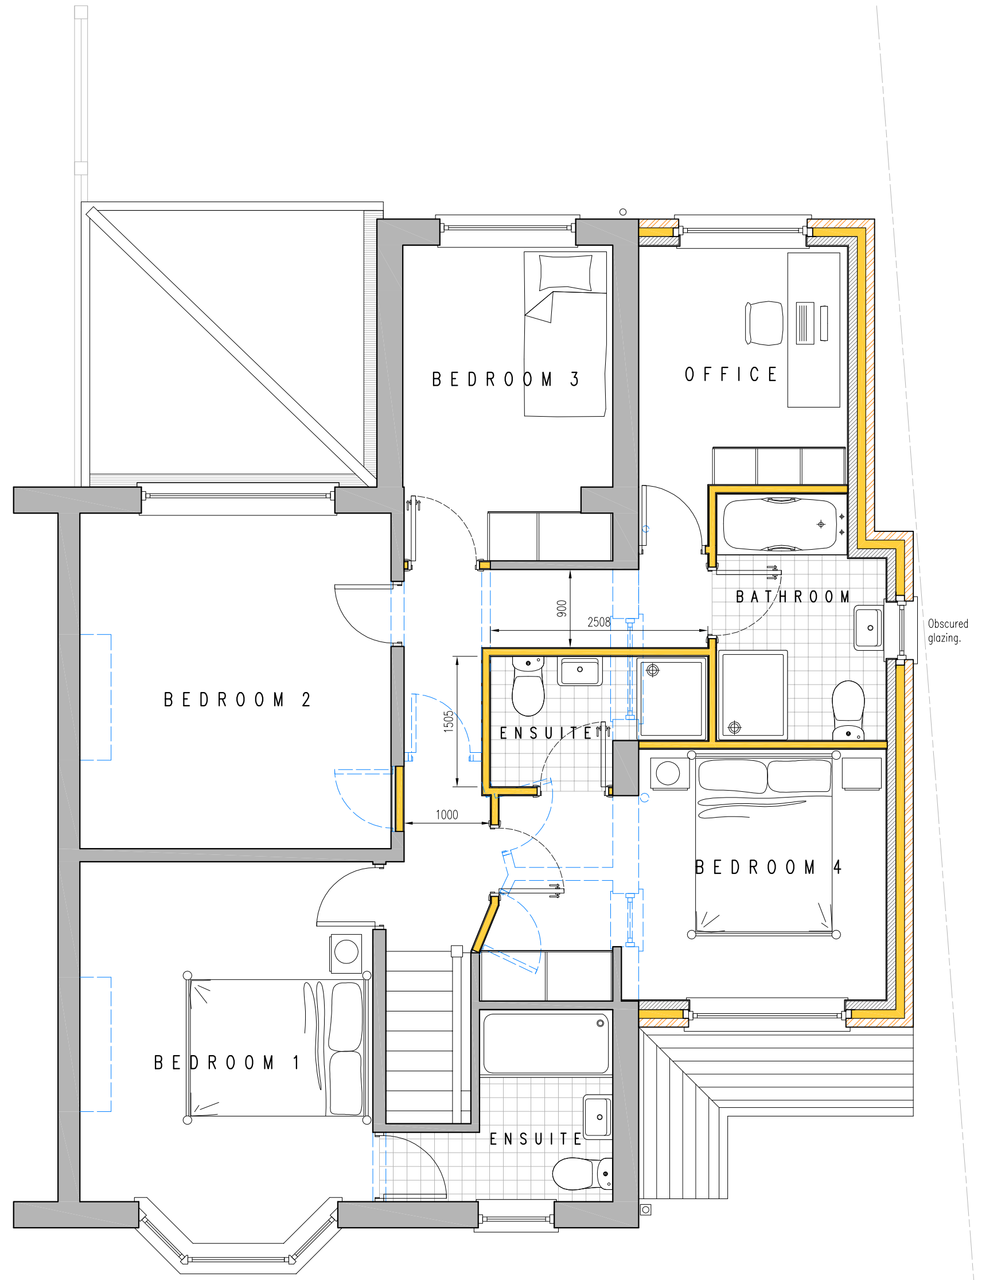

PROPOSED FIRST FLOOR PLAN scale 1:50

THIS DRAWING IS COPYRIGHT TO GREENFIELD DESIGN SERVICES LIMITED. IT SHALL NOT BE USED WITHOUT PERMISSION FOR ANY PURPOSE. REPRODUCTION IS ONLY PERMITTED BY PRIOR ARRANGEMENT.

REV	DESCRIPTION	DRAWN	CHK	APP	DATE

GREENFIELD DESIGN SERVICES LTD
Contact : STUART BROADHURST Tel : 07763693374

client
ANDREW MARSDEN

project title
53 ST GEORGES SQUARE
CHADDERTON, OLDHAM OL9 9NY

drawing title
PROPOSED 1ST FLOOR EXTENSION

scale @ A1	date drawn	status
	DEC 2018	DESIGN

drawing no.	revision
735 - 18 - 02	A